



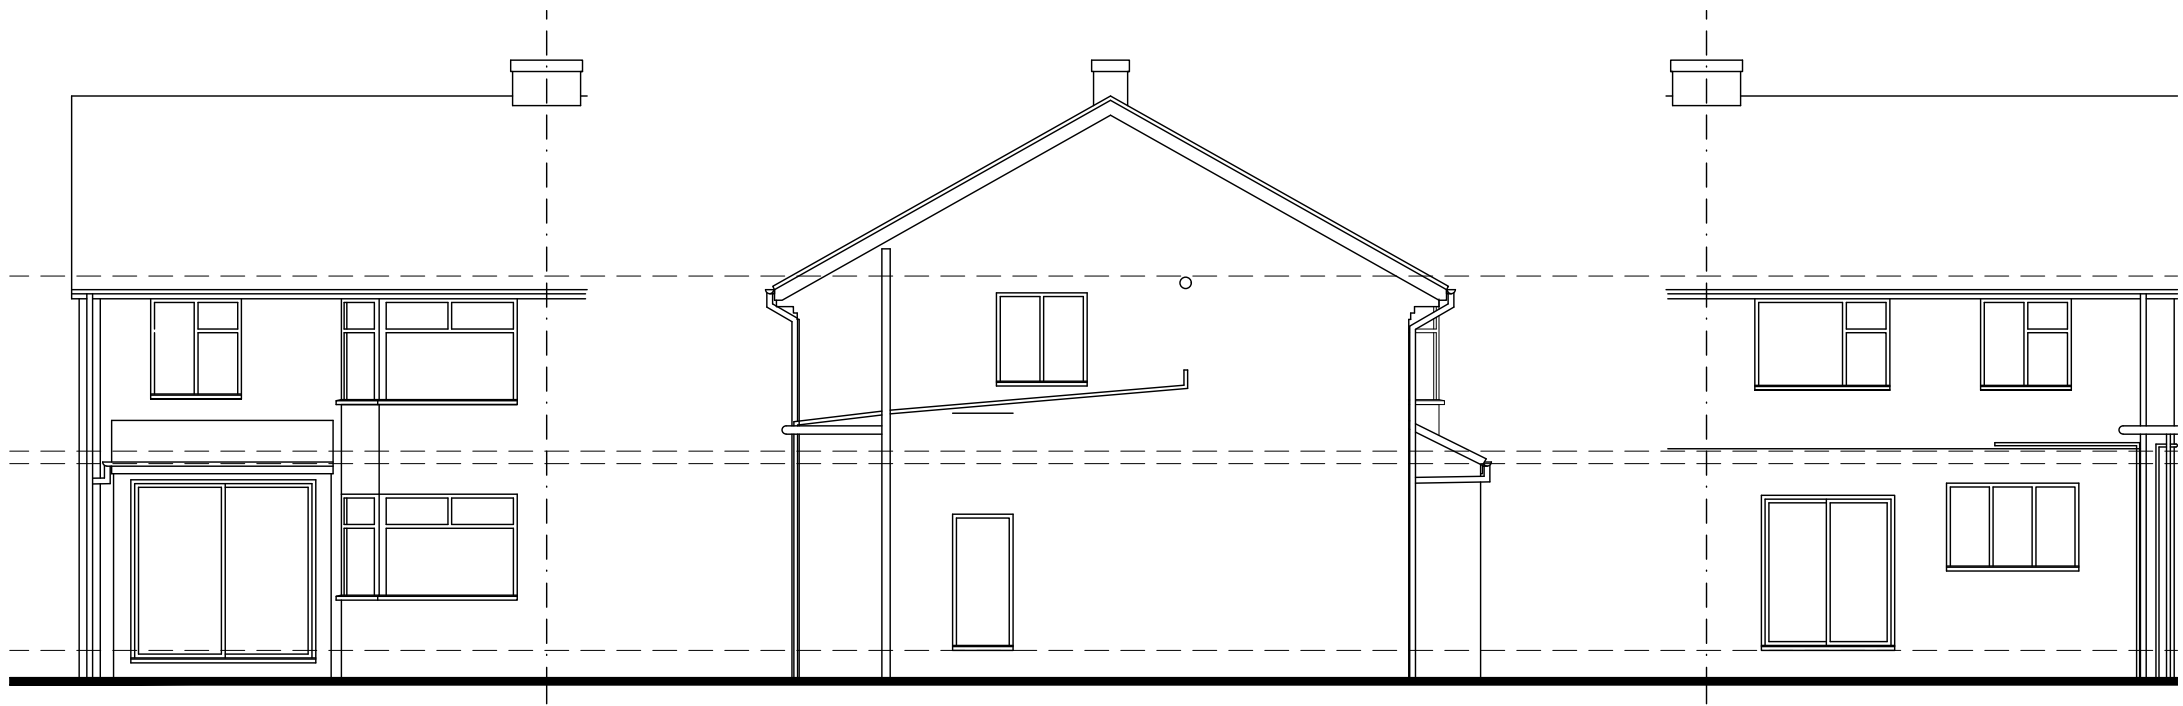


FRONT ELEVATION

GABLE ELEVATION


REAR ELEVATION

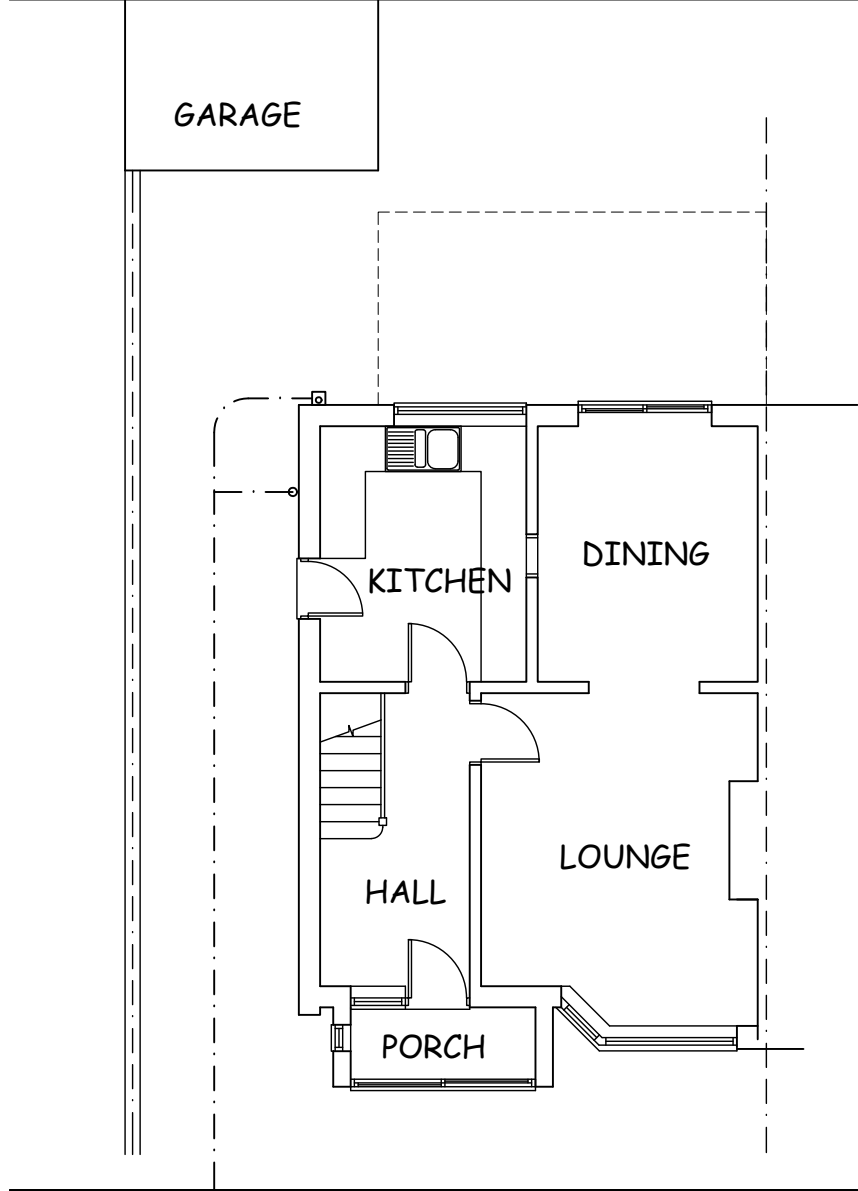

GROUND FLOOR PLAN

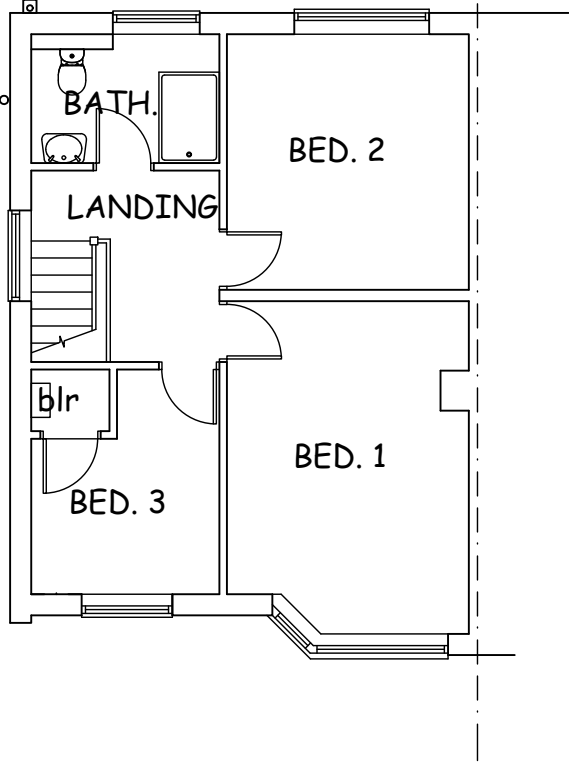

FIRST FLOOR PLAN

 

project

PROPOSED EXTENSION at
9 PITSMEAD ROAD,
KIRKBY, L32 9QN

title

EXISTING PLANS
and ELEVATIONS

ALEX HALFORD

architectural technician & building design consultant

11 Ploughmans Close
Southport
PR9 8QZ

(m) 07715 353219

scale:

1:100 @ A3

date:

June 2025

drawing no:

A1553 02