


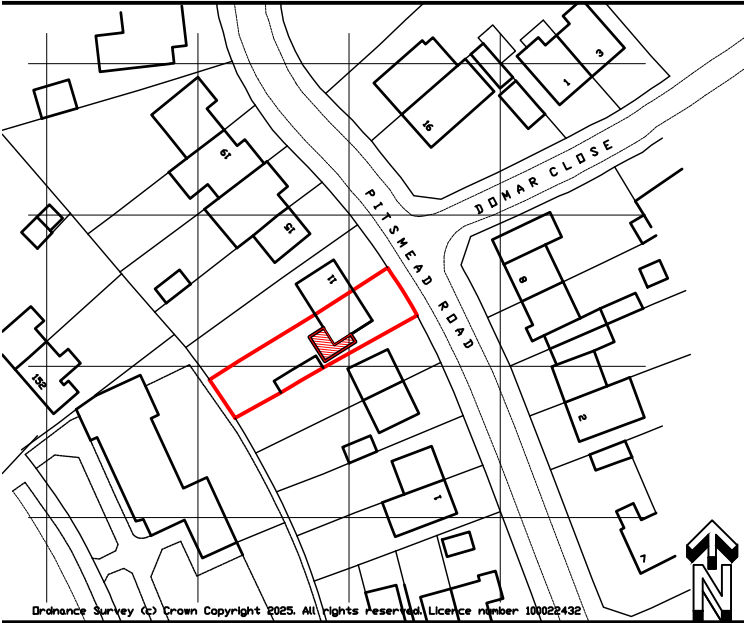


SITE PLAN

1:500



REVISIONS

Rev. A Road names added.
11.07.25

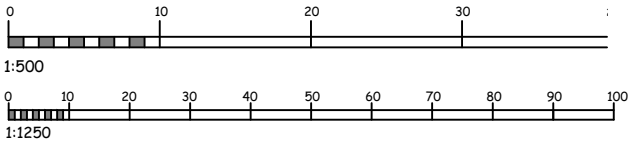

LOCATION PLAN

1:1250

scale bars

project PROPOSED EXTENSION at 9 PITSMEAD ROAD, KIRKBY, L32 9QN	ALEX HALFORD architectural technician & building design consultant 11 Ploughmans Close Southport PR9 8QZ (m) 07715 353219
title SITE and LOCATION PLANS	scale: as shown @ A4 date: July 2025 drawing no: A1553 01A