



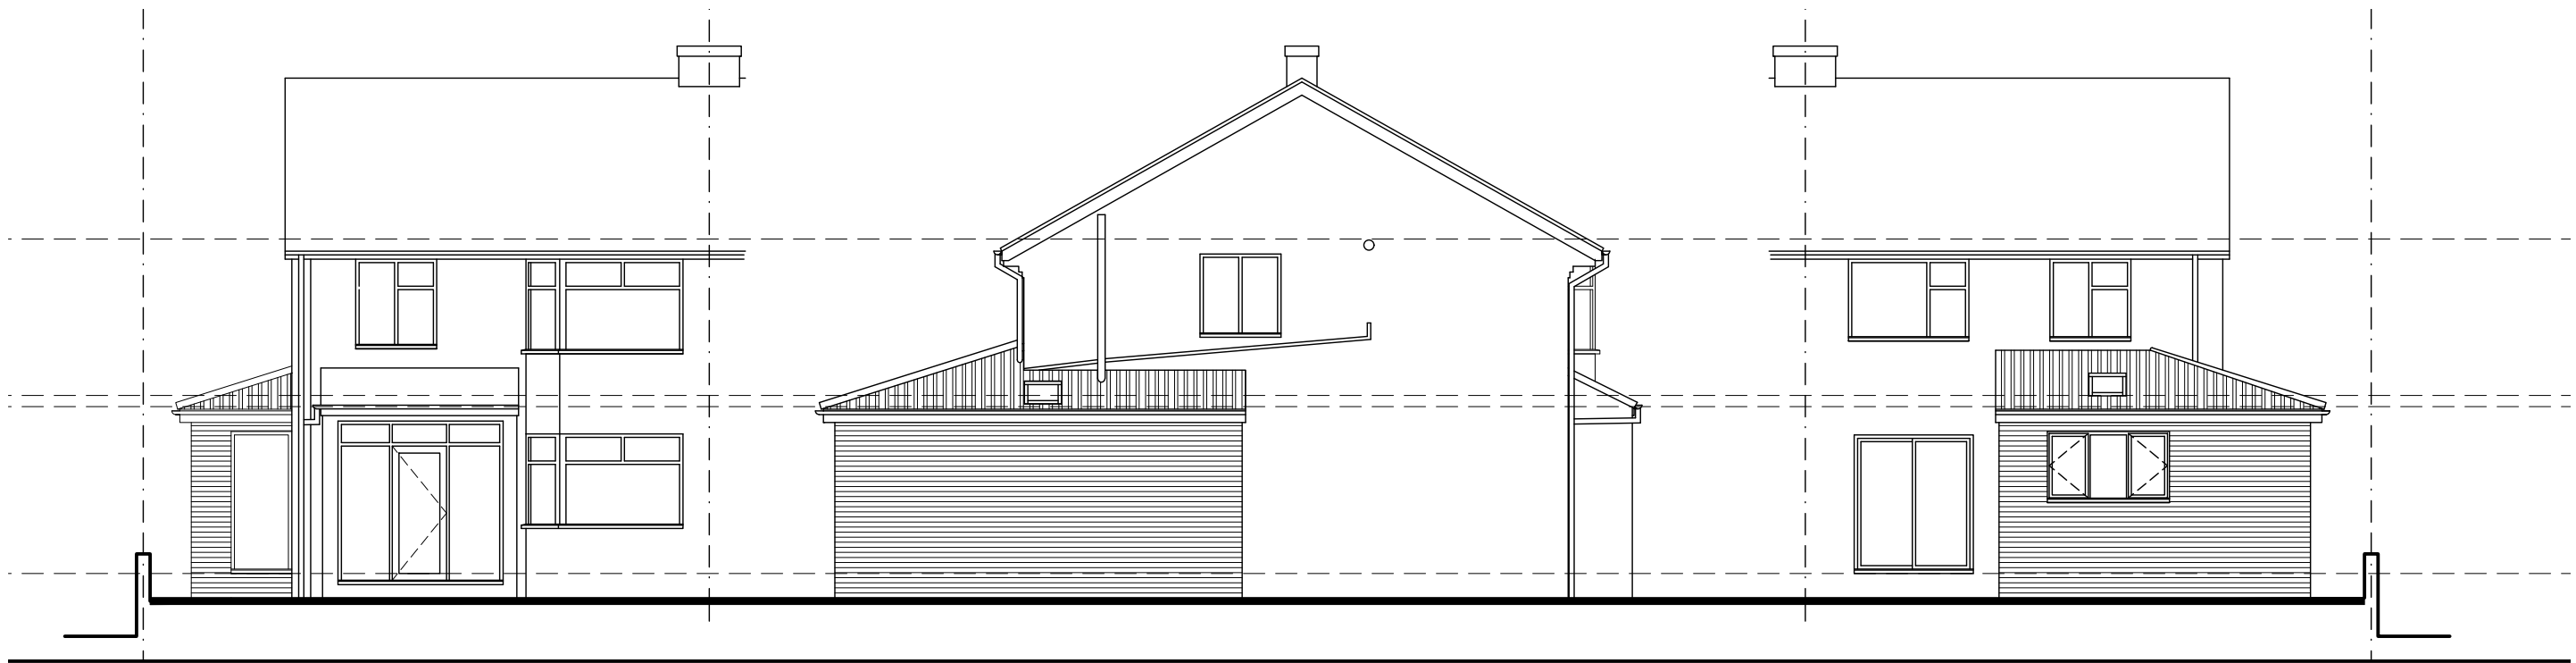

FRONT ELEVATION

GABLE ELEVATION

REAR ELEVATION

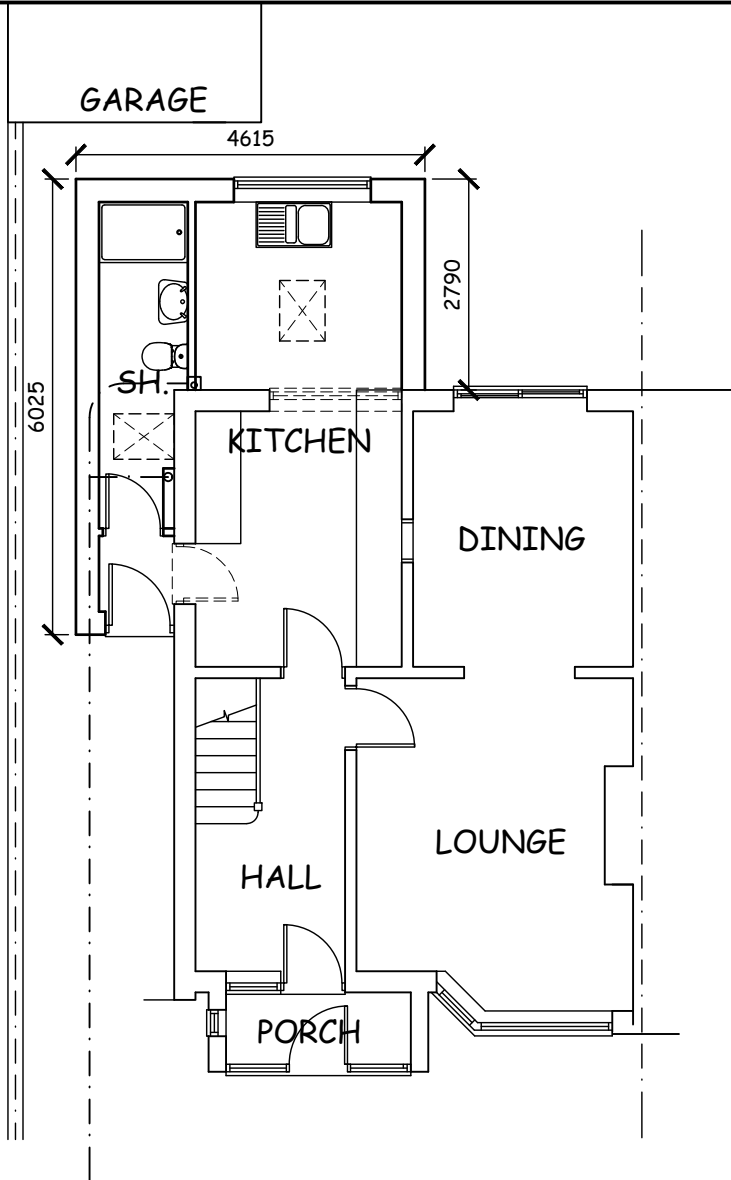


GROUND FLOOR PLAN

SCHEDULE of FINISHES

- Walls.
Selected facing brick in natural mortar.
- Roof.
Smooth faced profiled concrete interlocking roof tiles.
- Windows.
White u-pvc frames with sealed double glazed units.
- Doors.
White u-pvc frames with sealed double glazed units.

REVISIONS

Rev. A Front elevation amended.
11.07.25

 

project
**PROPOSED EXTENSION at
9 PITSMEAD ROAD,
KIRKBY, L32 9QN**

title
**PROPOSED PLANS
and ELEVATIONS**

ALEX HALFORD
architectural technician & building design consultant

11 Ploughmans Close
Southport
PR9 8QZ (m) 07715 353219

scale: 1:100 @ A3
date: July 2025
drawing no: A1553 03A