




EXISTING GARAGE

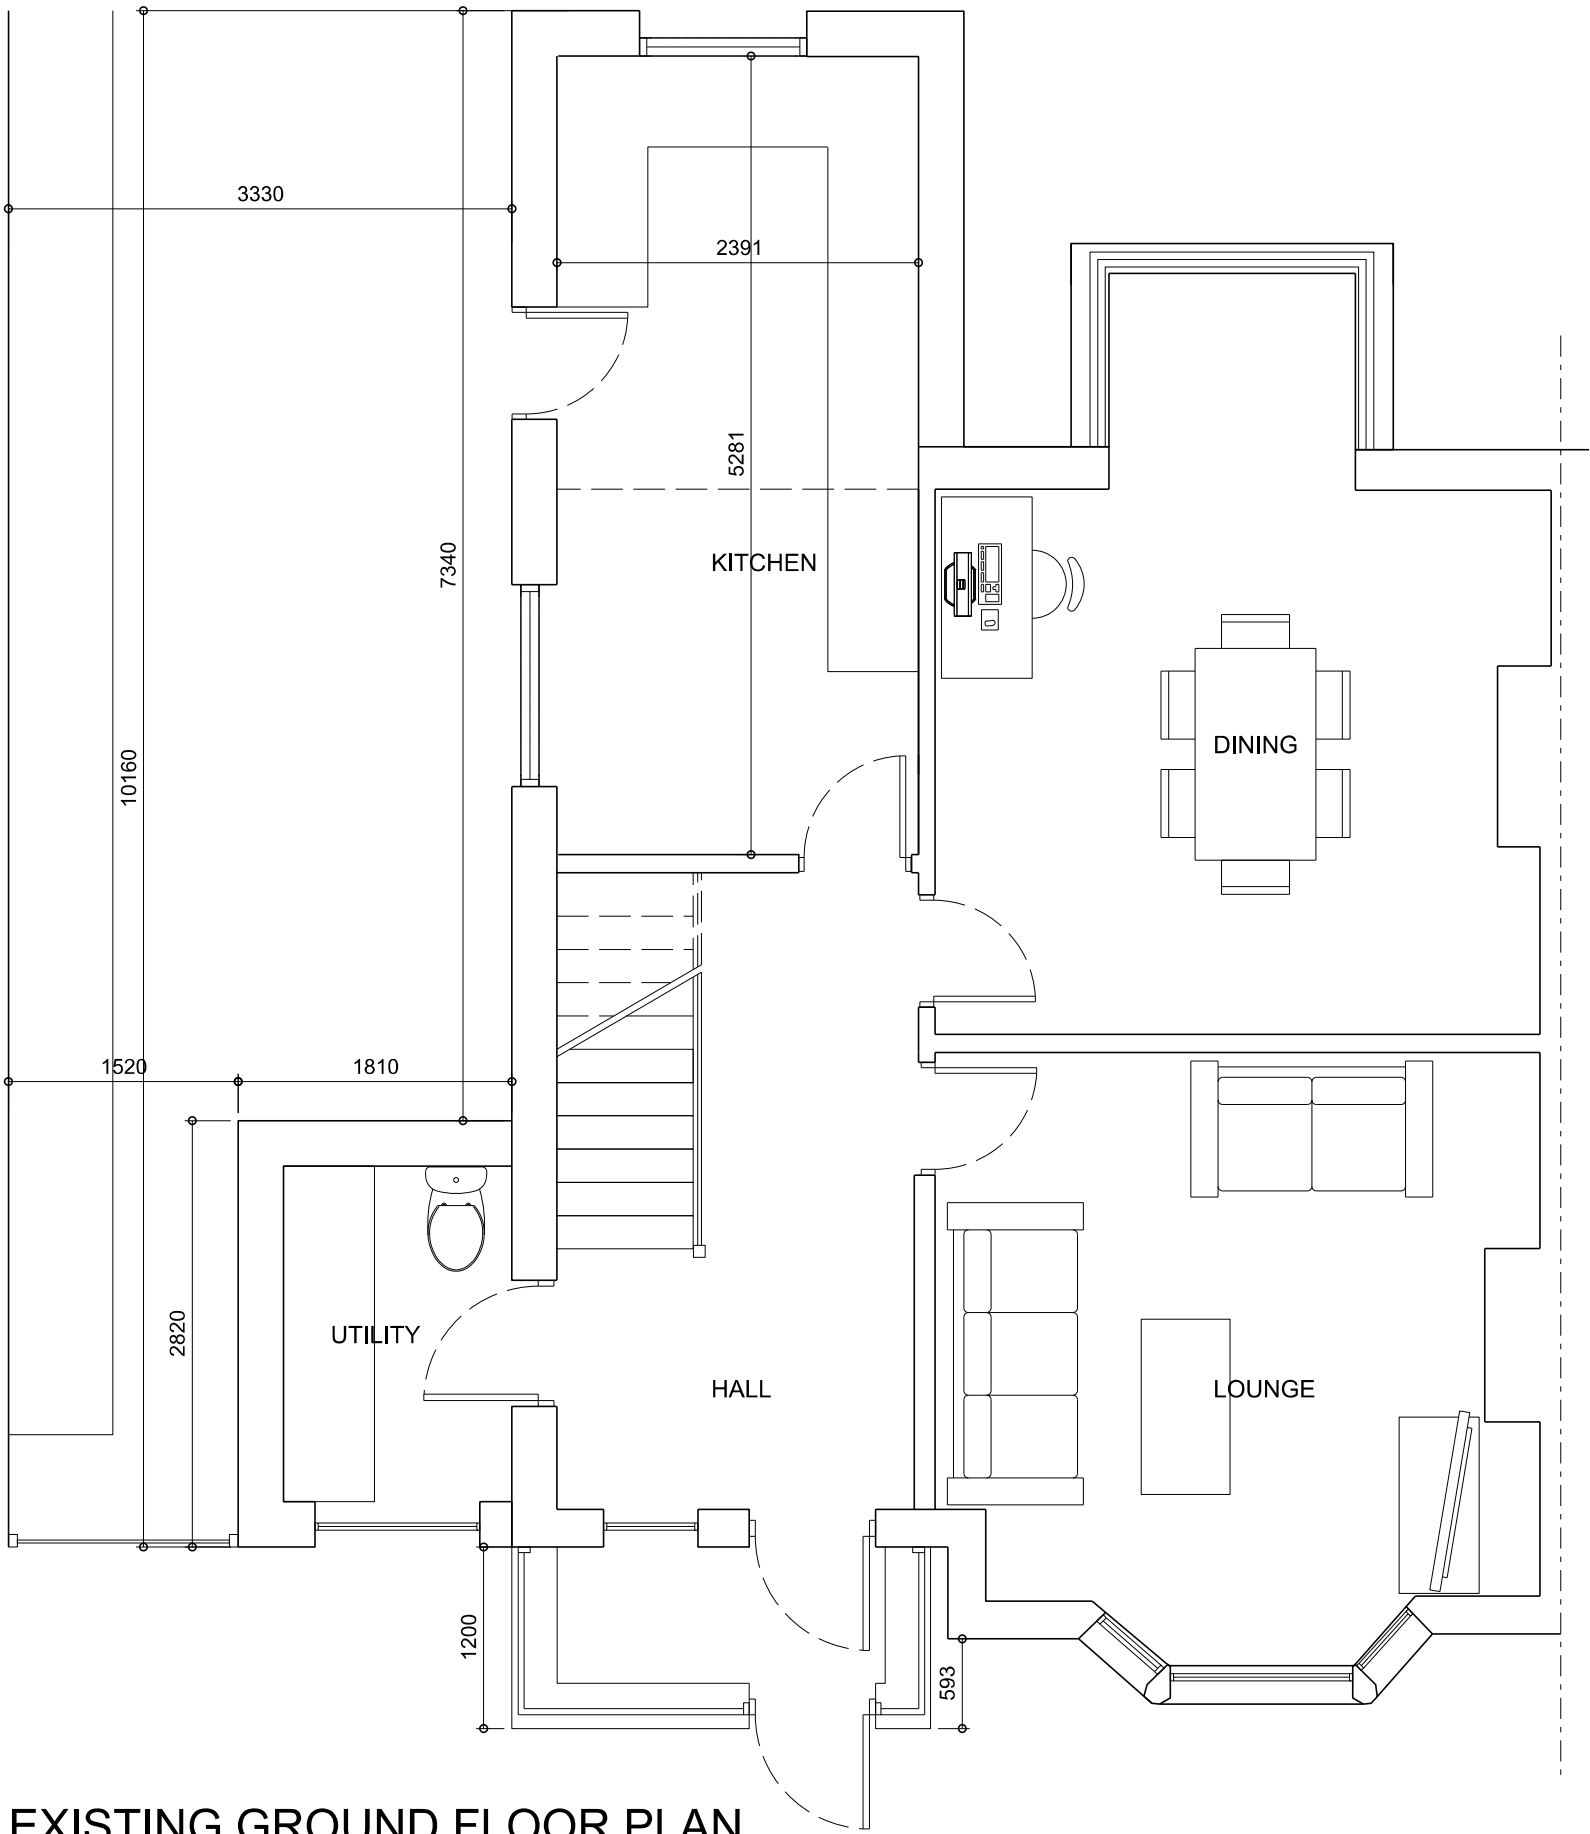

EXISTING GROUND FLOOR PLAN

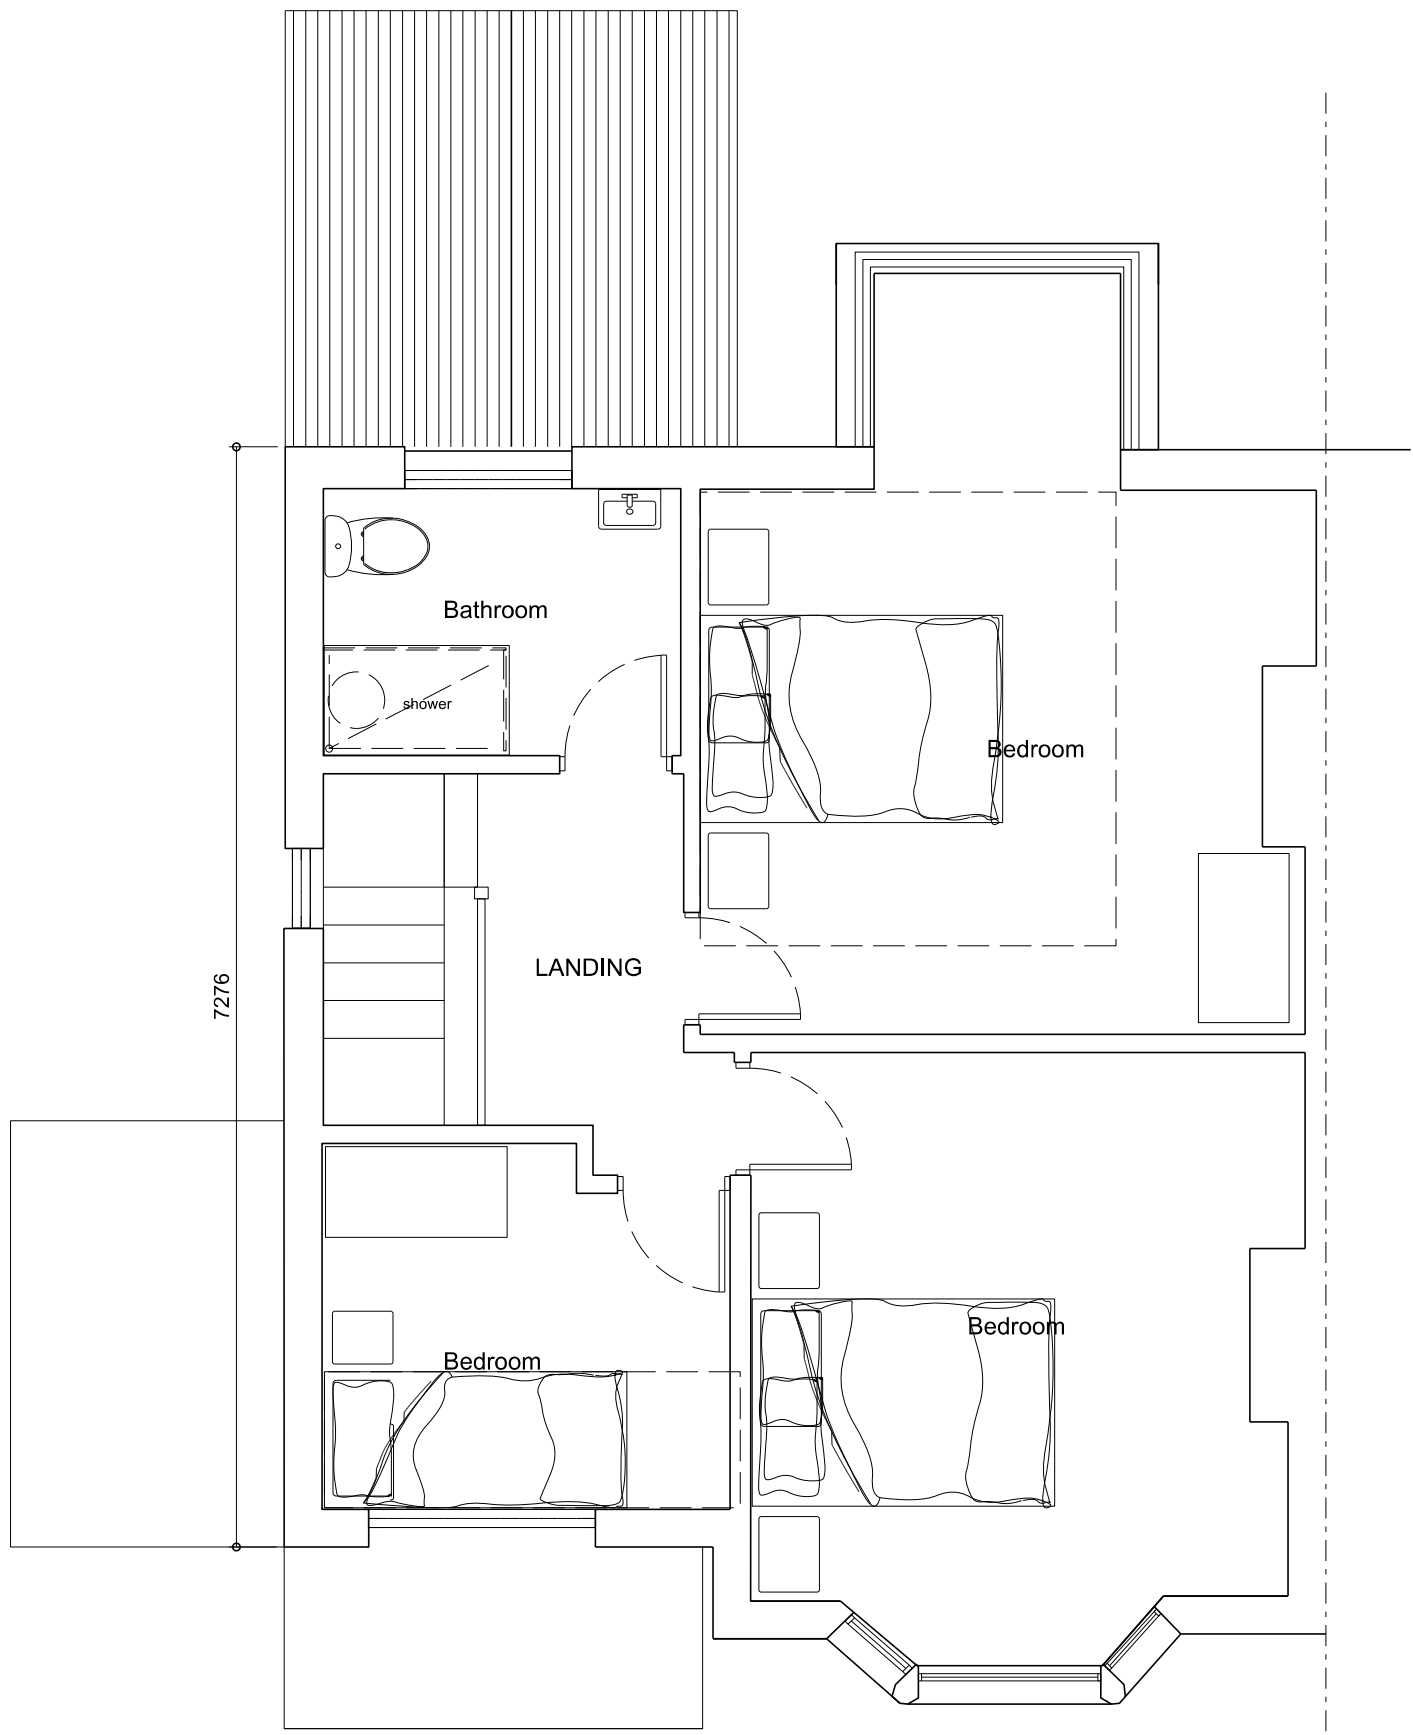


EXISTING FIRST FLOOR PLAN

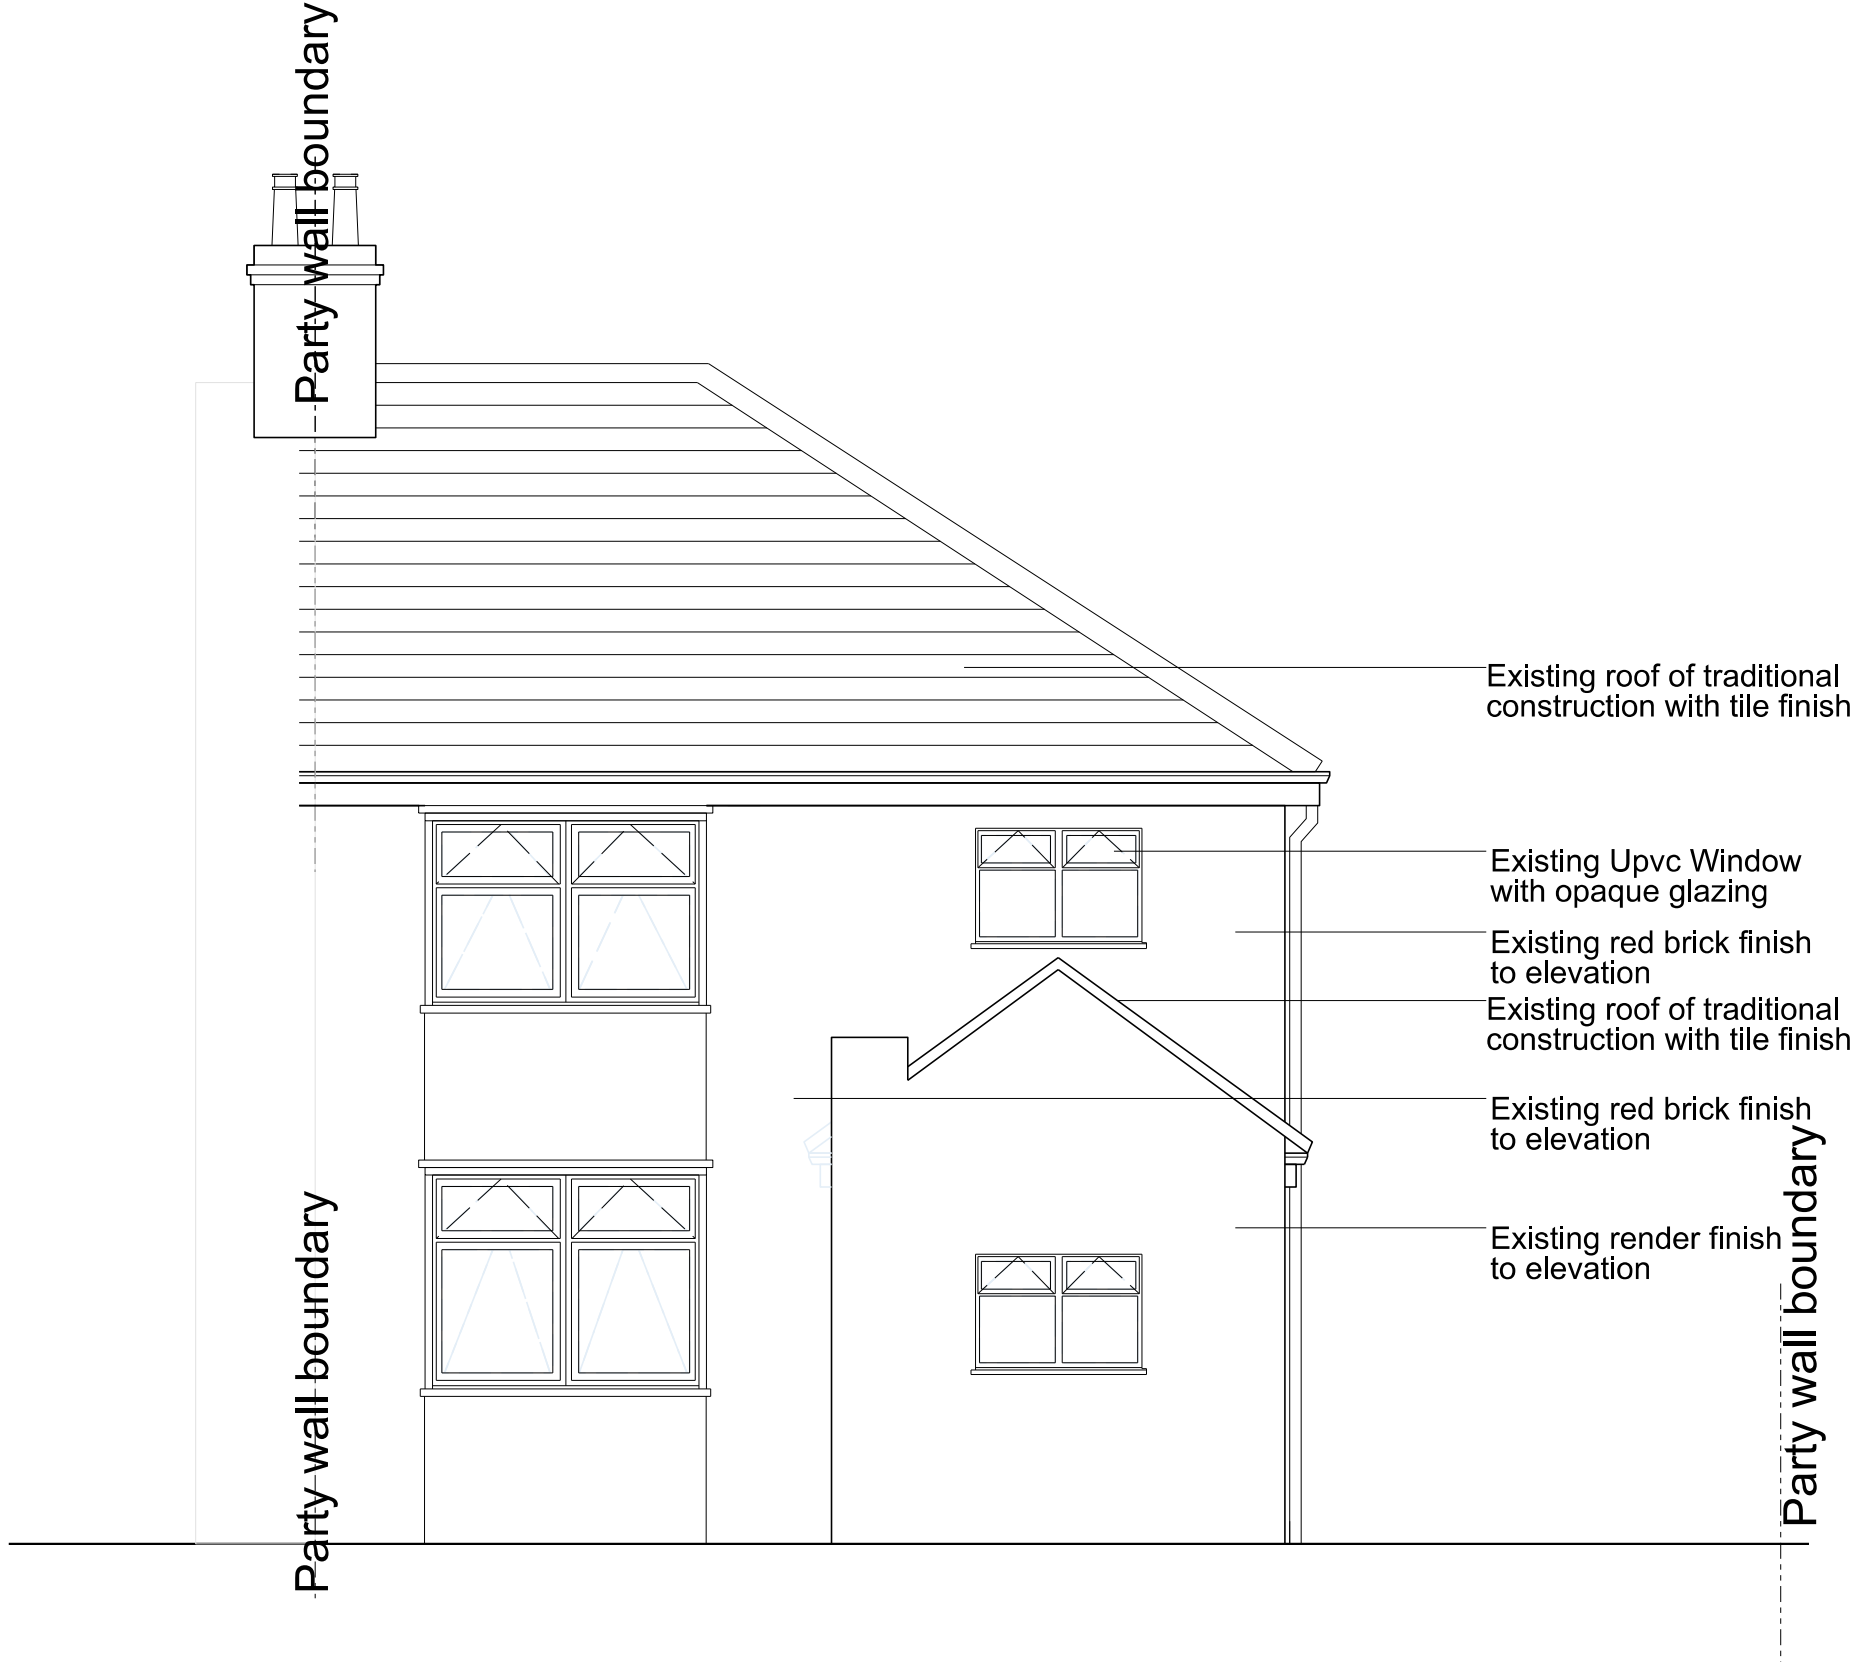

REAR ELEVATION





FRONT ELEVATION

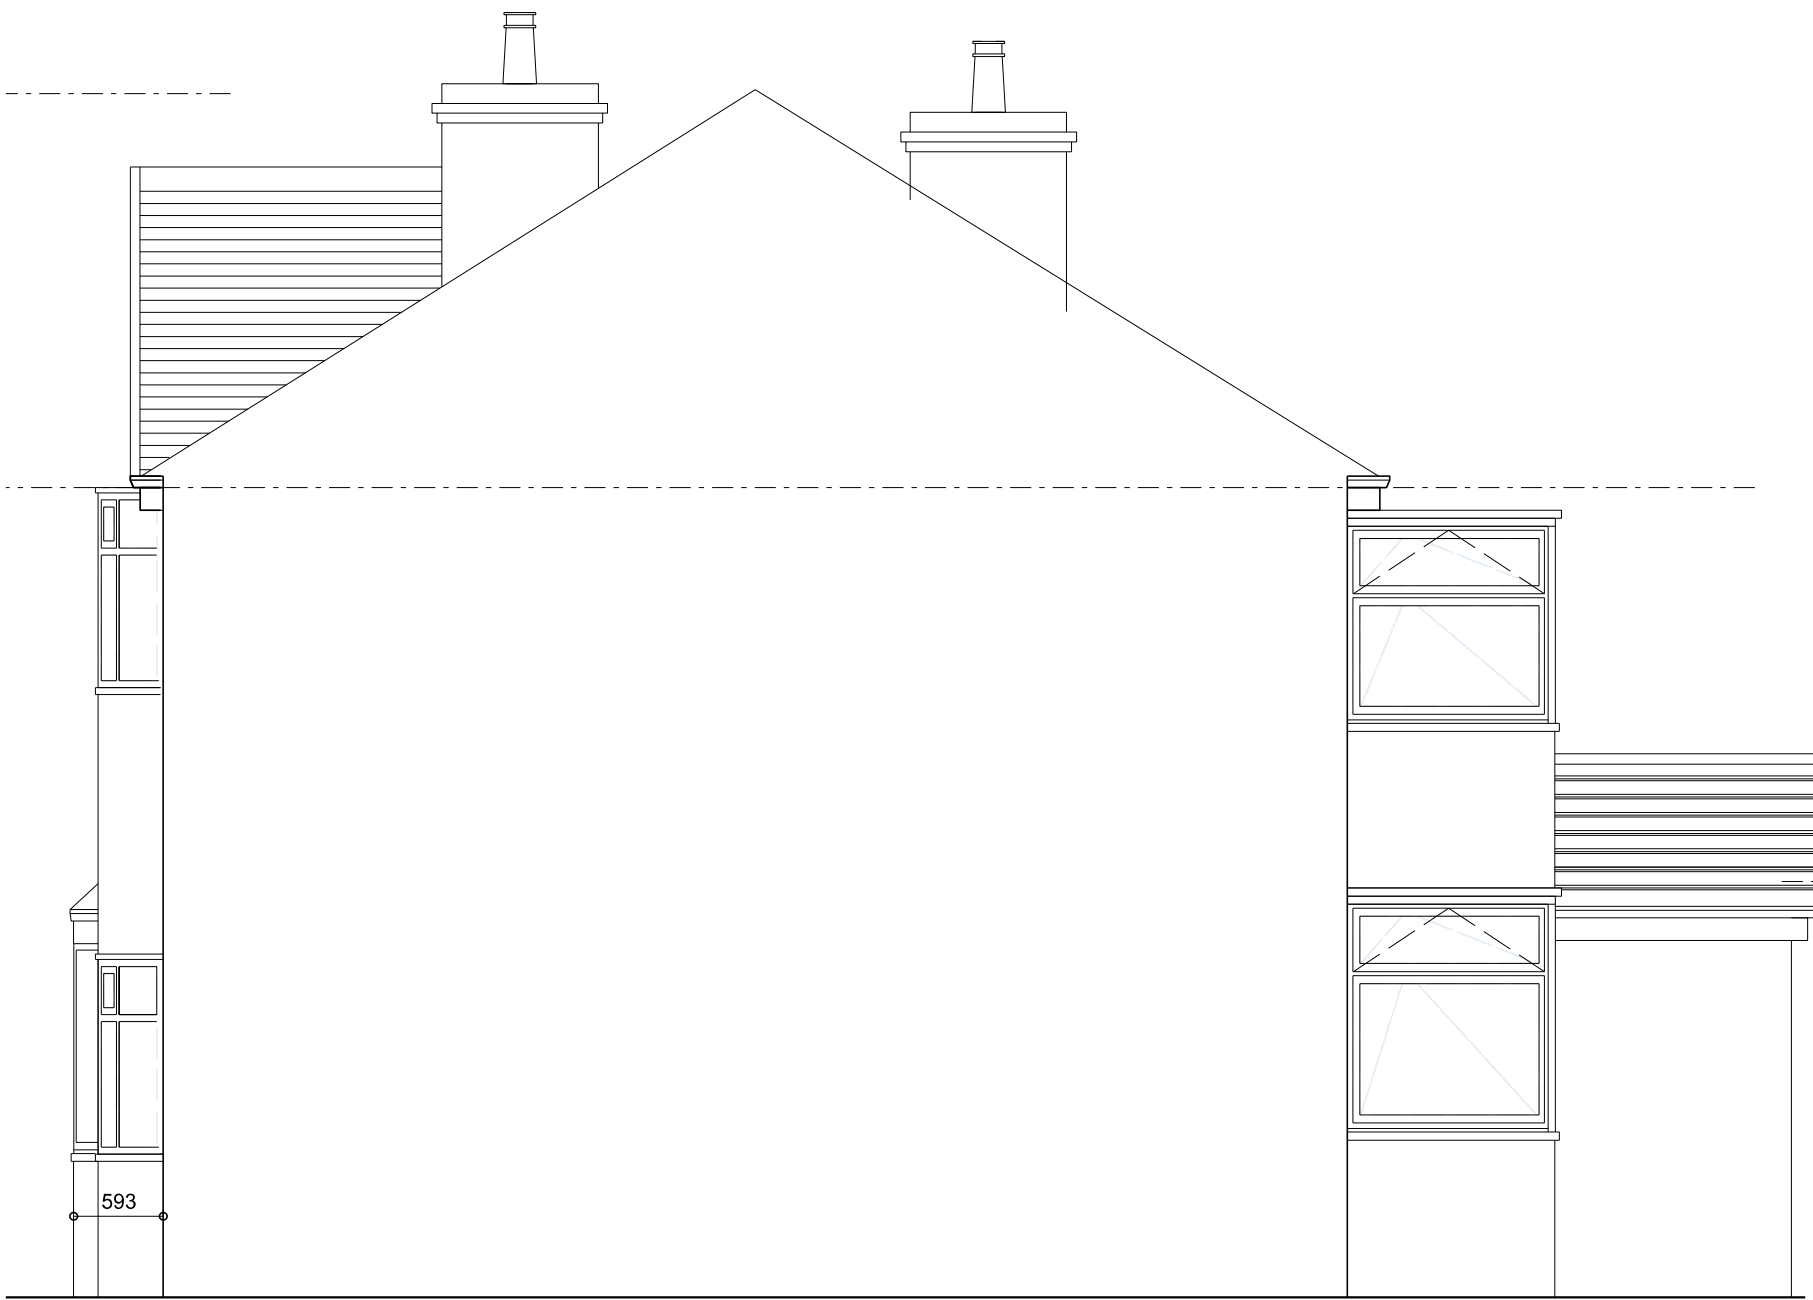

SIDE ELEVATION FROM
NEIGHBOURS PROPERTY



SIDE ELEVATION

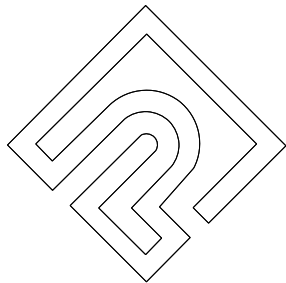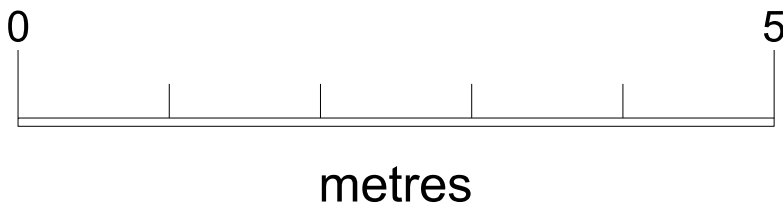

PAUL NEAL ARCHITECTS

INFORMATION			
PAUL NEAL ARCHITECTS			
Project	Drawing Title		
Higher Rd	Existing drawings		
Drawing Scale	Issue Date	Drawn	
1:50 @ A1	21.02.25	PN	
Job NO.	Drawing NO.	Rev	
2509-02-01-001	04		