

Notes:

Copyright: All rights reserved. This drawing must not be reproduced without permission from S.A.M. All dimensions are to be checked on site by contractor / sub contractor. Any discrepancies to be reported to S.A.M.

	Revision notes	Date	By	
--	----------------	------	----	--


46a Norfolk Street
Baltic Triangle
L1 0BS

Phone: 07414802022


Email: samcanavan1@hotmail.com

Client		Drawing Title	
HALEWOOD		ROOF PLAN	
Project Title		Drawn	Date
		SC	22.01.22
EXTENSION		Checked	Date
		SC	22.01.22

A1	DWG No.	9	Scale	1:50	Revision	
----	---------	---	-------	------	----------	--

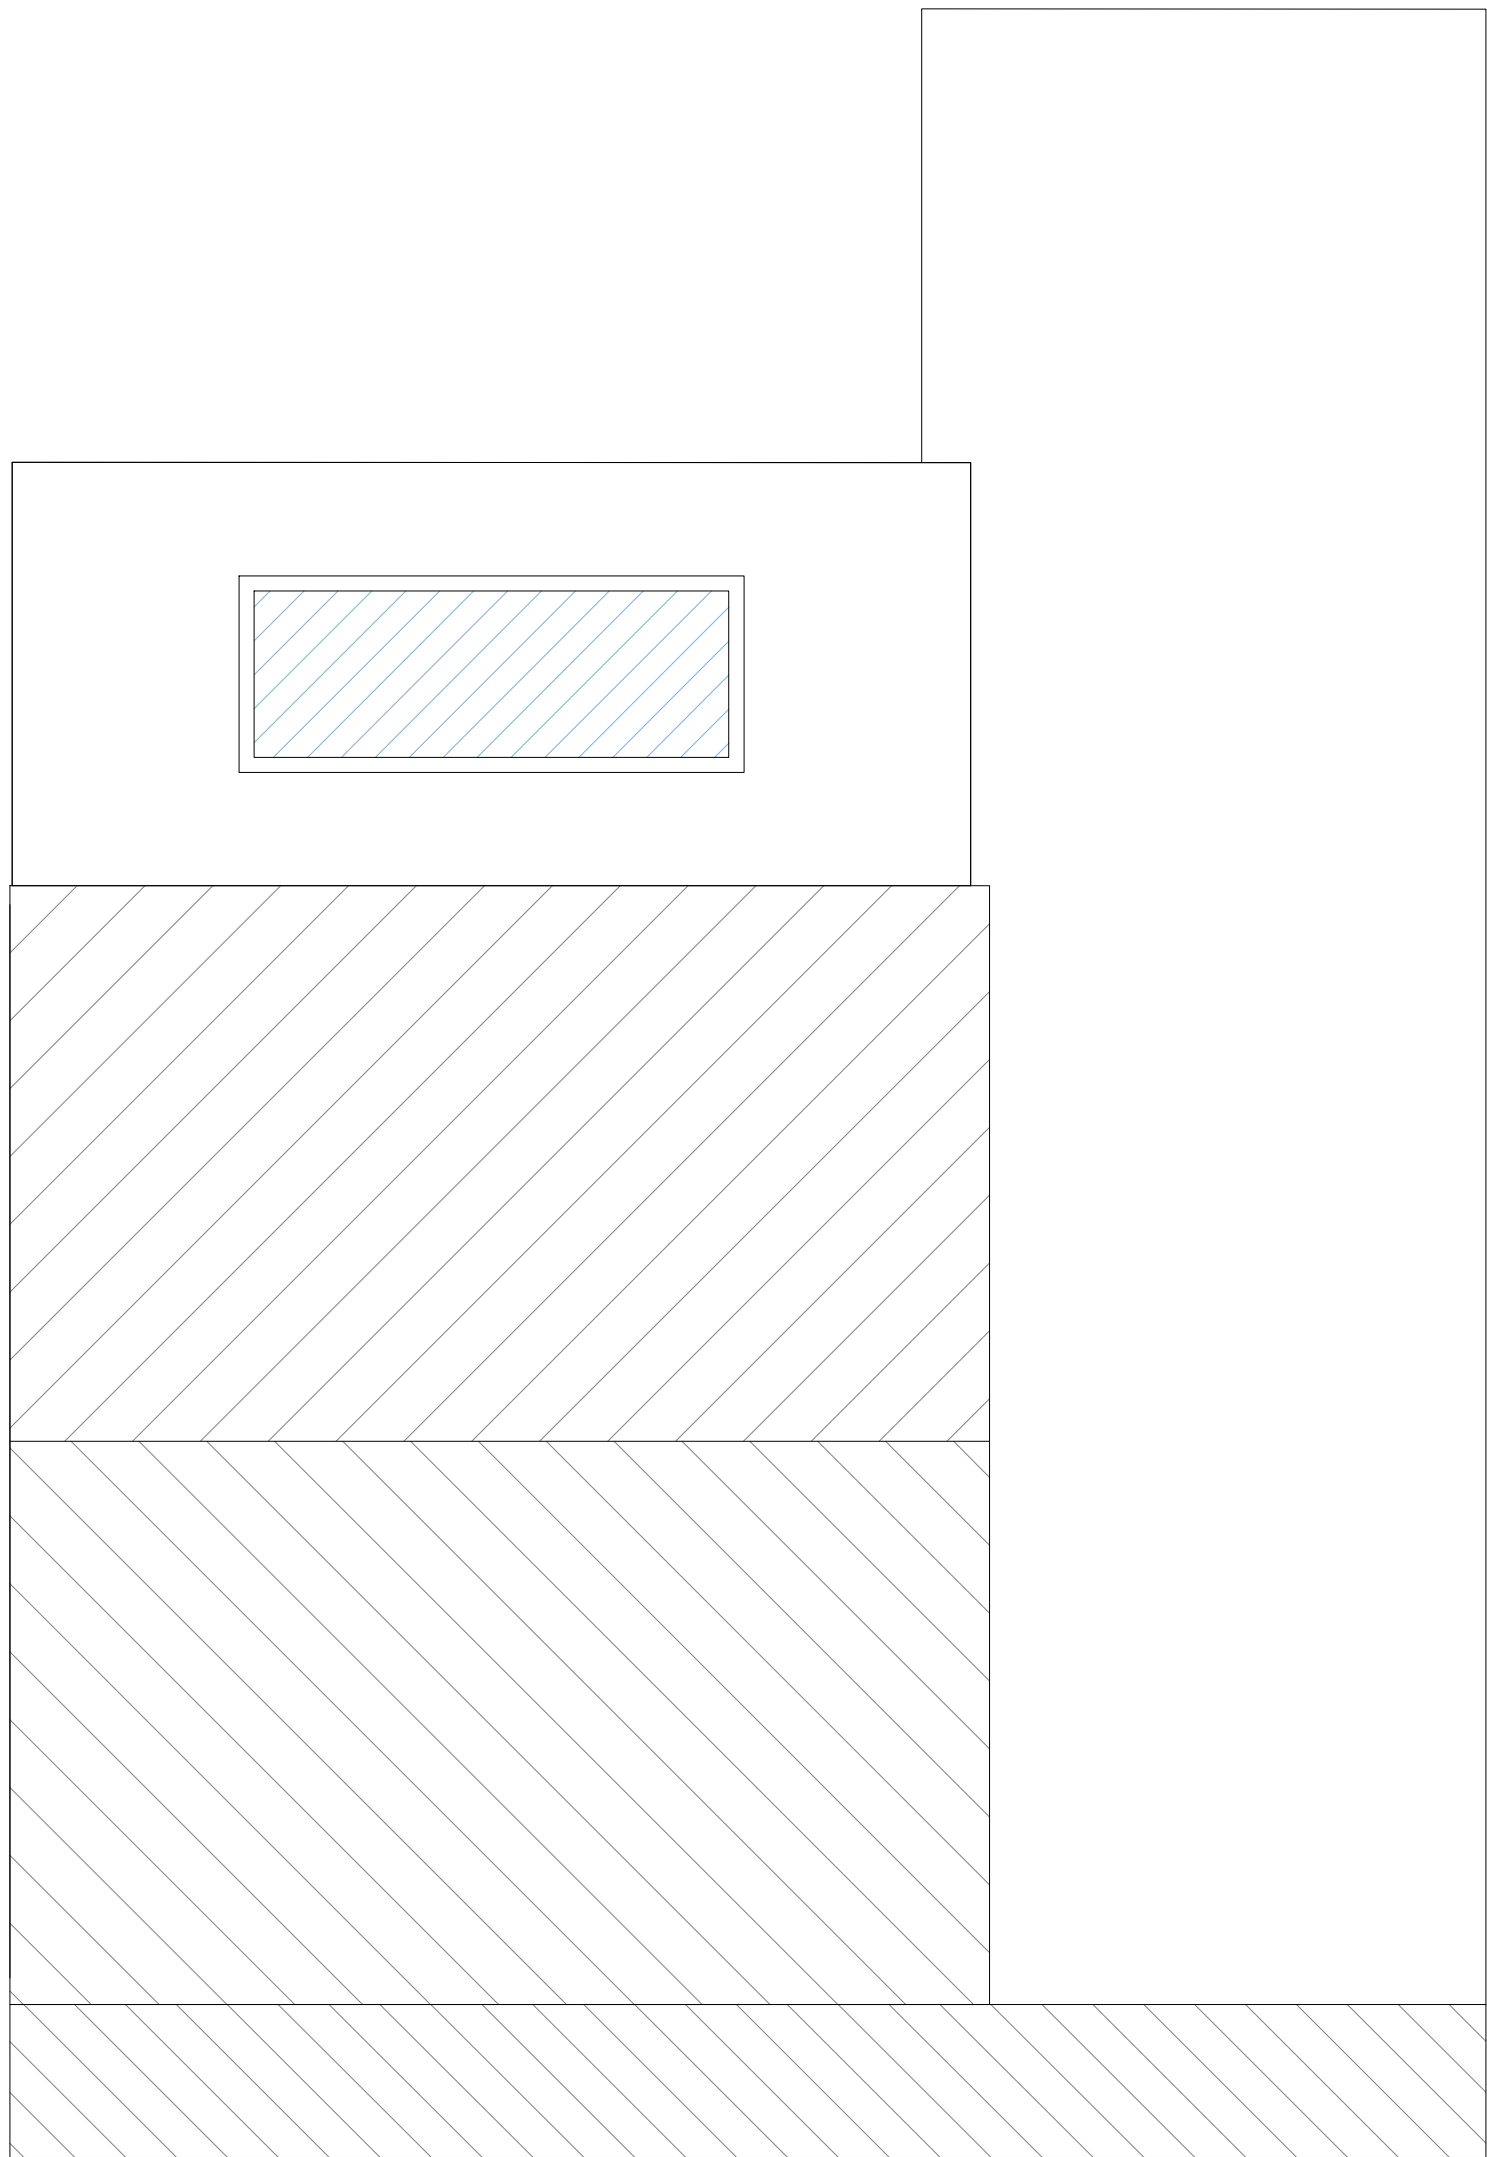

ROOF EXISTING

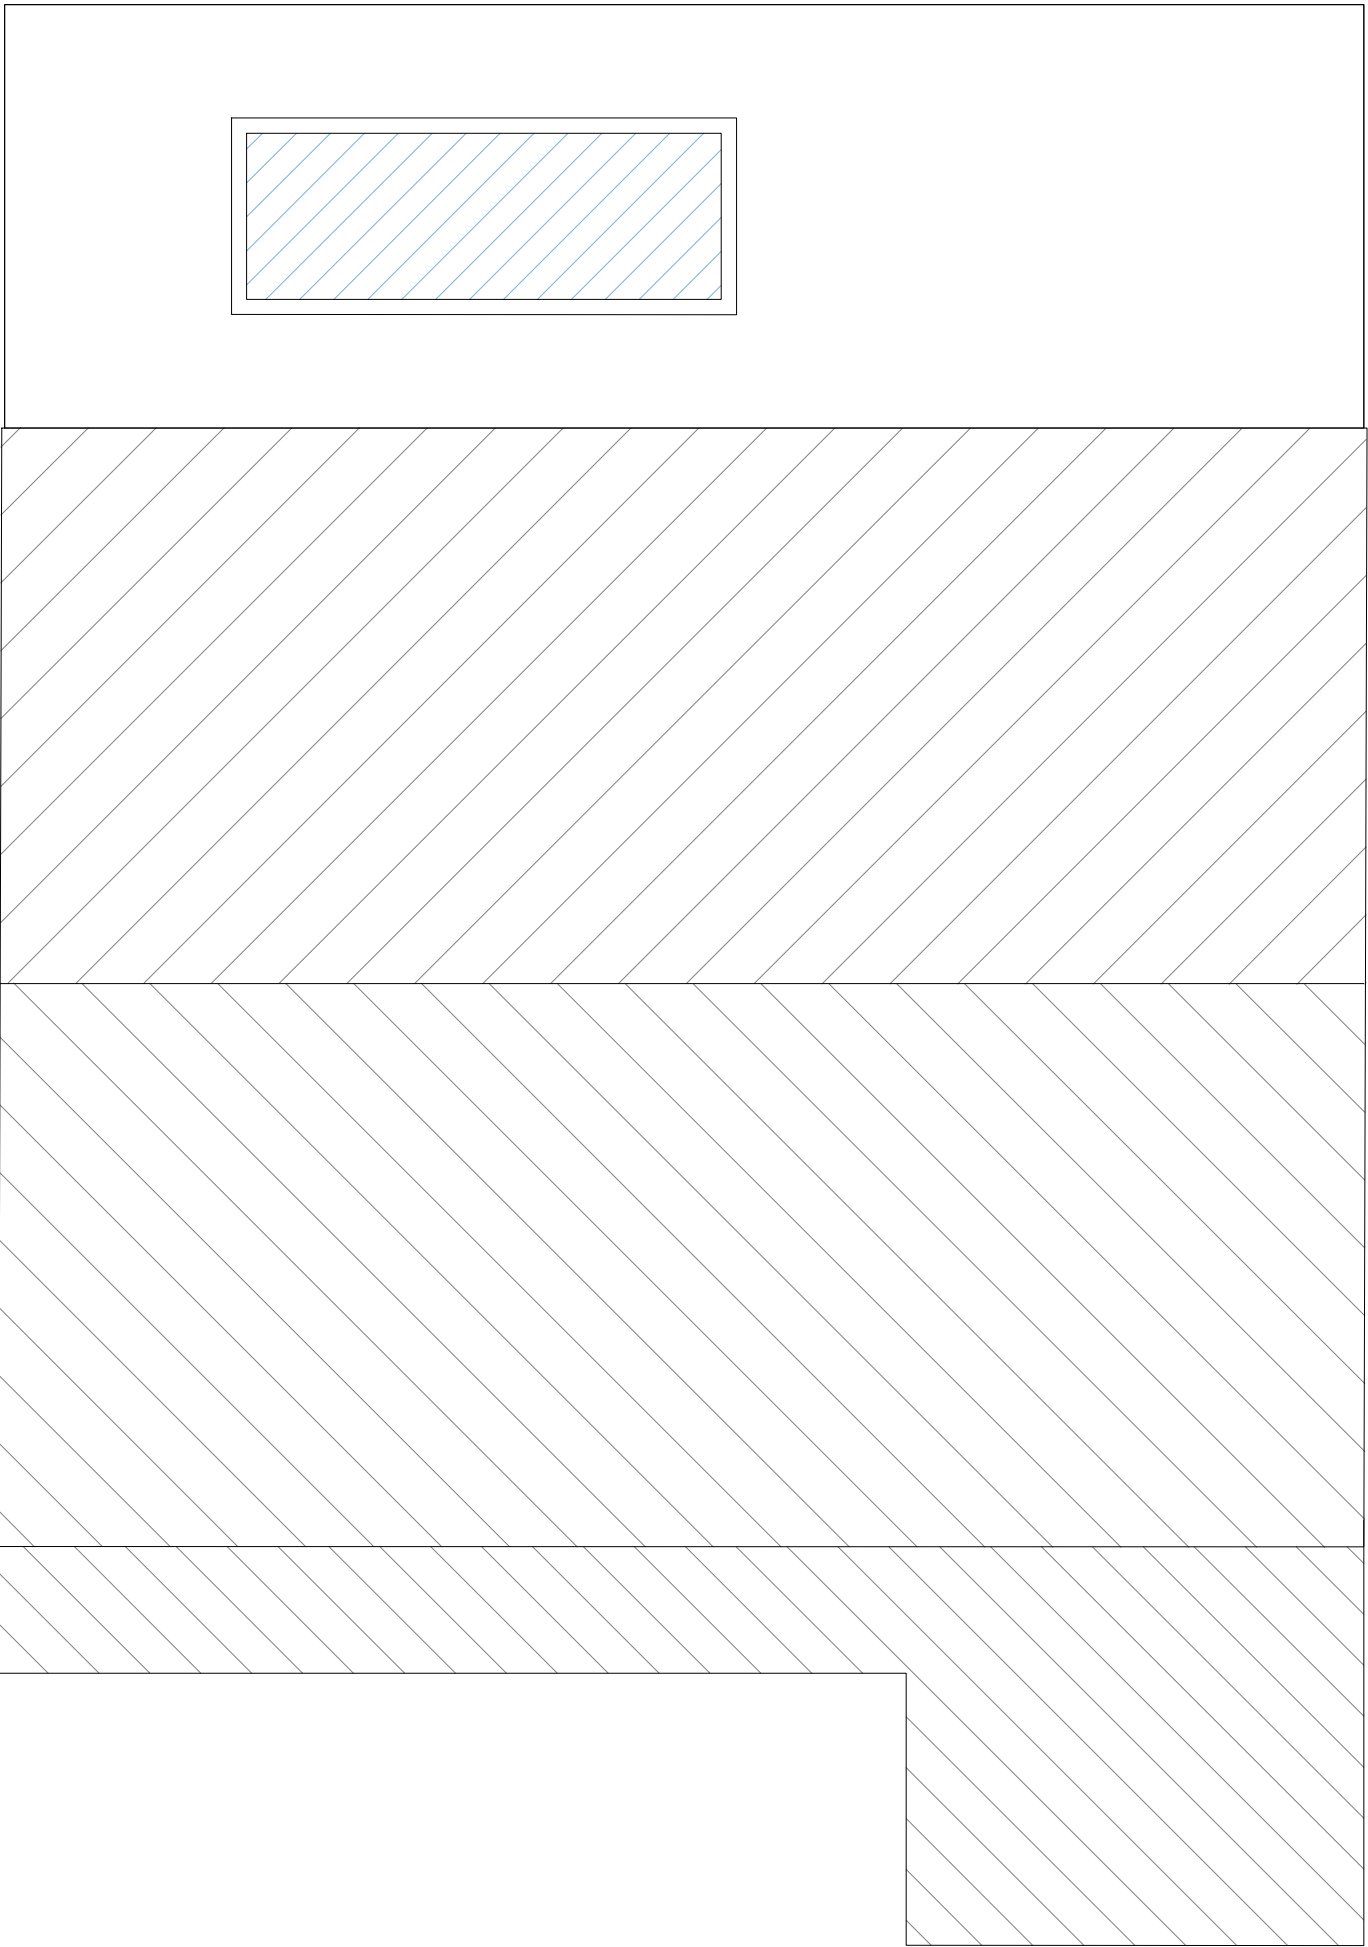

ROOF PROPOSED