





GROUND FLOOR PLAN

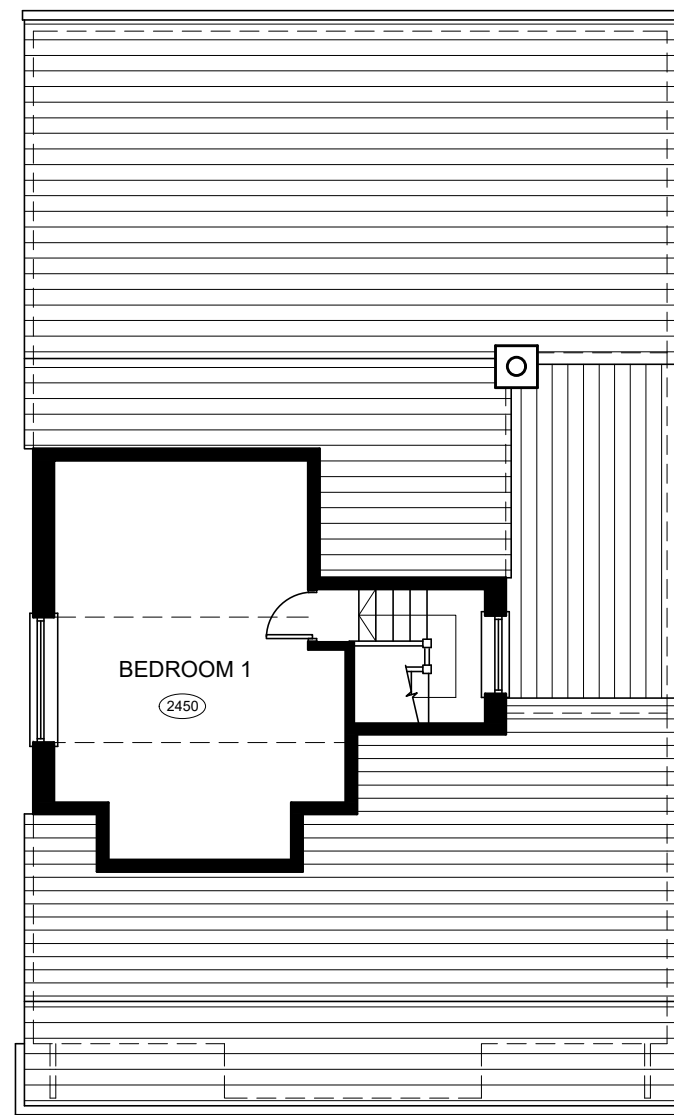


FIRST FLOOR PLAN




FRONT ELEVATION

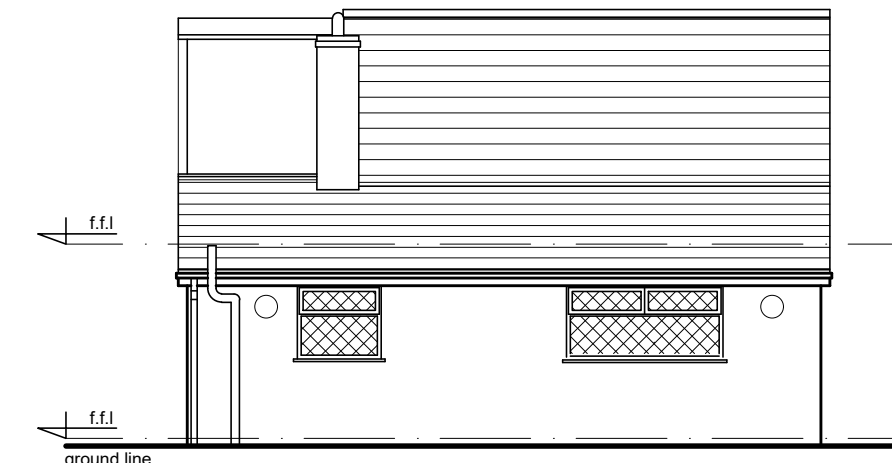

REAR ELEVATION

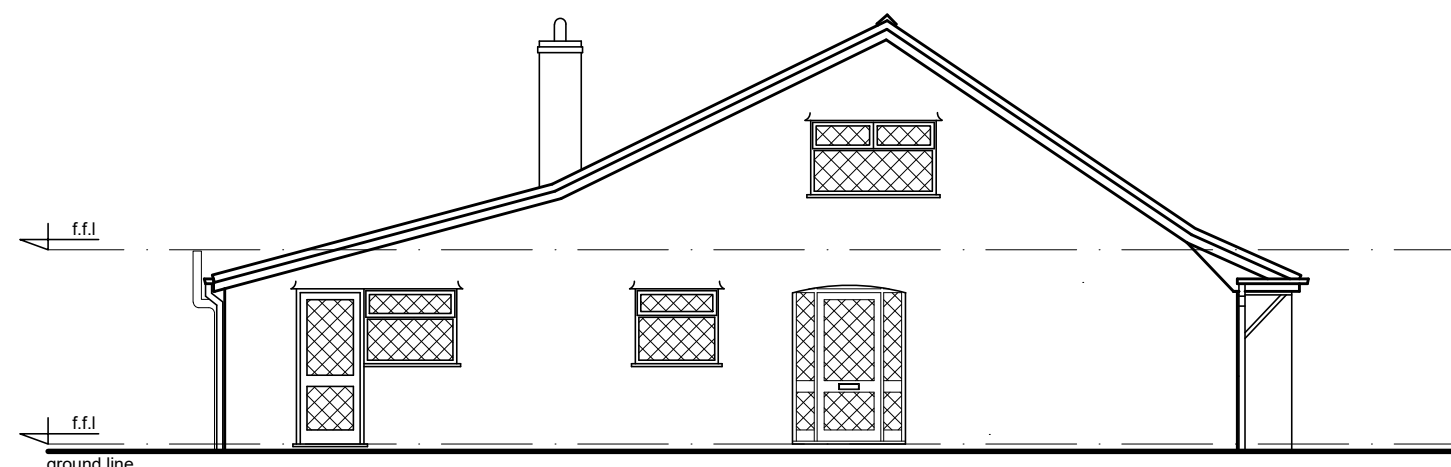


LEFT SIDE ELEVATION

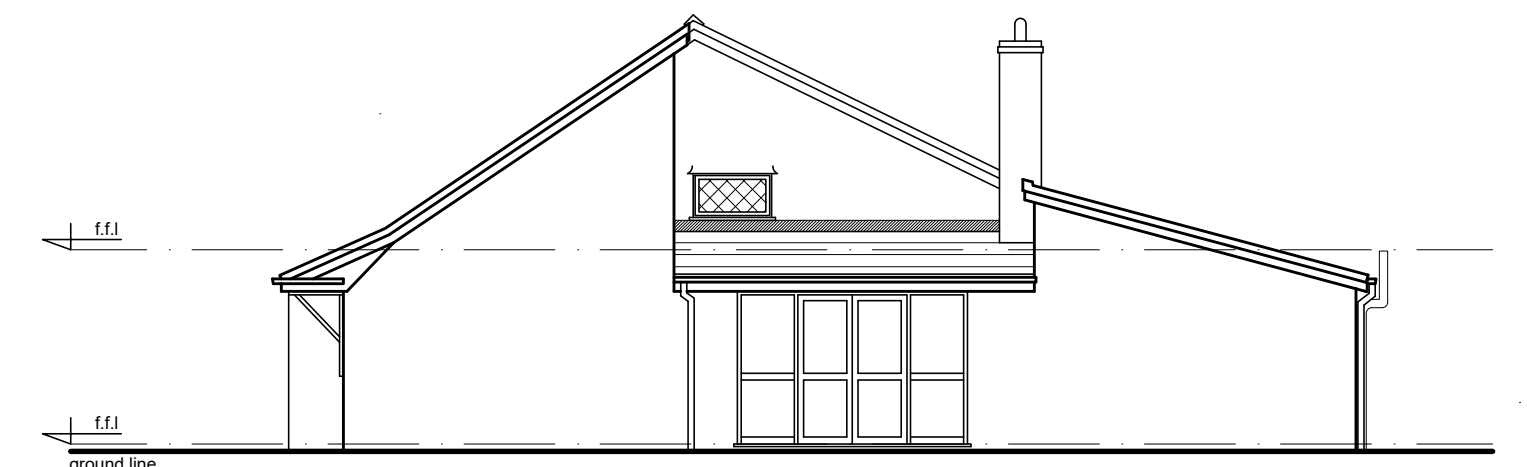


RIGHT SIDE ELEVATION

EXISTING FLOOR PLANS & ELEVATIONS

1:100 scale bar 0 1 2 3 4 5metres

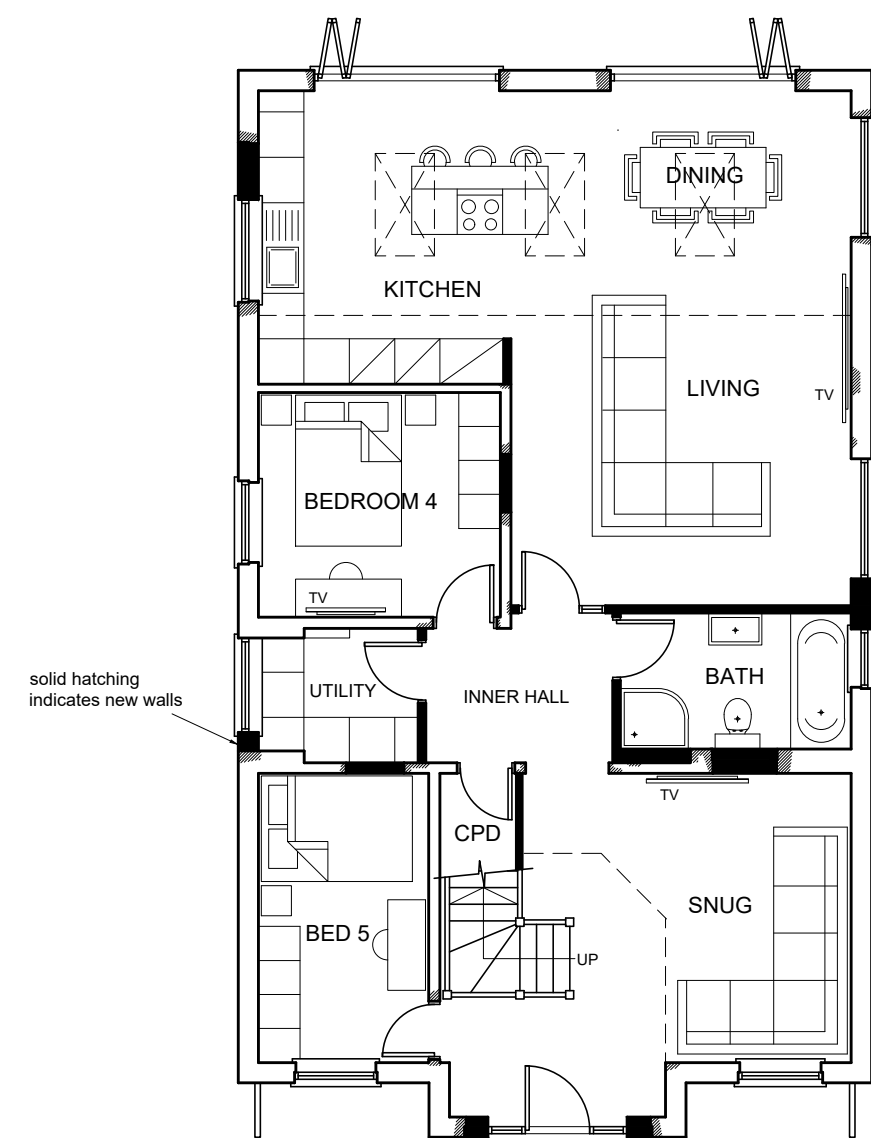

GROUND FLOOR PLAN

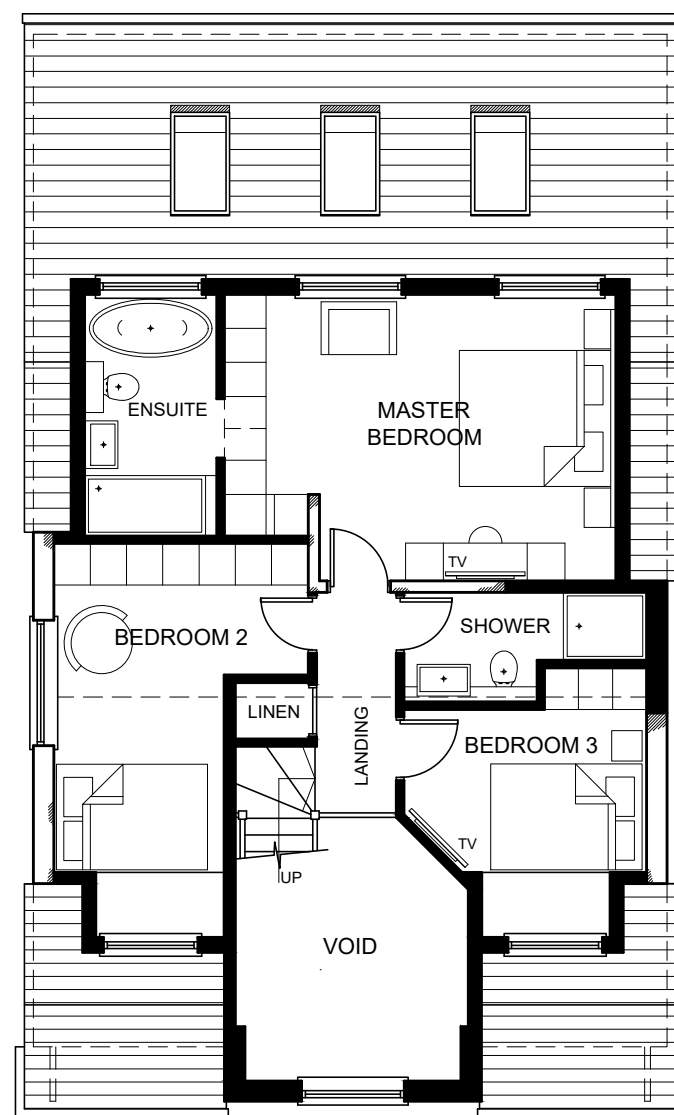

FIRST FLOOR PLAN




FRONT ELEVATION



REAR ELEVATION



LEFT SIDE ELEVATION

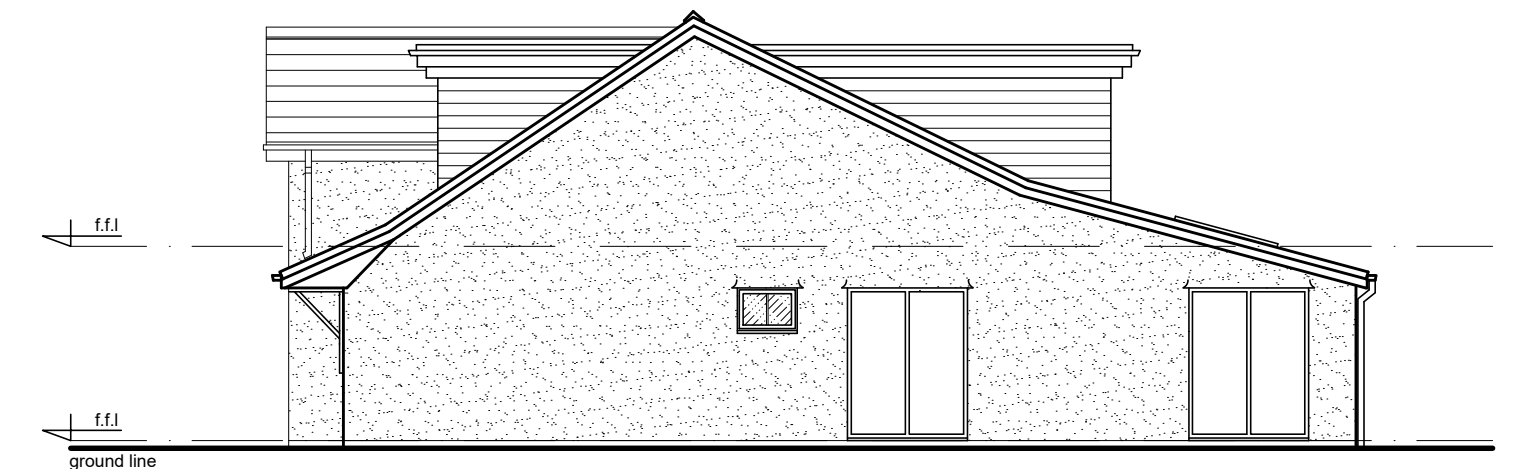

RIGHT SIDE ELEVATION

PROPOSED FLOOR PLANS & ELEVATIONS

1:100 scale bar 0 1 2 3 4 5metres

RJG Architecture LTD For All Your Architectural Design Requirements Tel: 01744 418 418 e-mail: info@rjgdesign.co.uk	Project 25 Foxshaw Close Whiston Liverpool		
	Draw Title Existing and Proposed Plans and Elevations		
1. General dimensions to be indicated in preference to walls. 2. All dimensions to be shown in mm. 3. This drawing remains the copyright of the architect and may not be copied without prior consent.	Drawn by C.S.	Scale 1:100	Date Aug/23
	Draw No 01745/SK/01	Rev 01	