




PART SITE PLAN 1:200

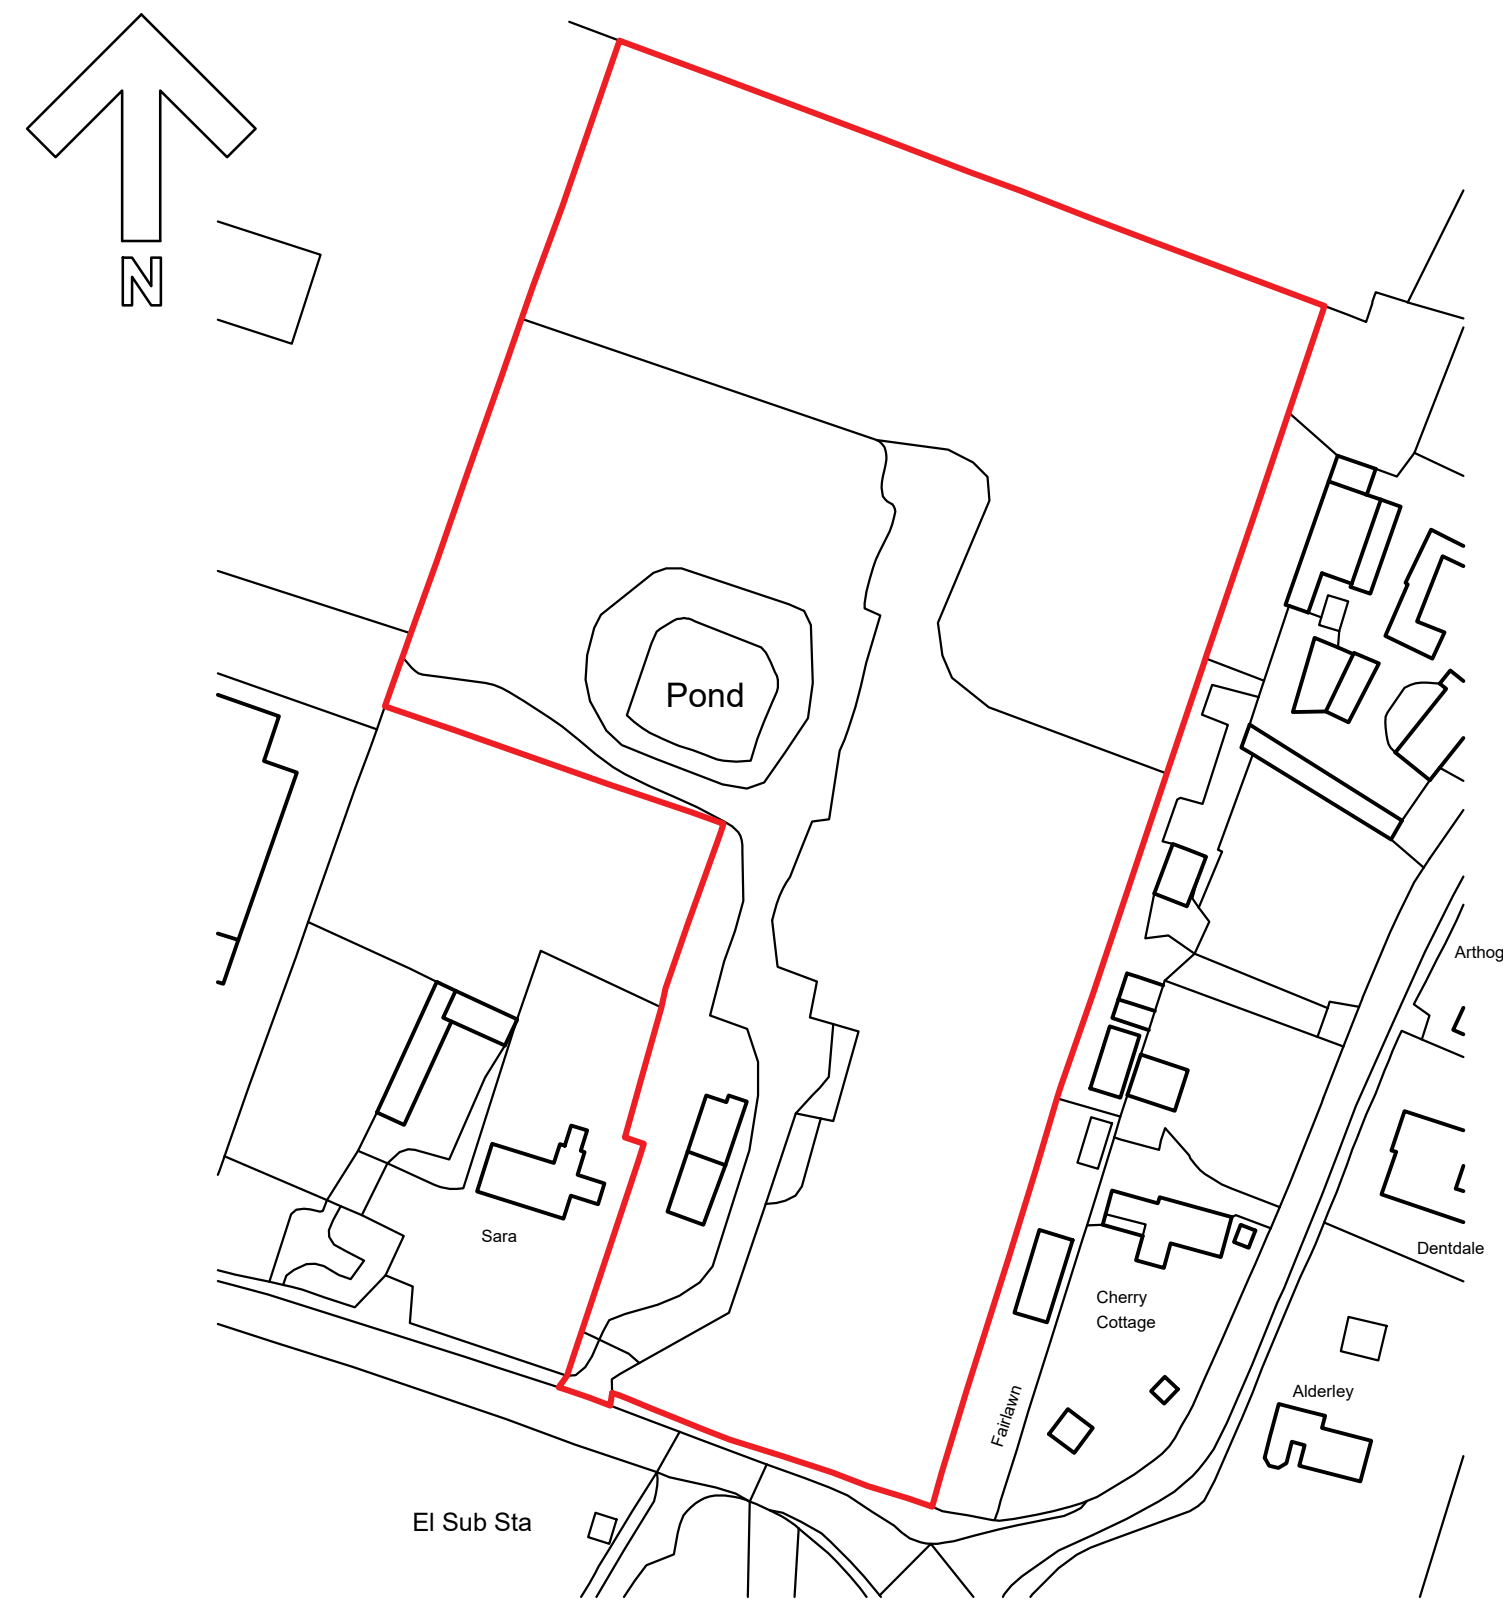

(c) Crown Copyright and Database Rights 2023 OS 100060020

SITE LOCATION PLAN 1:1250

Rev	Date	Info



beeston aspinall architects

Architects and Building Consultants
The Studio, Fir Tree Farm, Fir Tree Lane, Chorley,
Cheshire, CW5 8JX
Tel: 01270 524896 Email: info@ba-architects.co.uk
Web: www.ba-architects.co.uk

Client Mrs O Starkey		
Project Replacement Office/Store on Land at Netherley Road, Tarbock Green, Prescott, Knowsley L35 1QE		
Scale/Sheet Size 1:50 ● A1	Drawn A. Edwards	Date 22.06.2023
Drawing Title Site Plan and Site location Plan		
Drawing Number 2713.P1		Revision

This drawing is copyright. Figured dimensions are to be followed,
DO NOT SCALE DRAWING. Any discrepancy must be reported to
the Designer immediately and before proceeding.