




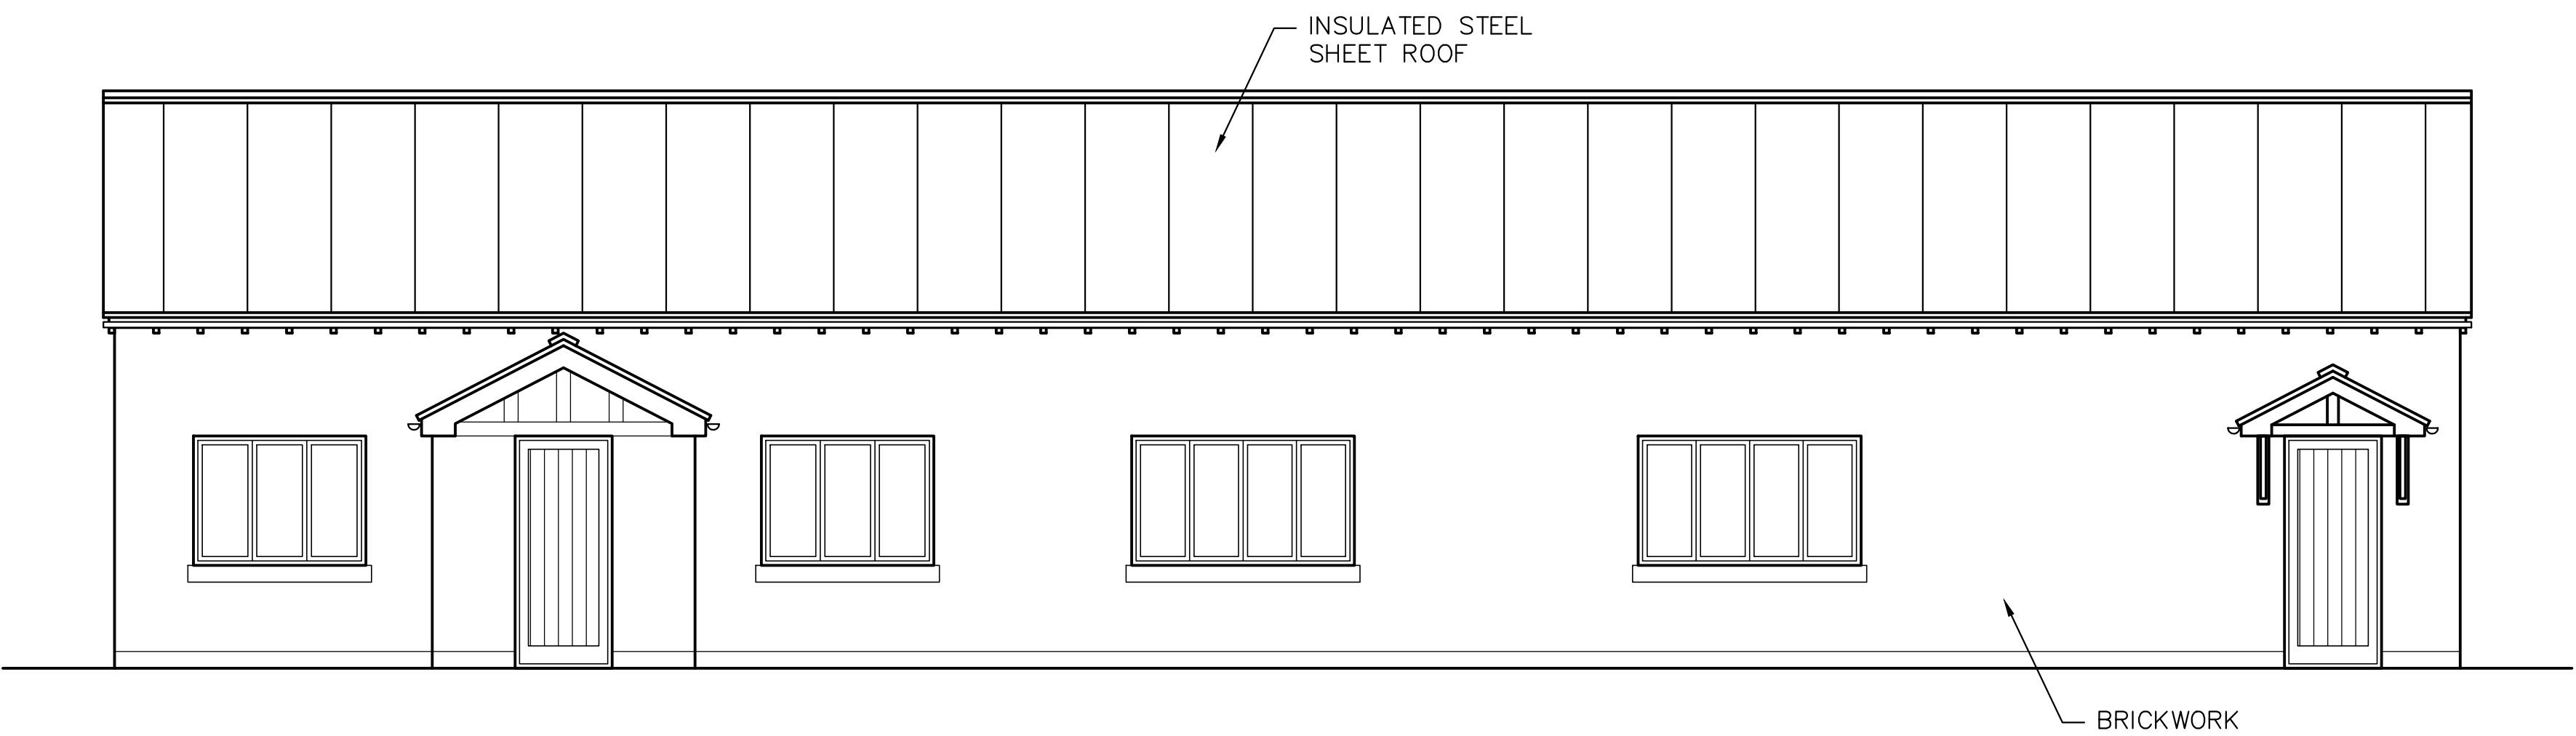


PROPOSED FRONT ELEVATION 1:50

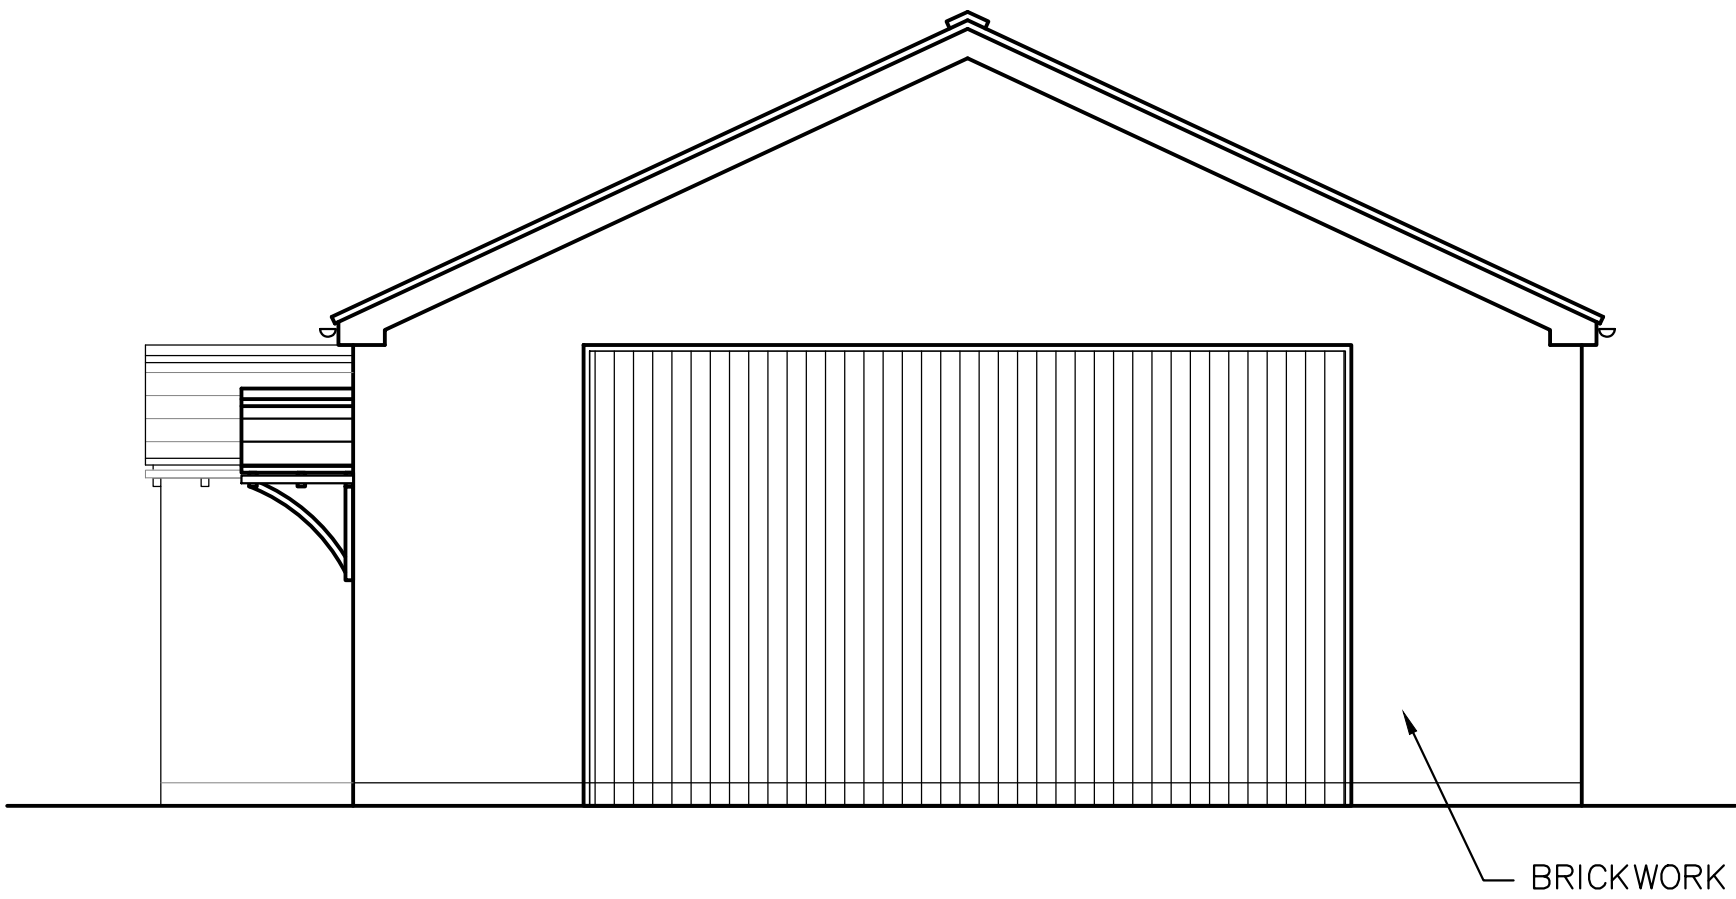


PROPOSED SIDE ELEVATION 1:50

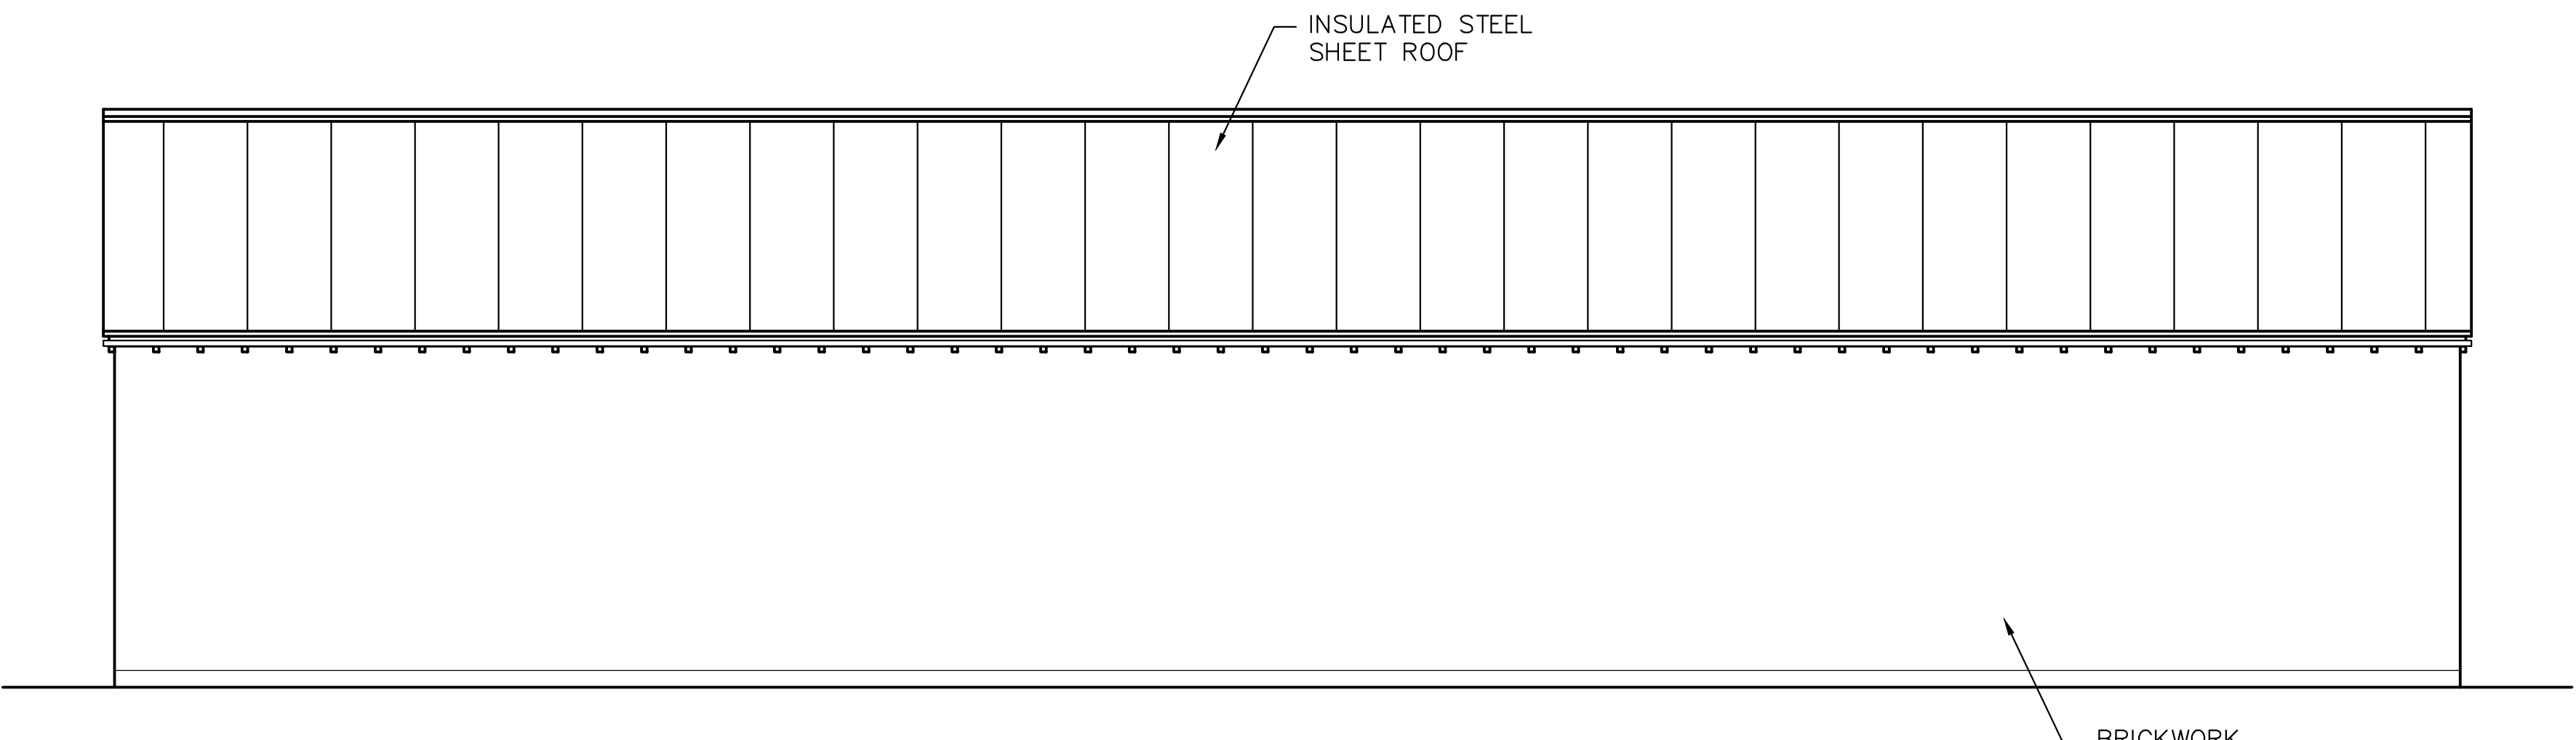

PROPOSED FRONT ELEVATION 1:50

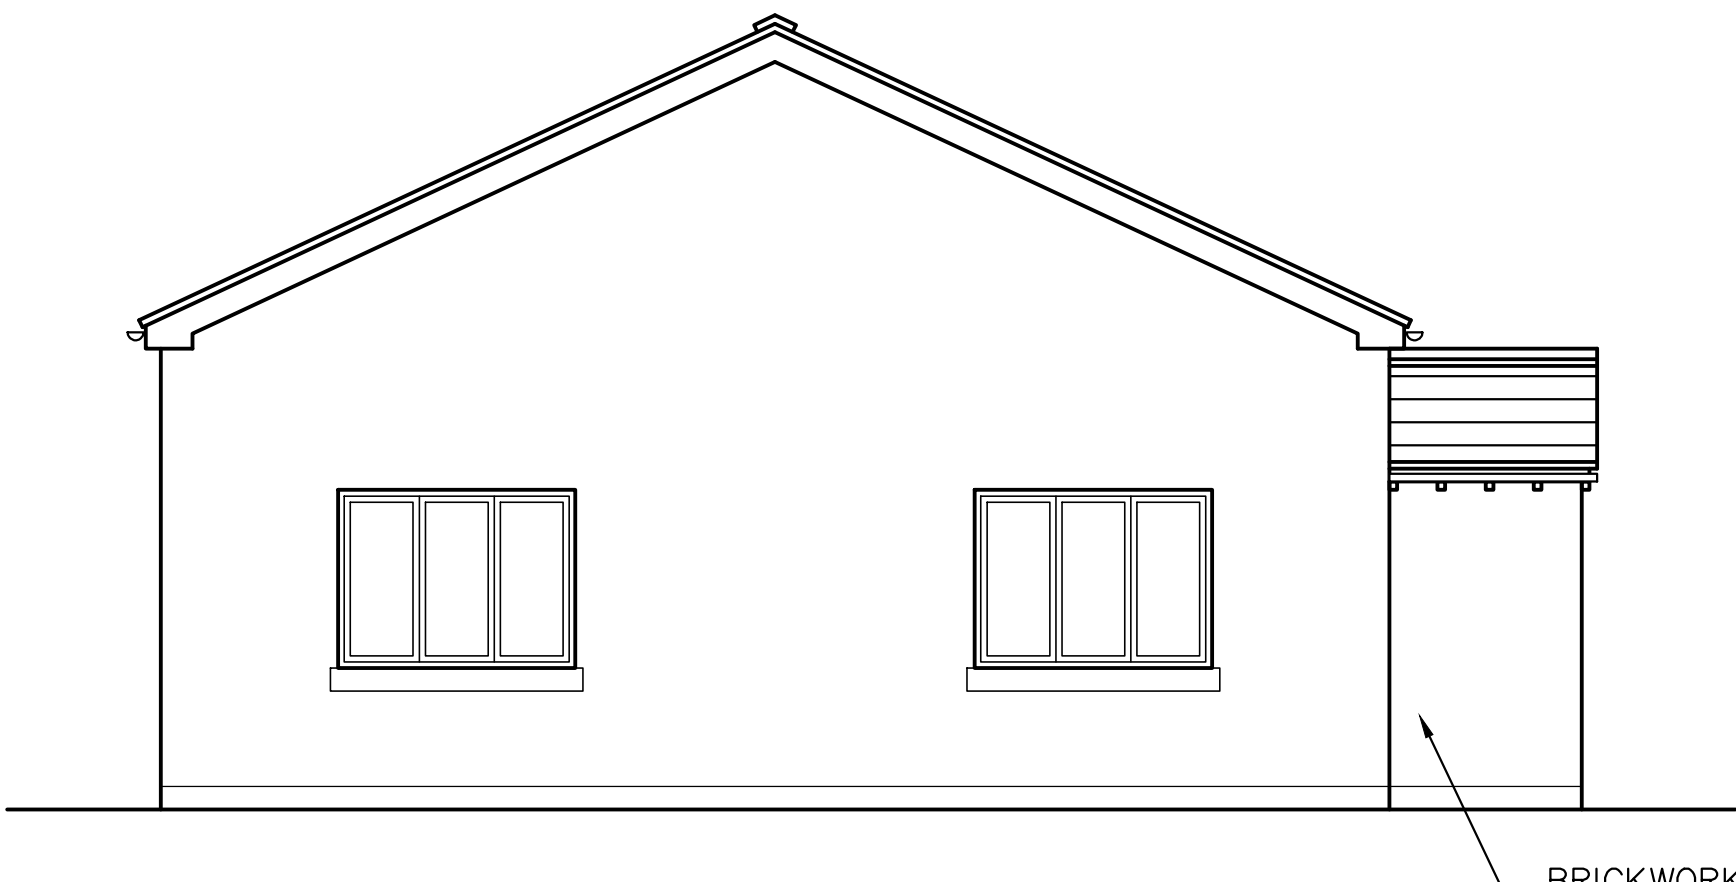

PROPOSED SIDE ELEVATION 1:50

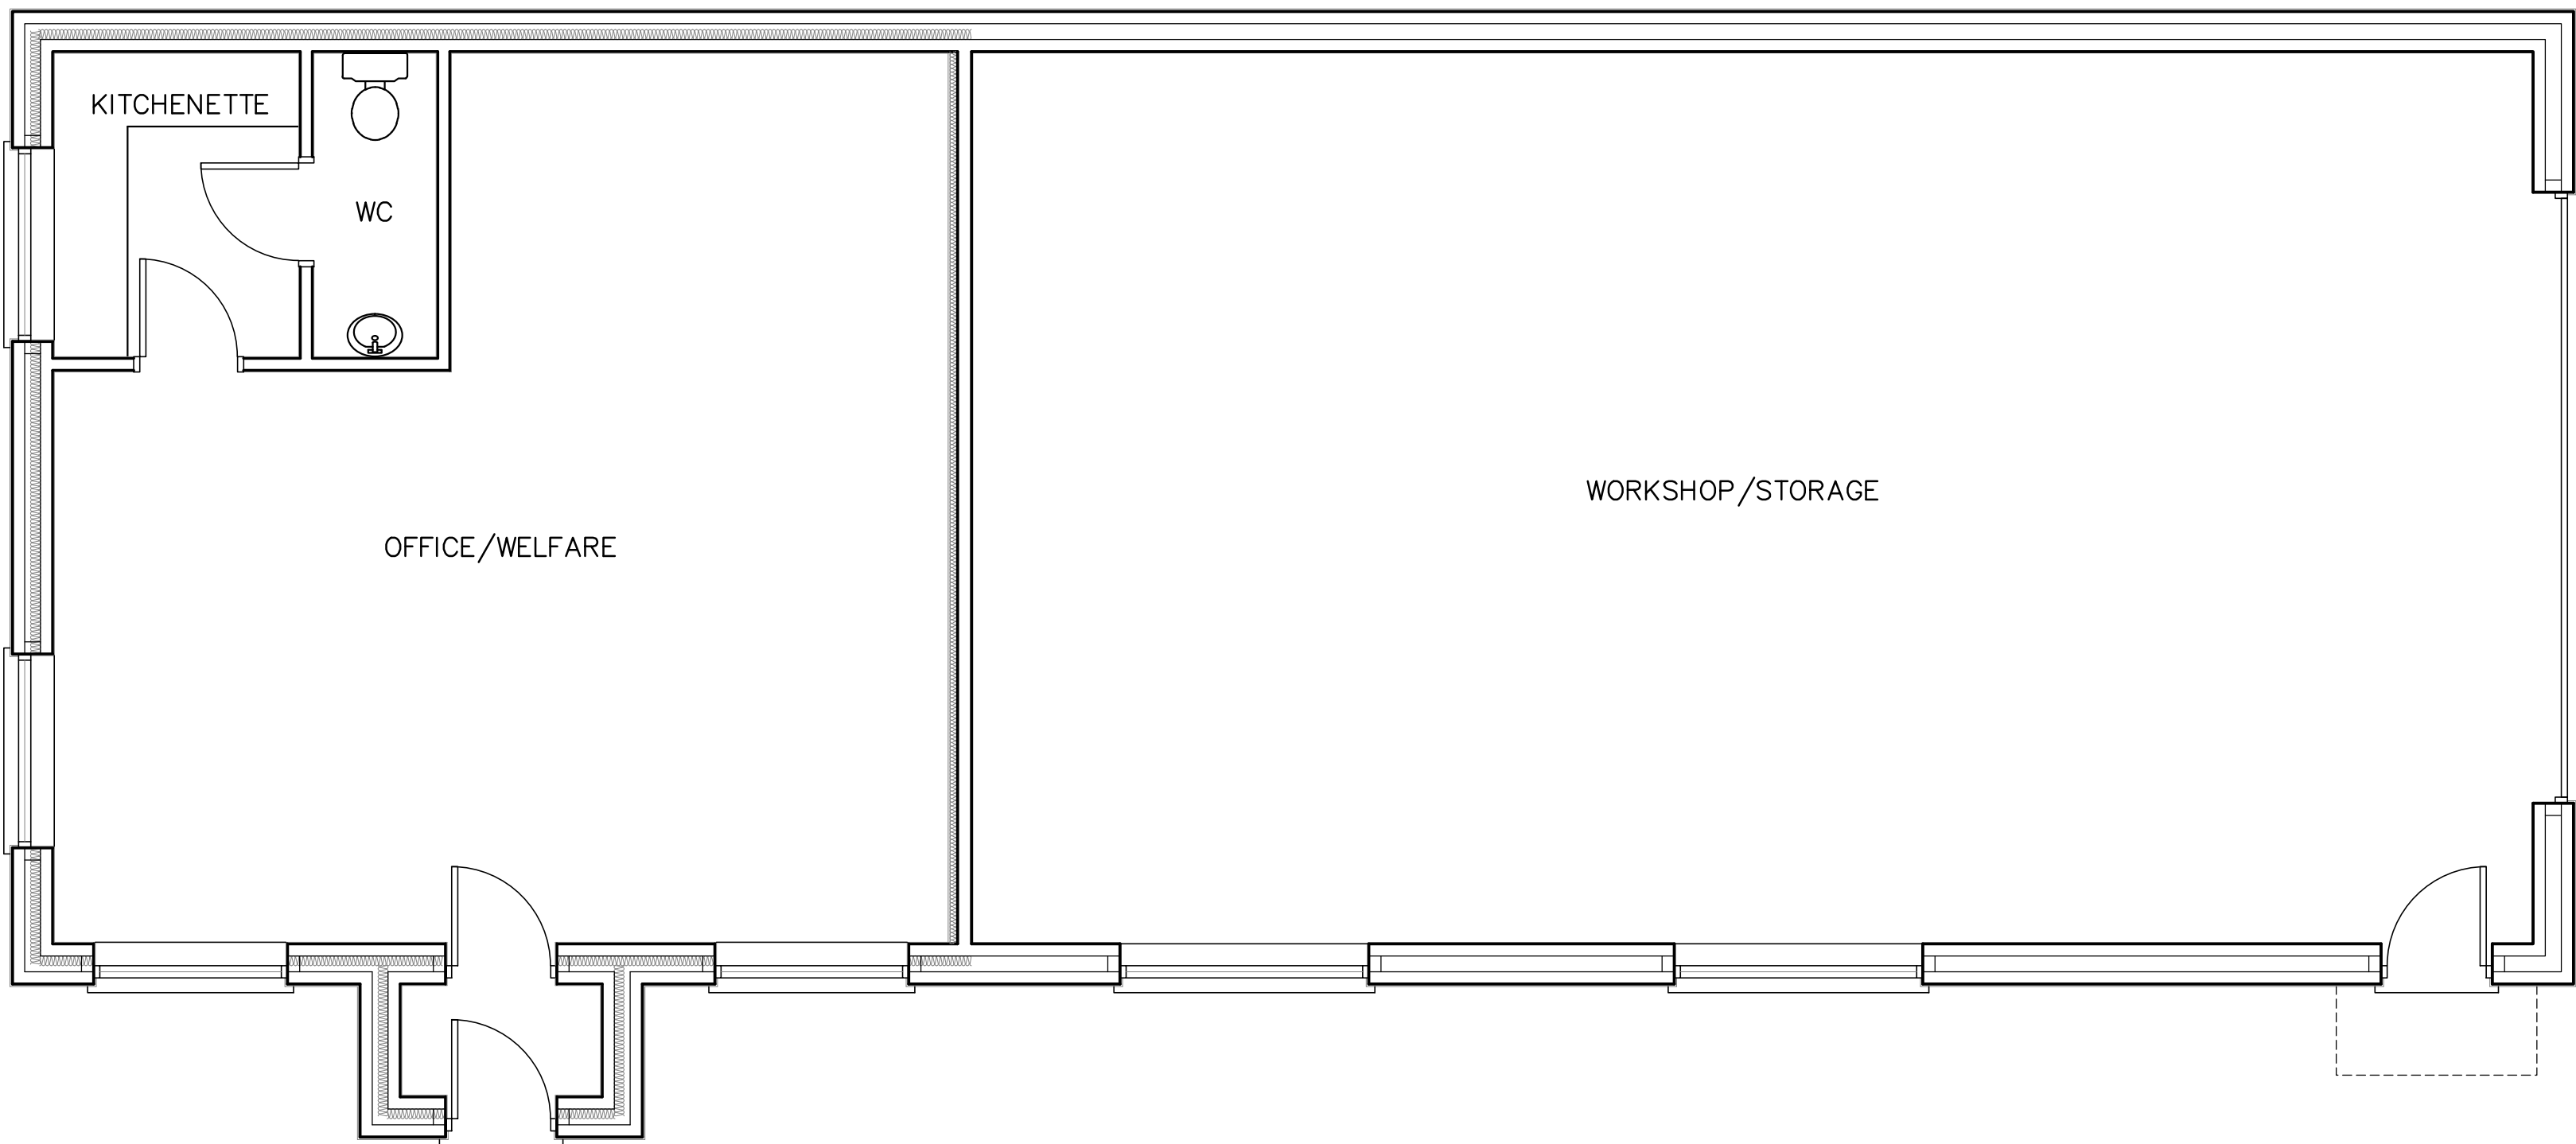

PROPOSED FLOOR PLAN 1:50

Rev	Date	Info

ba
architects

beeston aspinall architects

Architects and Building Consultants
The Studio, Fir Tree Farm, Fir Tree Lane, Chorley,
Cheshire, CW5 8JX
Tel: 01270 524896 Email: info@ba-architects.co.uk
Web: www.ba-architects.co.uk

Client Mrs O Starkey		
Project Replacement Office/Store on Land at Netherley Road, Tarbock Green, Prescott, Knowsley L35 1QE		
Scale/Sheet Size 1:50 • A1	Drawn A. Edwards	Date 22.06.2023
Drawing Title Proposed Replacement Building		
Drawing Number 2713.P2		Revision
This drawing is copyright. Figured dimensions are to be followed. DO NOT SCALE DRAWING. Any discrepancy must be reported to the Designer immediately and before proceeding.		