



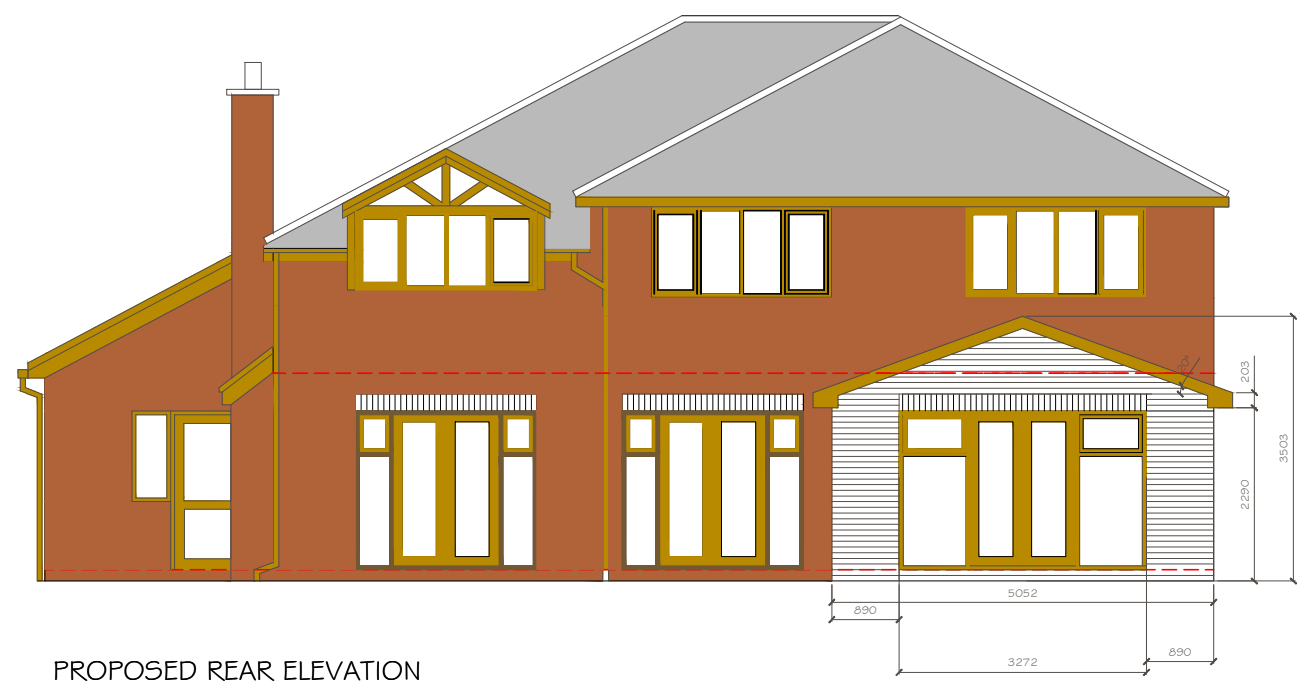


PROPOSED REAR ELEVATION



EXISTING REAR ELEVATION

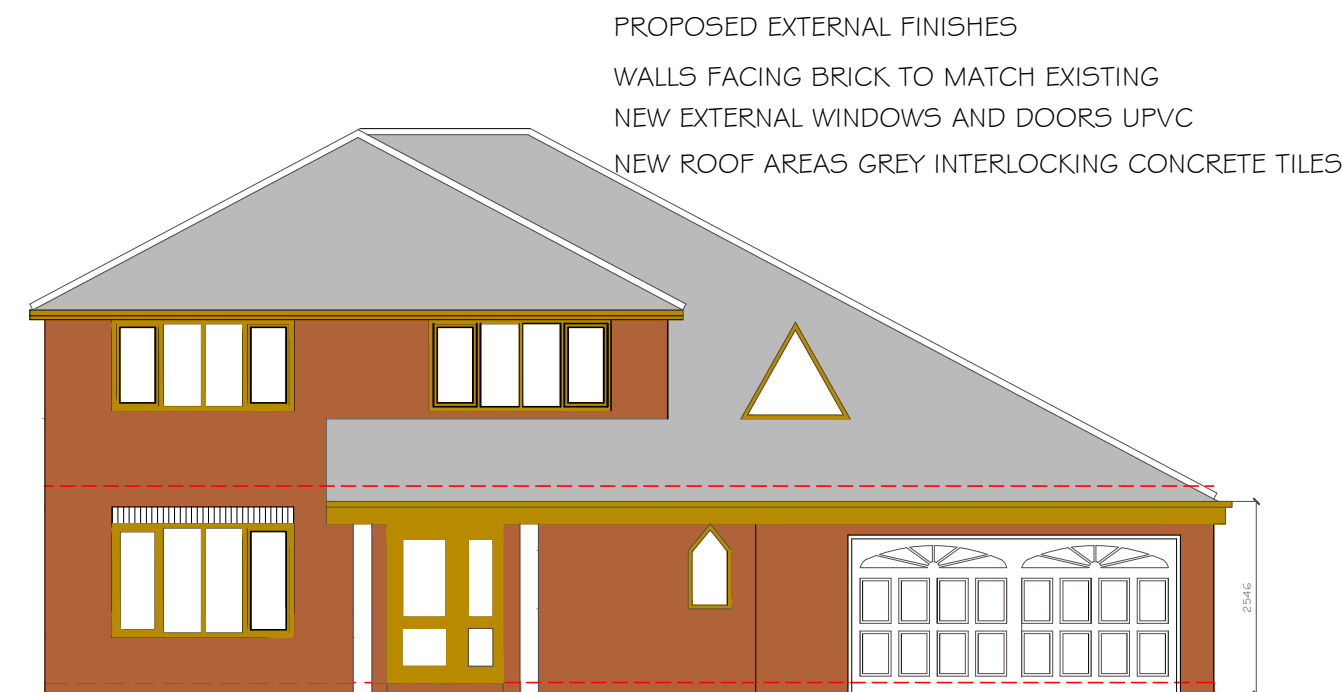


EXISTING FRONT ELEVATION

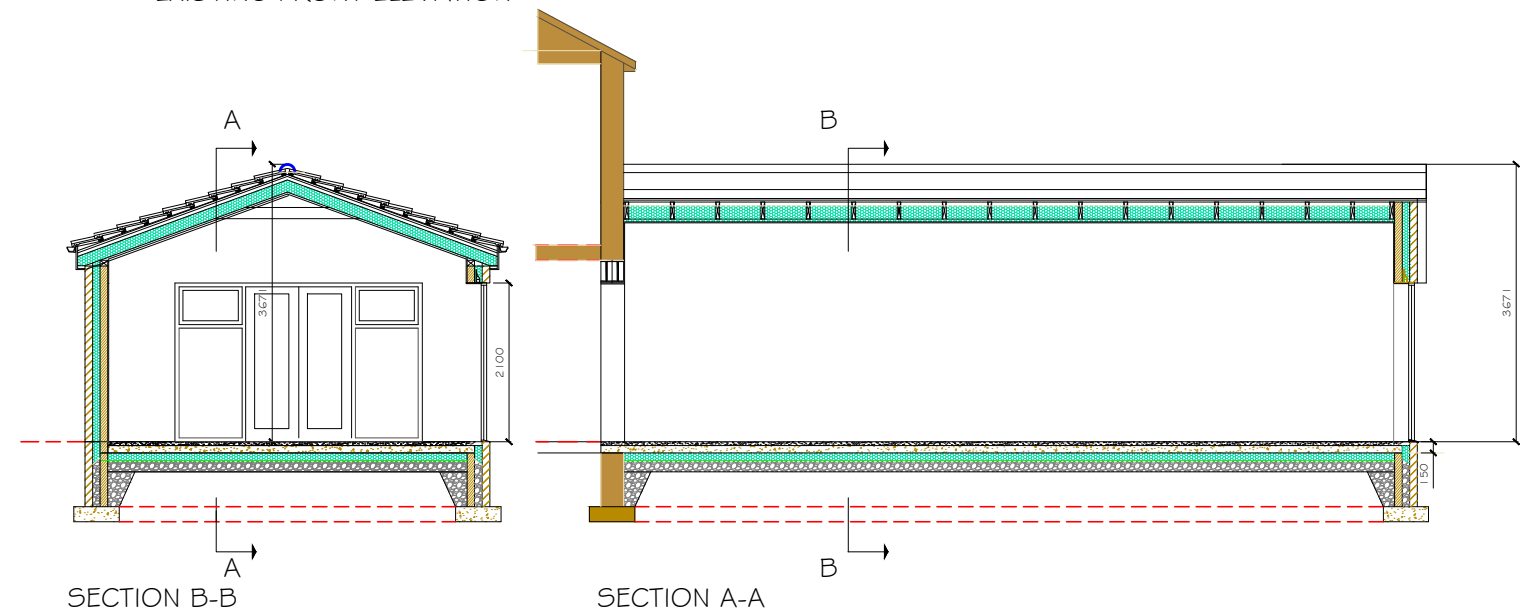


SECTION B-B

SECTION A-A

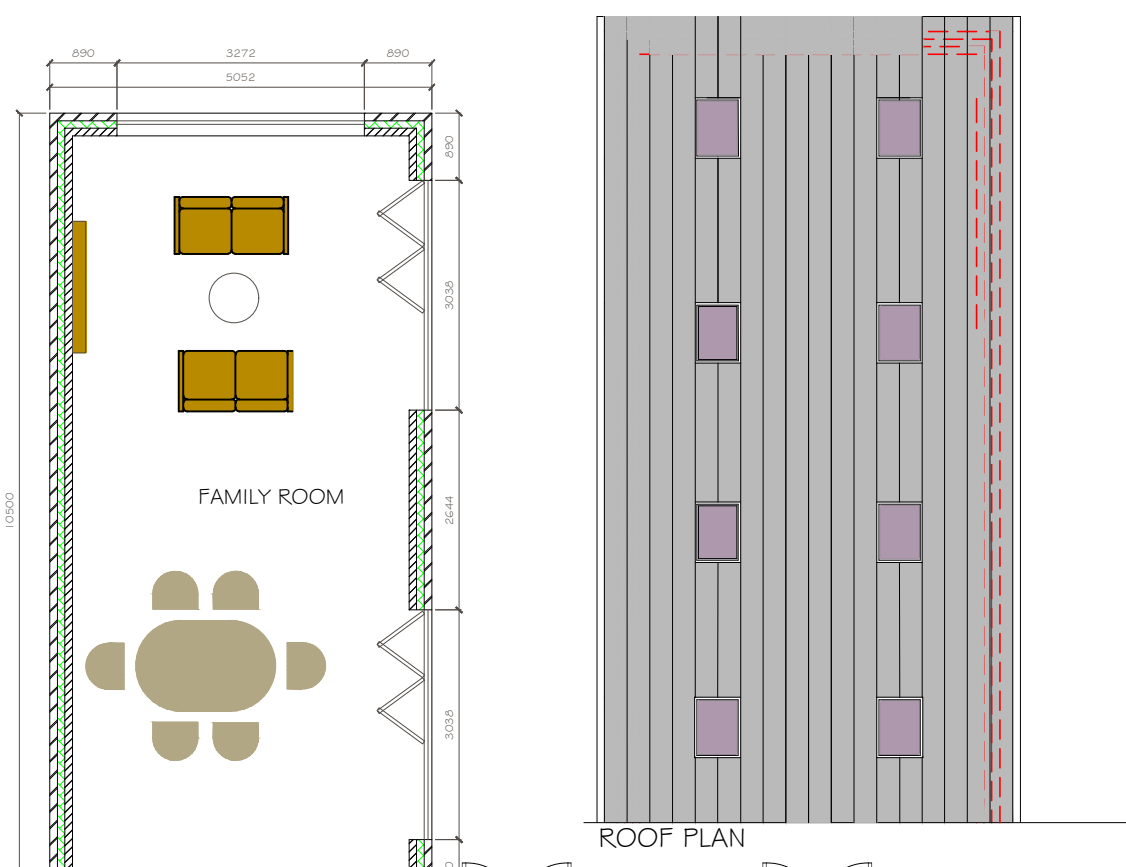

ROOF PLAN

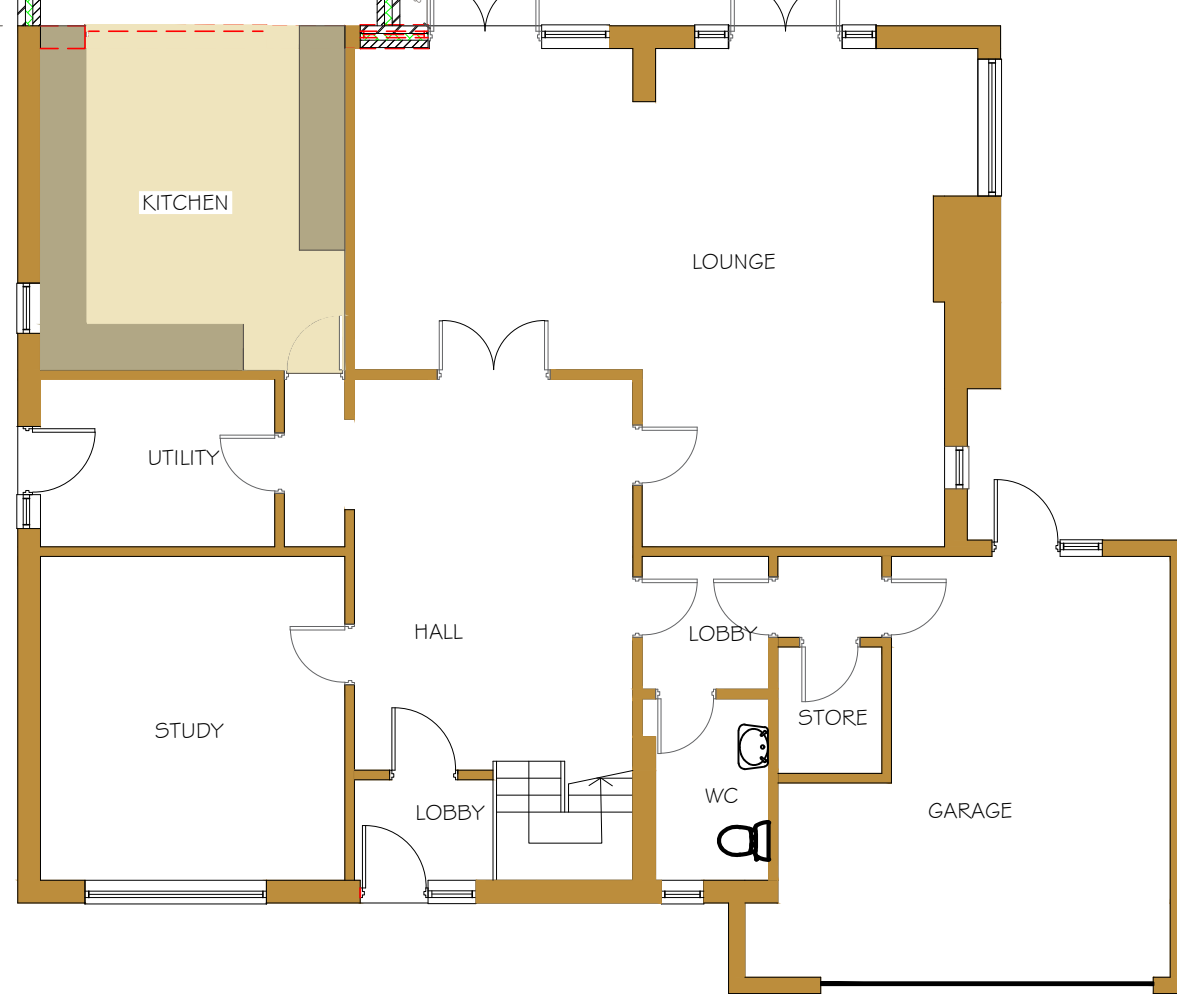

PROPOSED GROUND FLOOR PLAN




EXISTING GROUND FLOOR PLAN




PROPOSED SIDE ELEVATION

PROPOSED EXTERNAL FINISHES
WALLS FACING BRICK TO MATCH EXISTING
NEW EXTERNAL WINDOWS AND DOORS UPVC
NEW ROOF AREAS GREY INTERLOCKING CONCRETE TILES

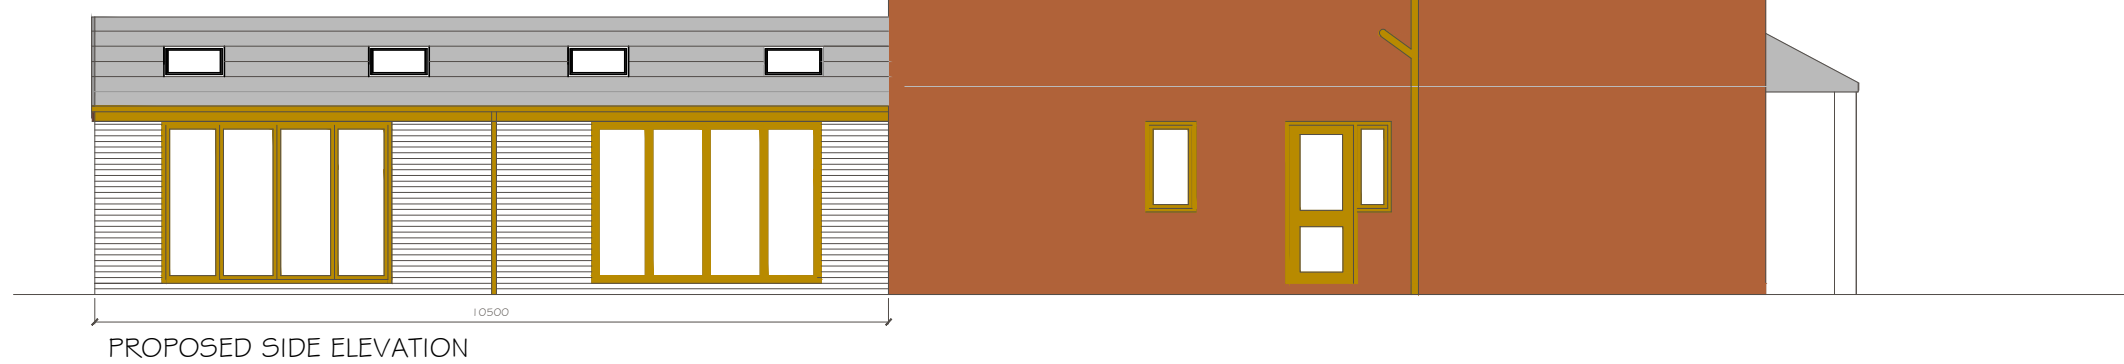


PROPOSED SIDE ELEVATION

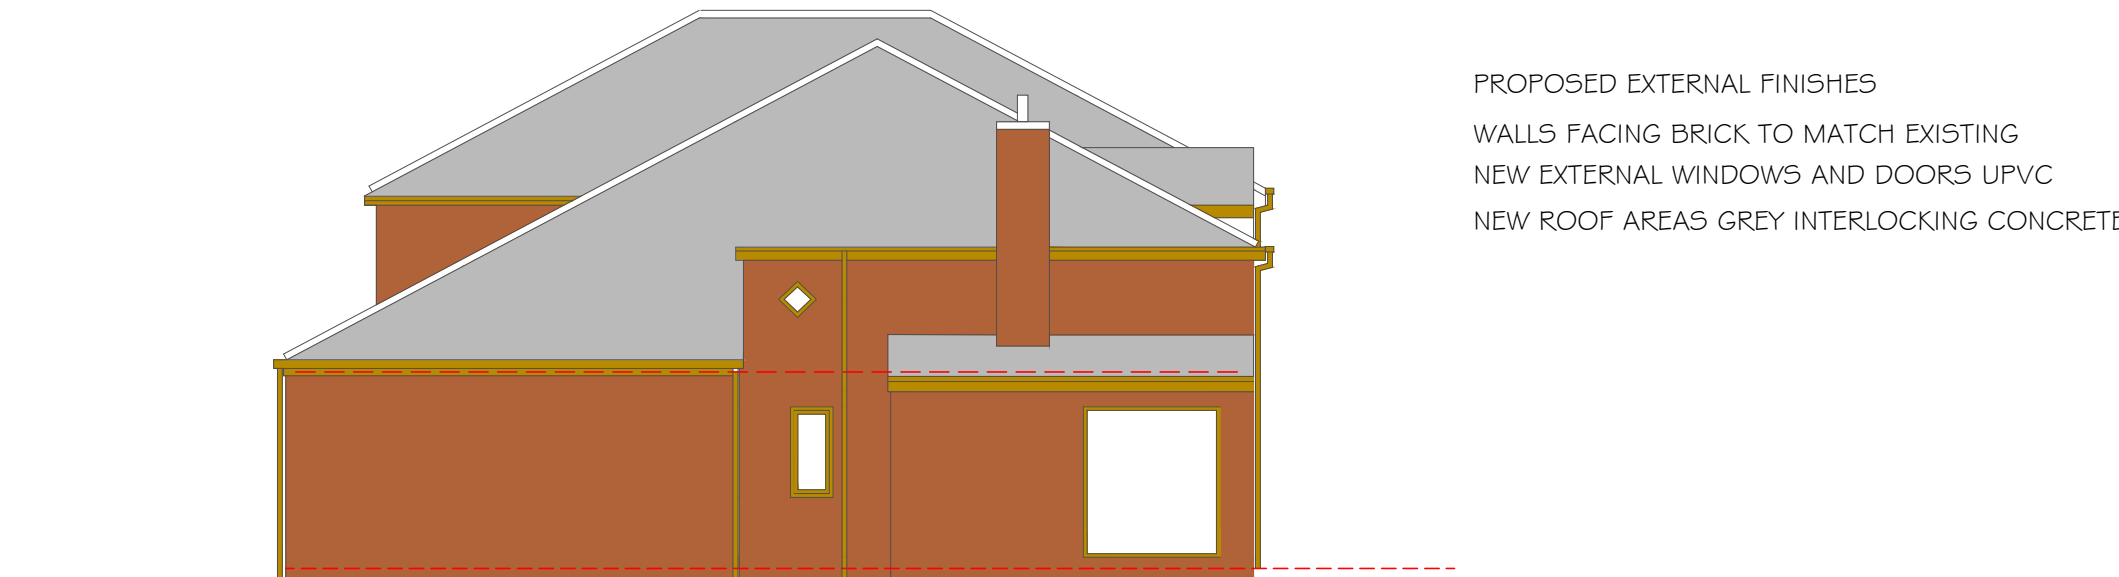

EXISTING SIDE ELEVATION



SITE LOCATION PLAN

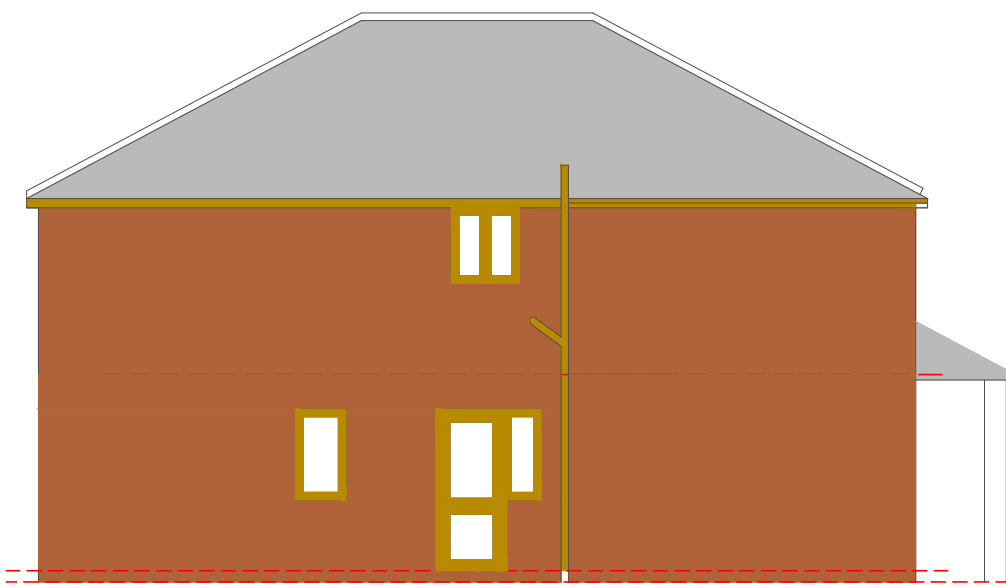

EXISTING SIDE ELEVATION



NOTE: These drawings are not intended as full working details. Specifications are in accordance with the Building Regulations and Planning Requirements. The Client is advised to check the proposed details, including materials, light fittings, radiator positions, and fixtures etc.

PROPOSED EXTENSION AND INTERNAL ALTERATIONS
3 OLD MEADOWS KNOWSLEY VILLAGE
EXISTING PLANS SECTIONS AND ELEVATIONS
SCALE 1:100
DATE: SEPT. 2024
DRG No DM 100-01