


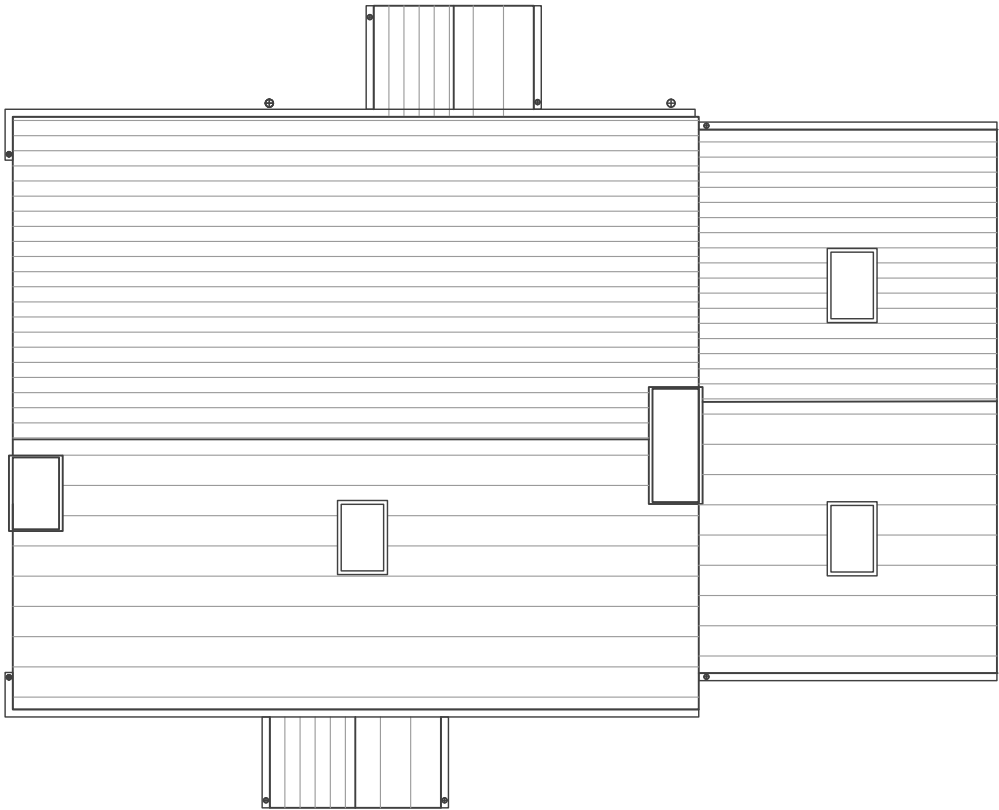


 

Roof Plan

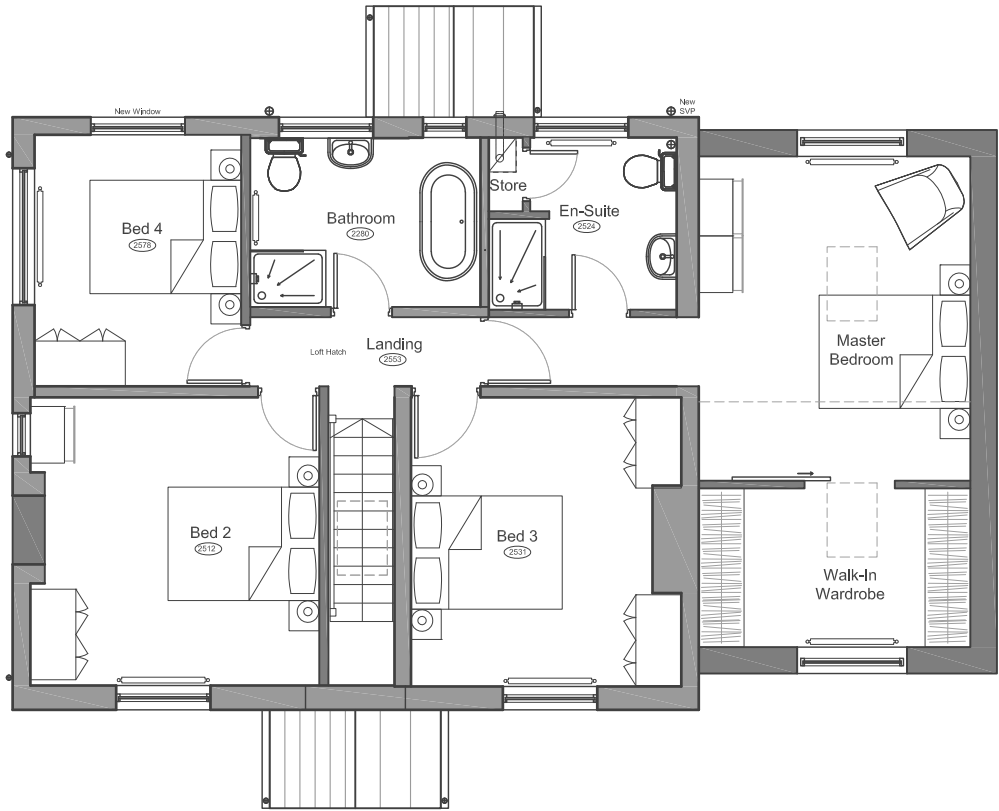

First Floor Plan

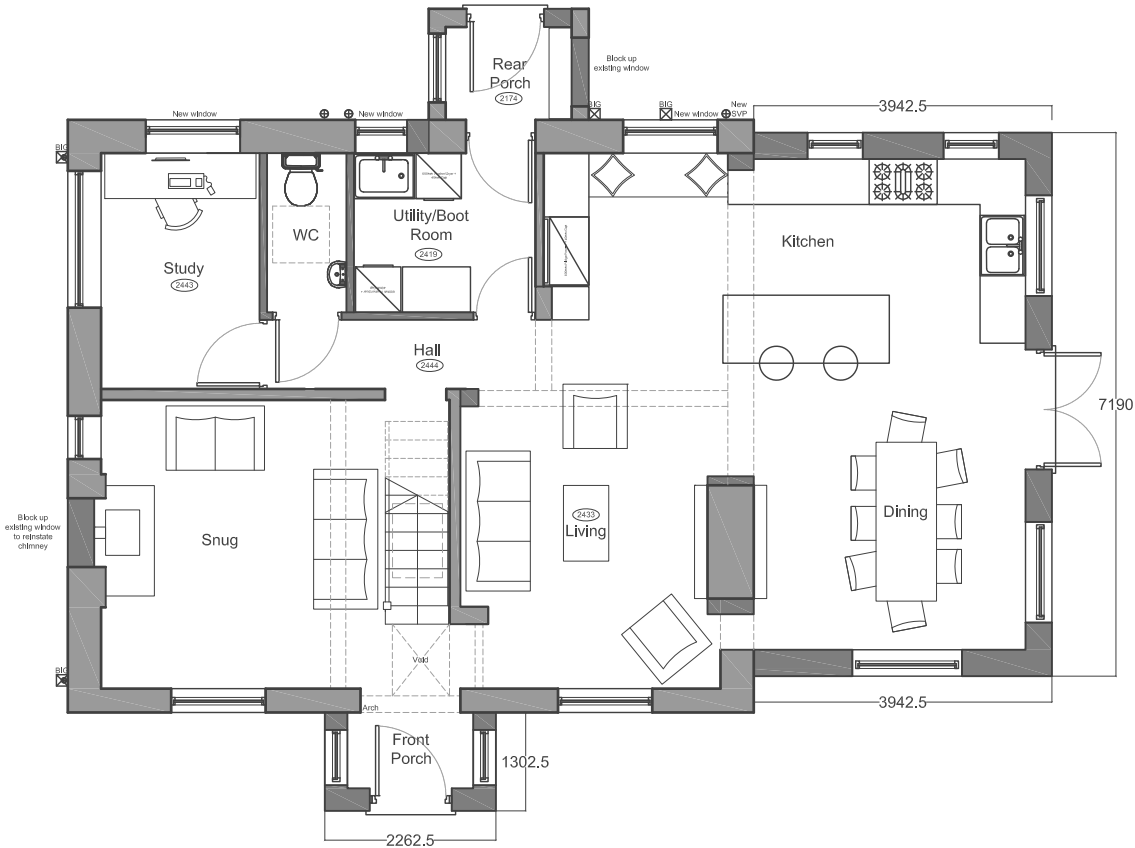

Ground Floor Plan

Proposed Plans
Rosewood Farm
Chapel Lane, Cronton WA8 4NT
Drawing Number - DR011
Date - April 2021
Revision -

0 1m 2m Original Size A3
Scale 1:100

General Note
Supplying this drawing in digital form is solely for convenience and no reliance may be placed on digital data.
The contractor is to check the accuracy of the drawing and all dimensions prior to the commencement of works on site.