




Front Elevation (East Facing)



Rear Elevation (West Facing)



Side Elevation (South Facing)

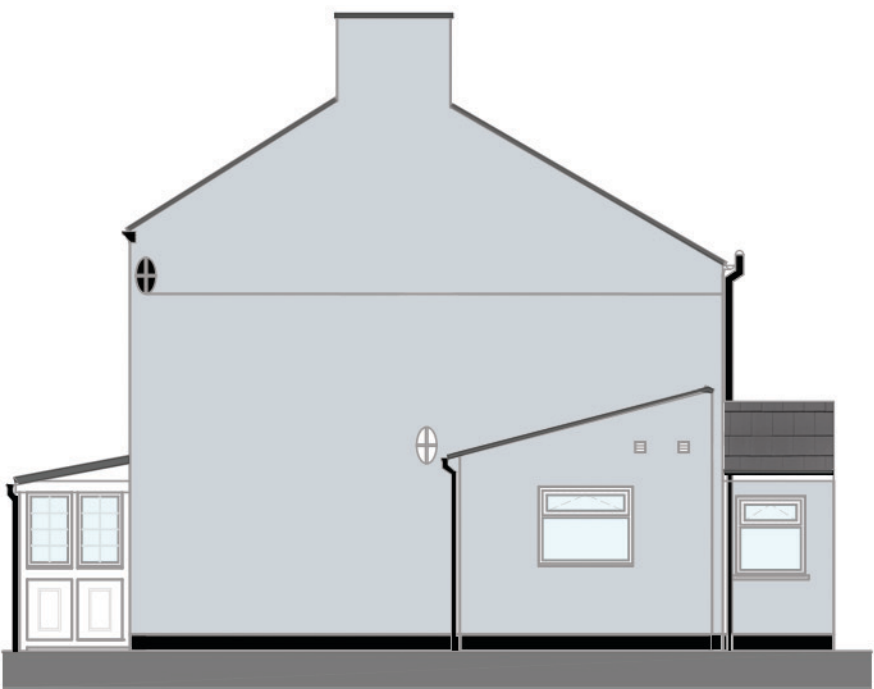

Side Elevation (North Facing)

Existing Elevations
 Rosewood Farm
 Chapel Lane, Cronton WA8 5QF
 Drawing Number - DR003
 Date - April 2021
 Revision -

0 1m 2m Original Size A3
 Scale 1:100

General Note
 Supplying this drawing in digital form is solely for convenience and no reliance may be placed on digital data.
 The contractor is to check the accuracy of the drawing and all dimensions prior to the commencement of works on site.