





Proposed Front (South East) Elevation
1 : 50

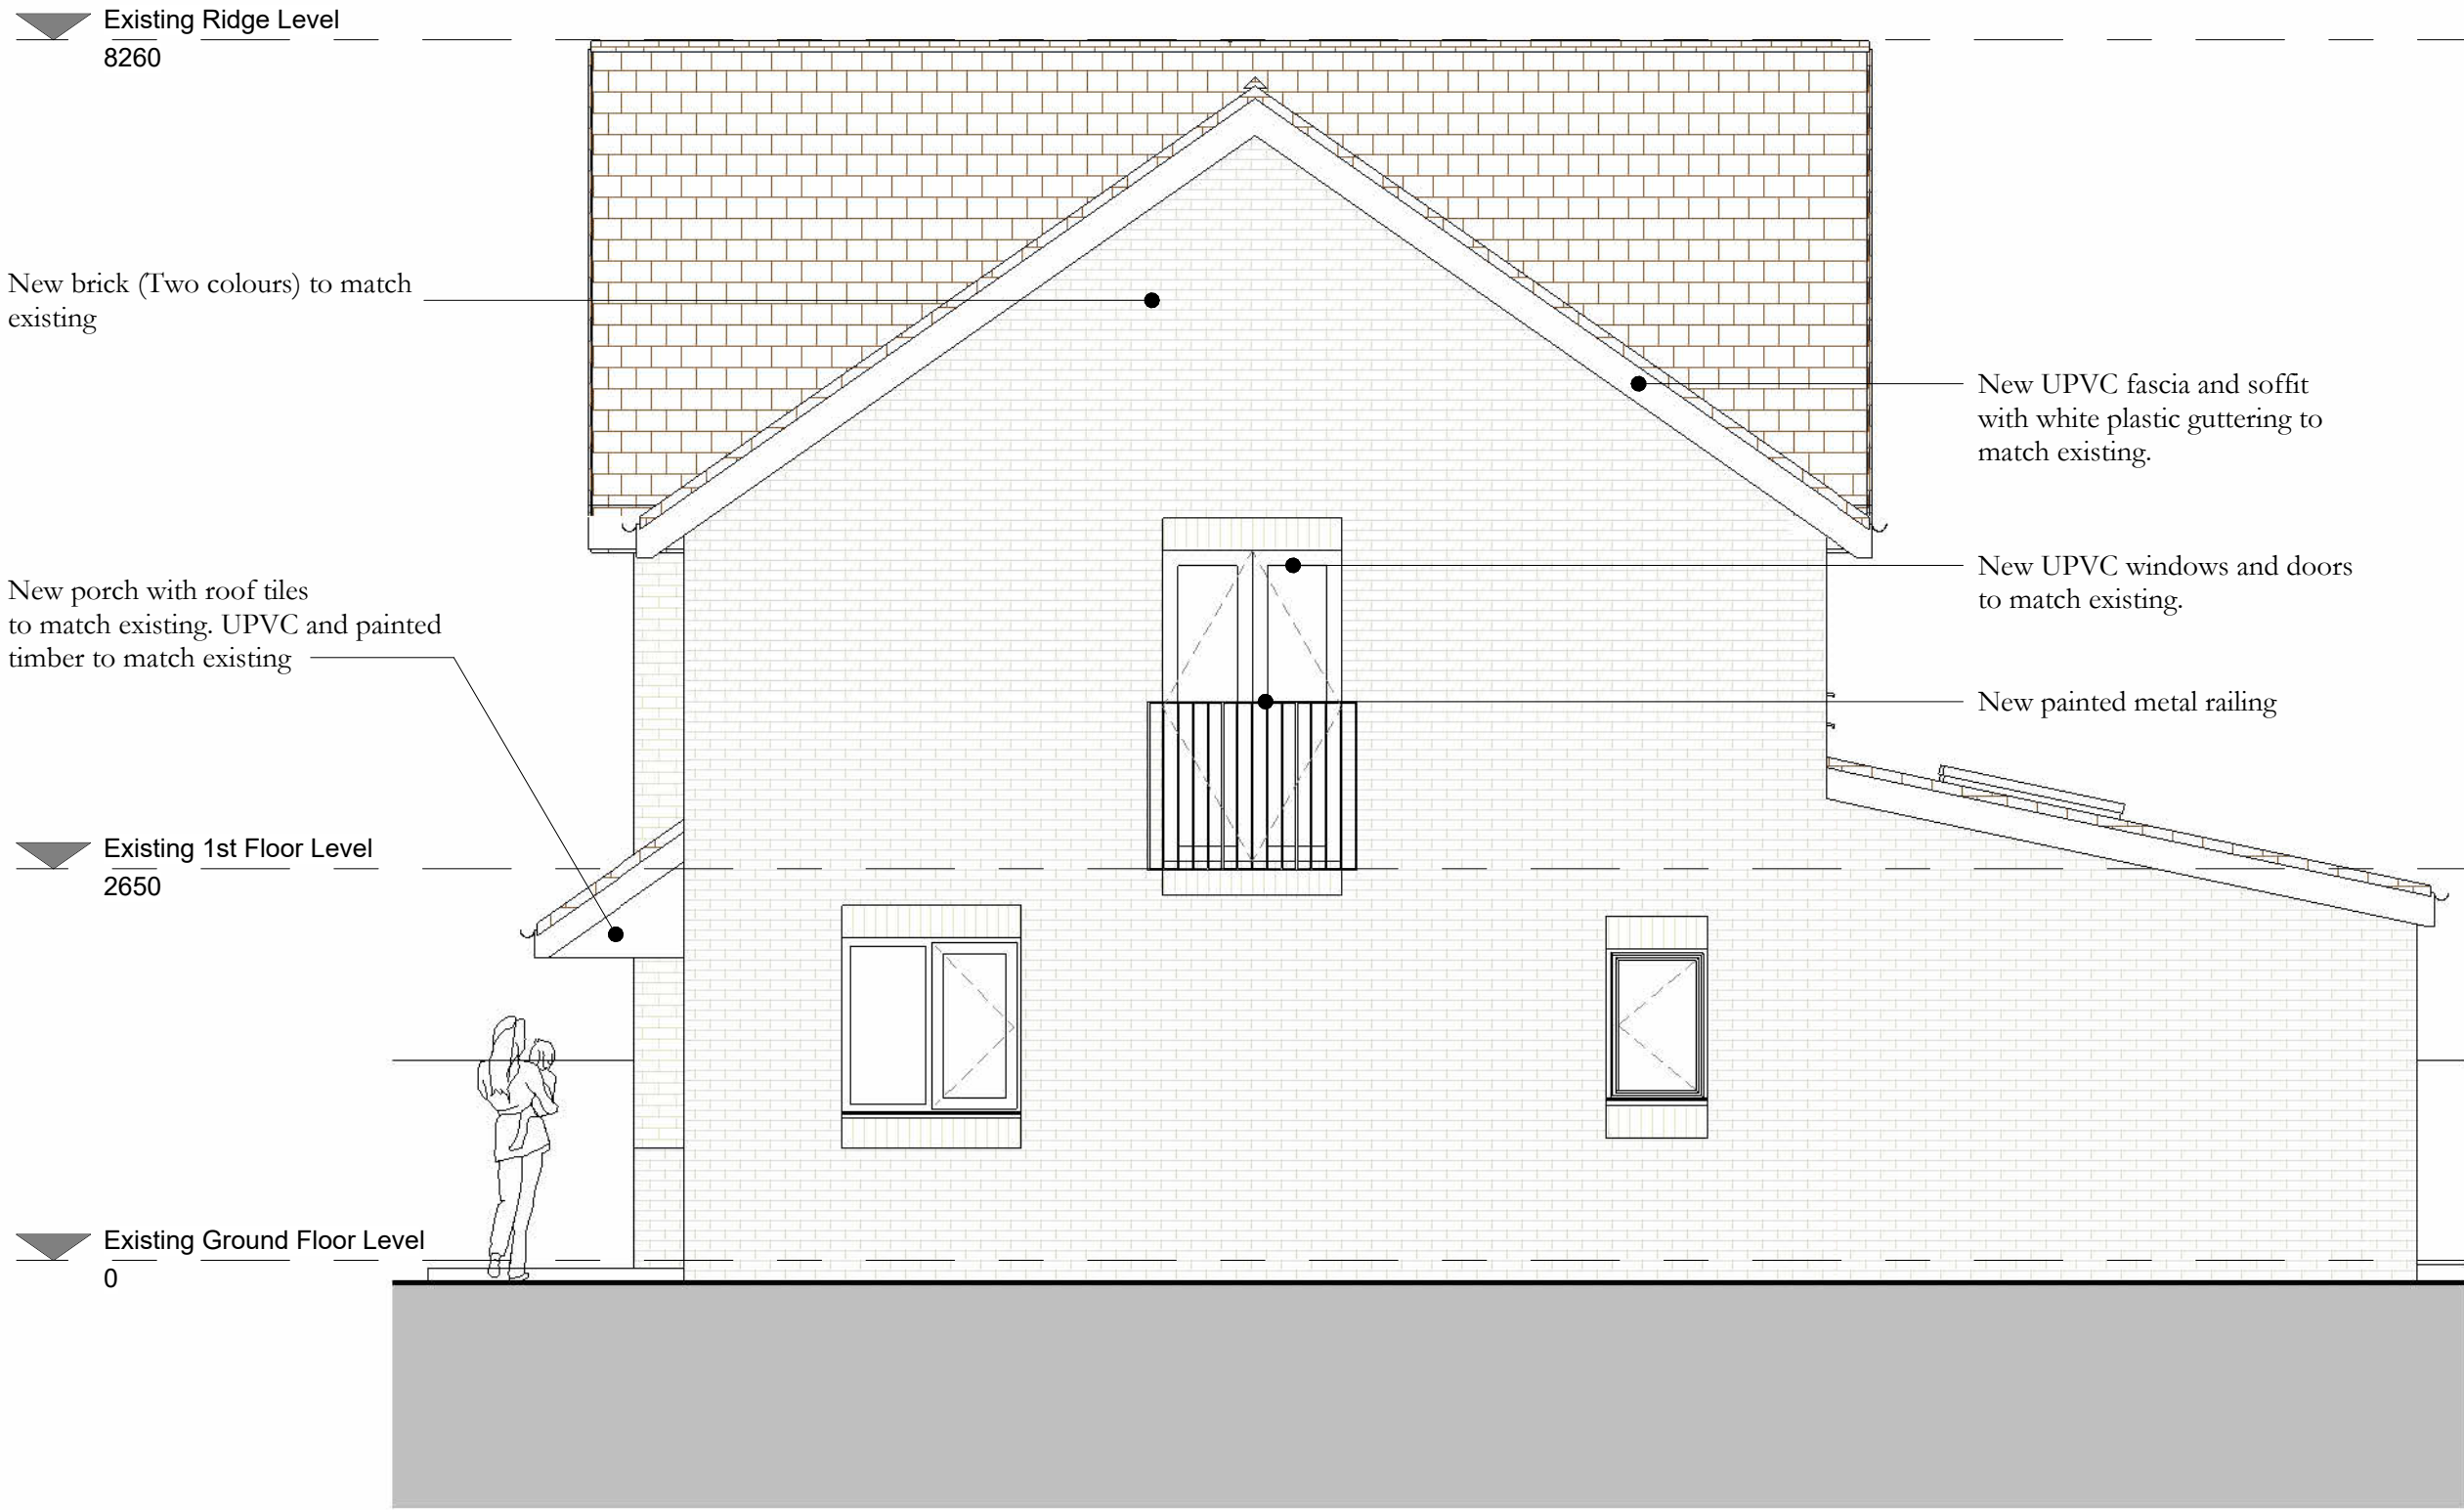

Proposed Side (North East) Elevation
1 : 50



Proposed Rear (North West) Elevation
1 : 50

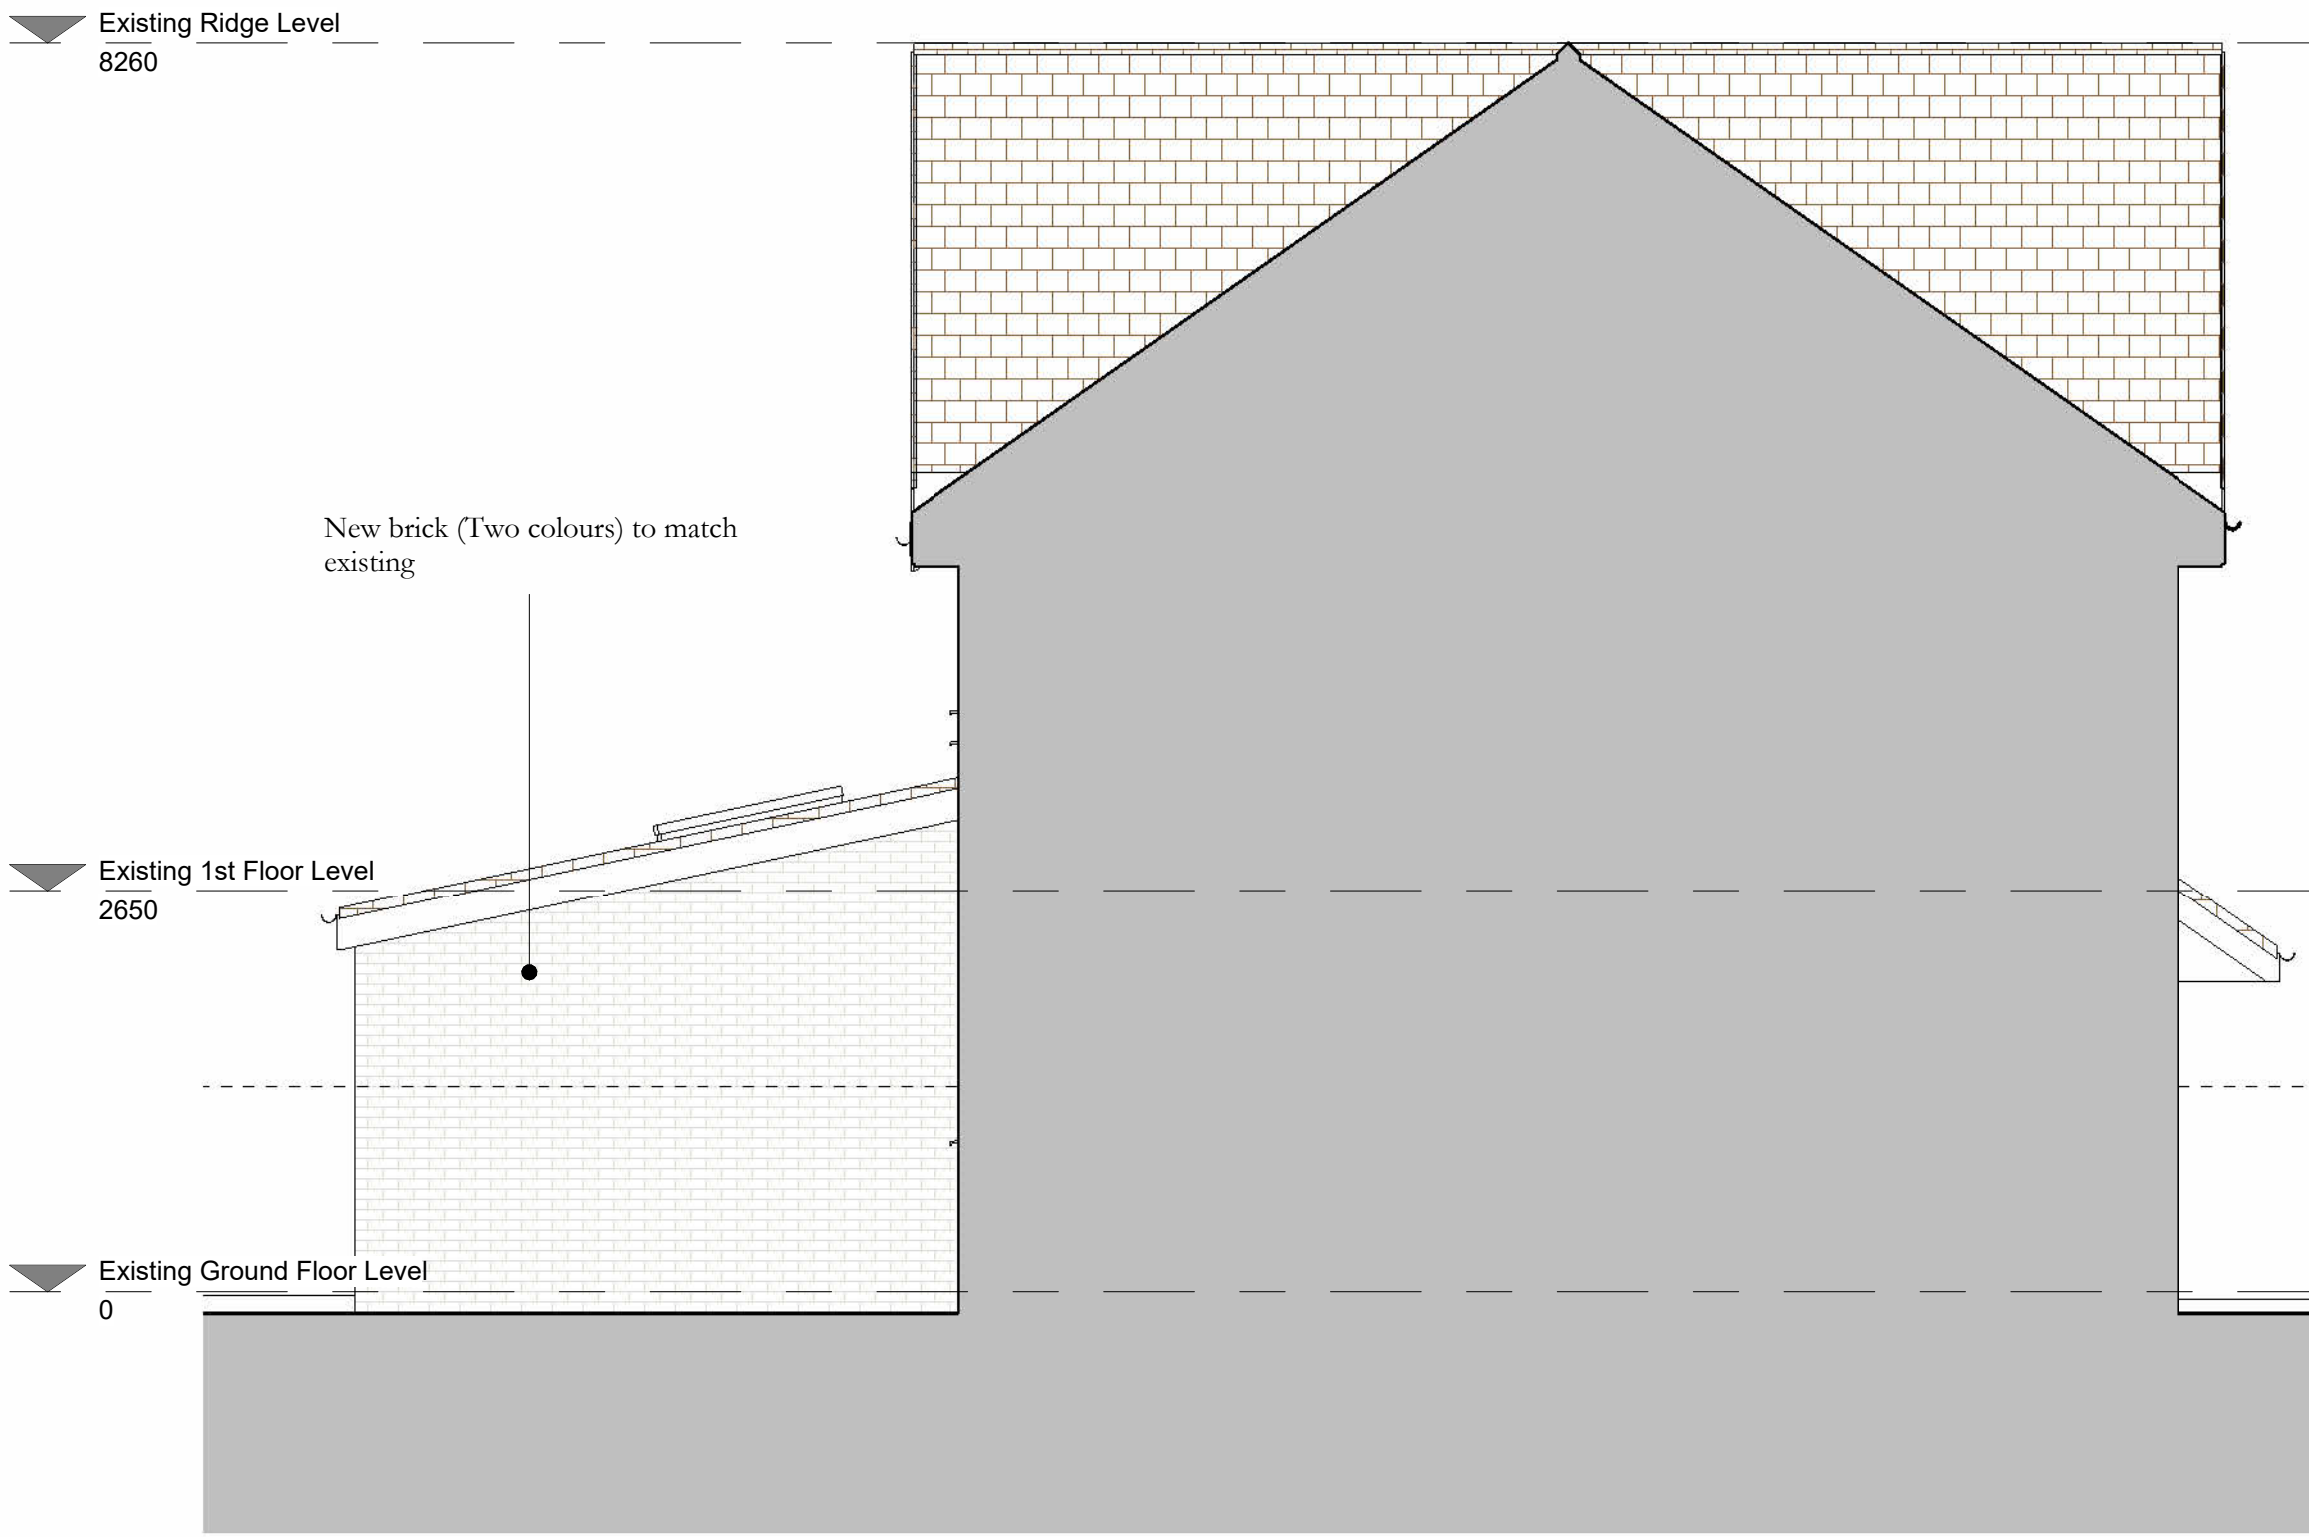

Proposed Side (South West) Elevation
1 : 50

1 : 50 @ A1
0 m 1 m 2.5 m 5 m

REV.	DATE	DESCRIPTION
B	03/03/23	South West Elevation Added
A	08/02/23	Planning Issue

Planning

Lee Wren Architect

Thornton in Craven, Skipton, North Yorkshire
Tel: 07841399861 Email: lee@leewren.co.uk

PROJECT TITLE
Extension
3 Brookbank Court, L10 4UH.
Glen and Jackie

DRAWING TITLE
Proposed Elevations

PROJECT No:	DRAWING No:	REVISION:
22091	PROP03	B
SCALE:	DRAWN BY:	
1 : 50	LW	