




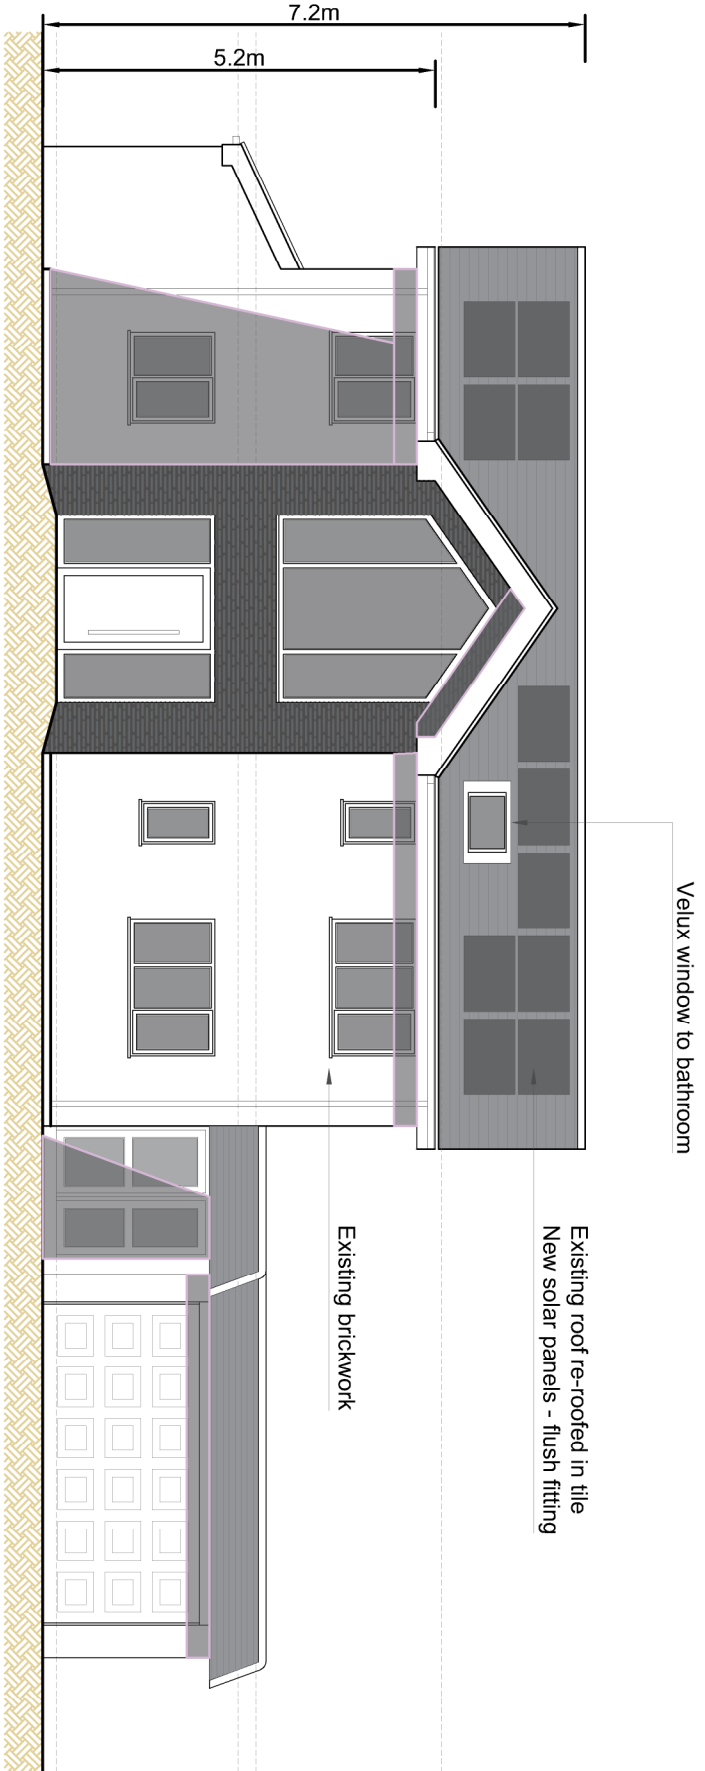


FRONT ELEVATION - South west facing
PROPOSED ELEVATIONS
SCALE 1:100 A2

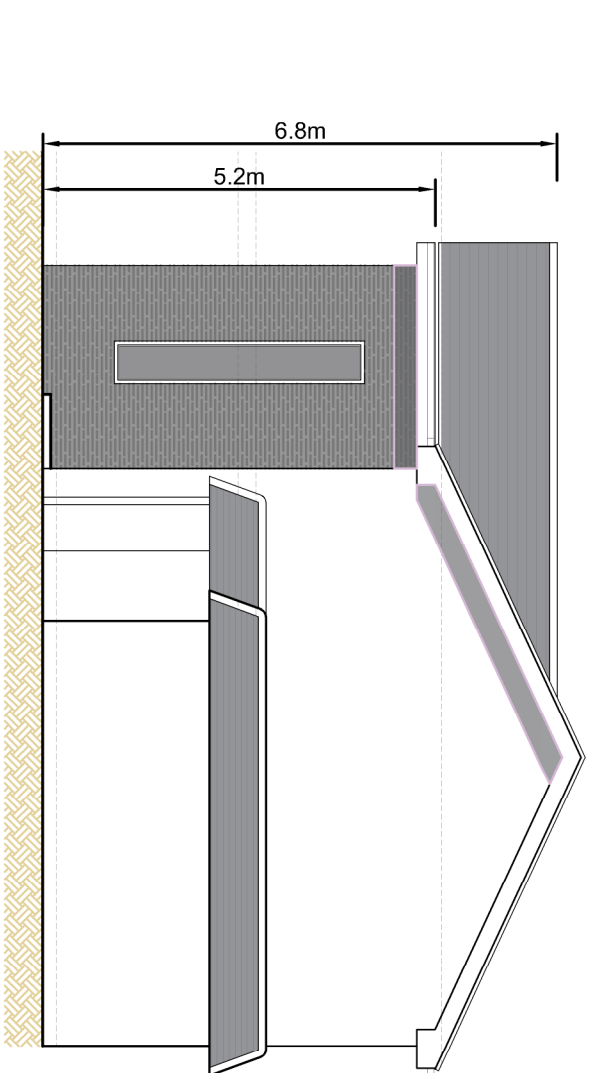


SIDE ELEVATION - South east facing

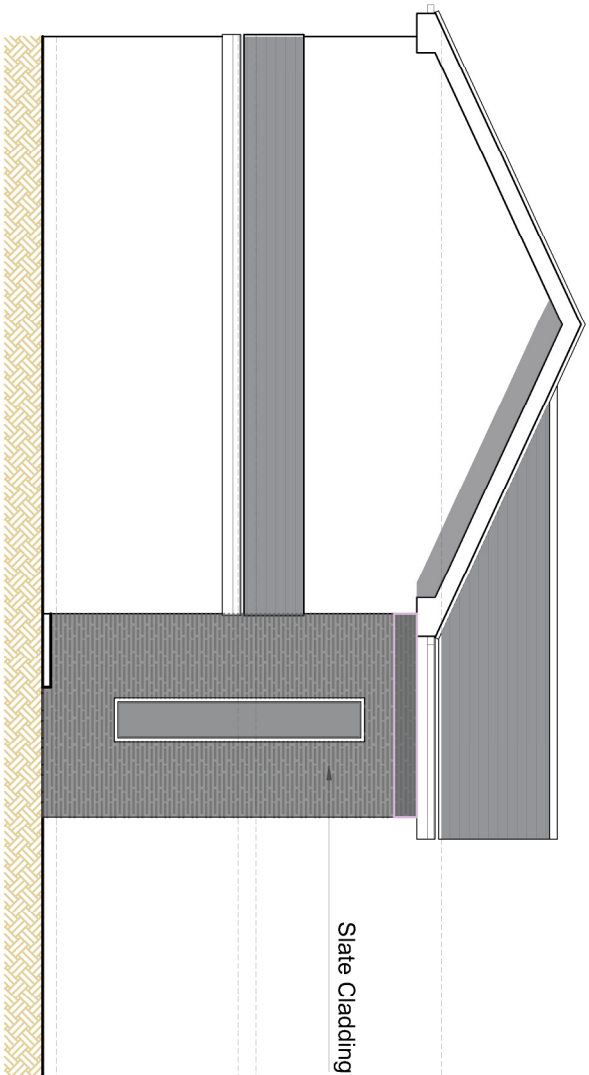


SIDE ELEVATION - North west facing

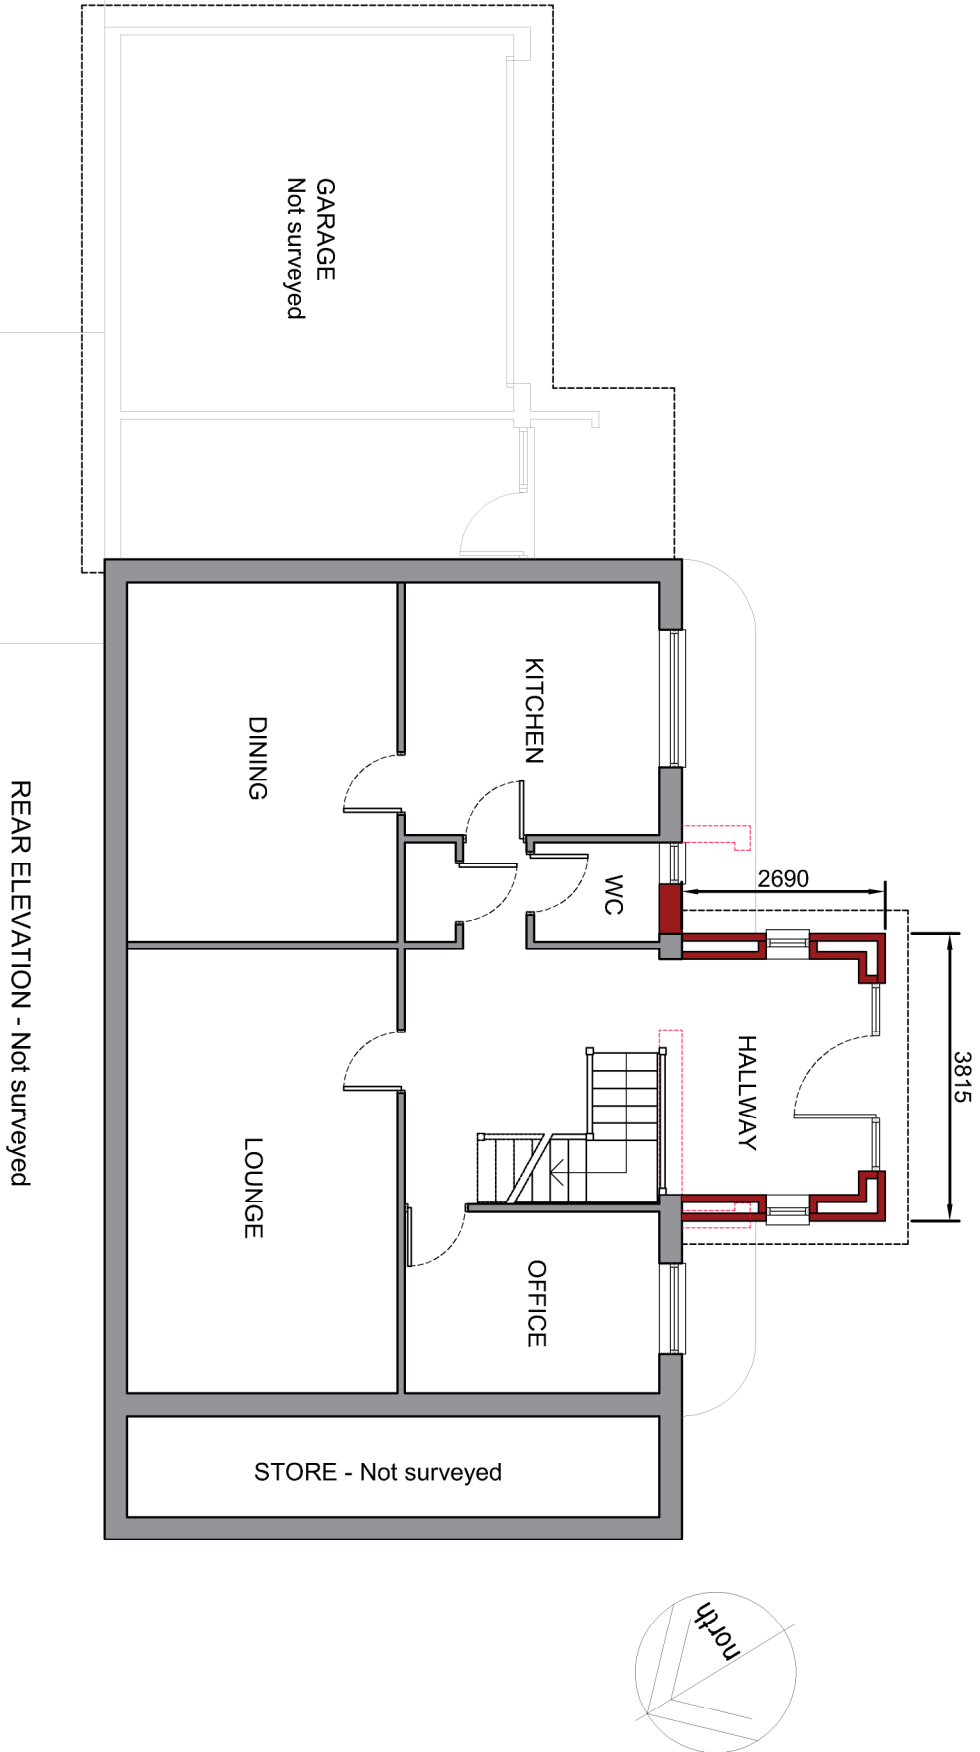


REAR ELEVATION - Not surveyed

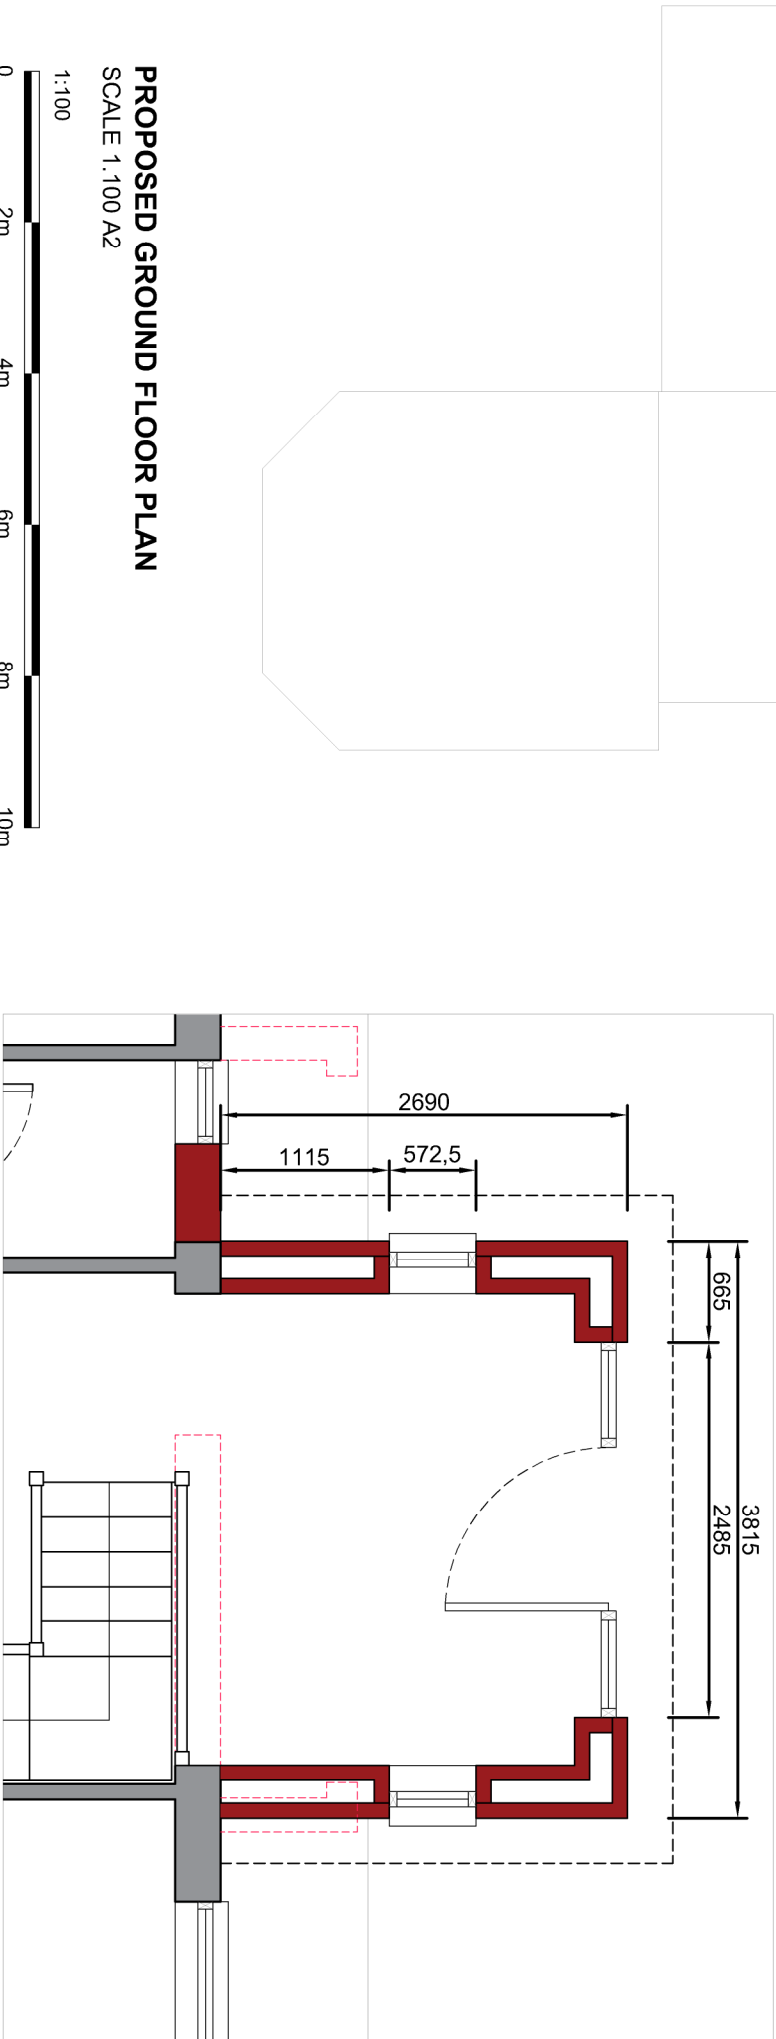

PROPOSED GROUND FLOOR PLAN
SCALE 1:100 A2

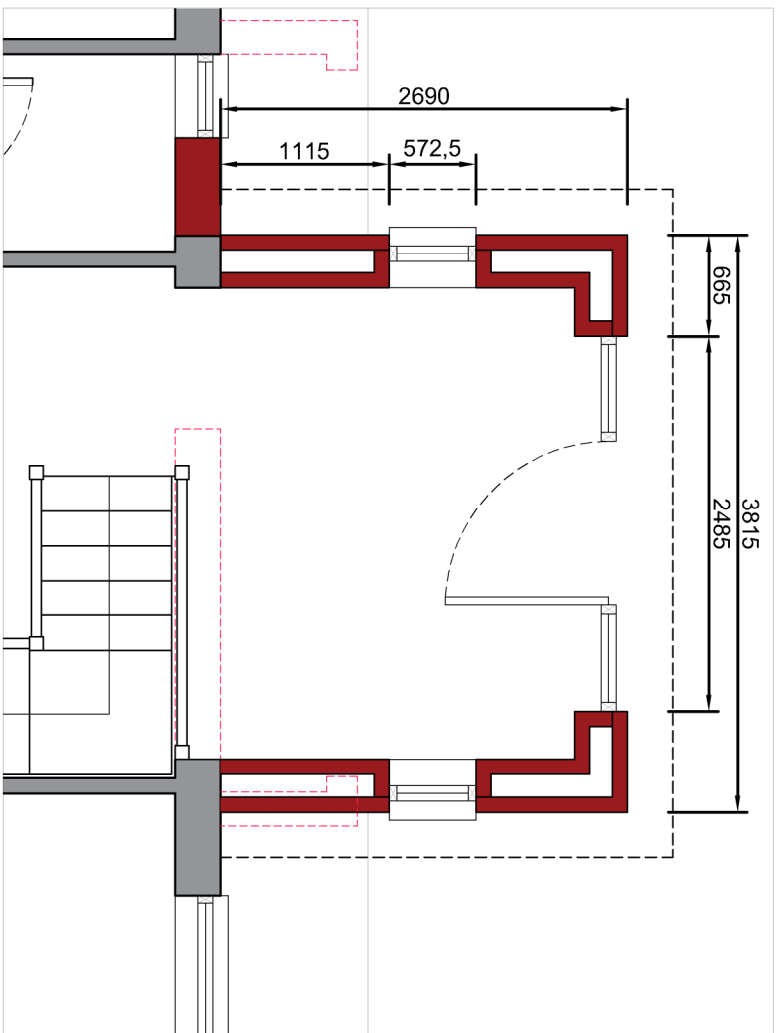


PROPOSED PORCH
SCALE 1:50 A2

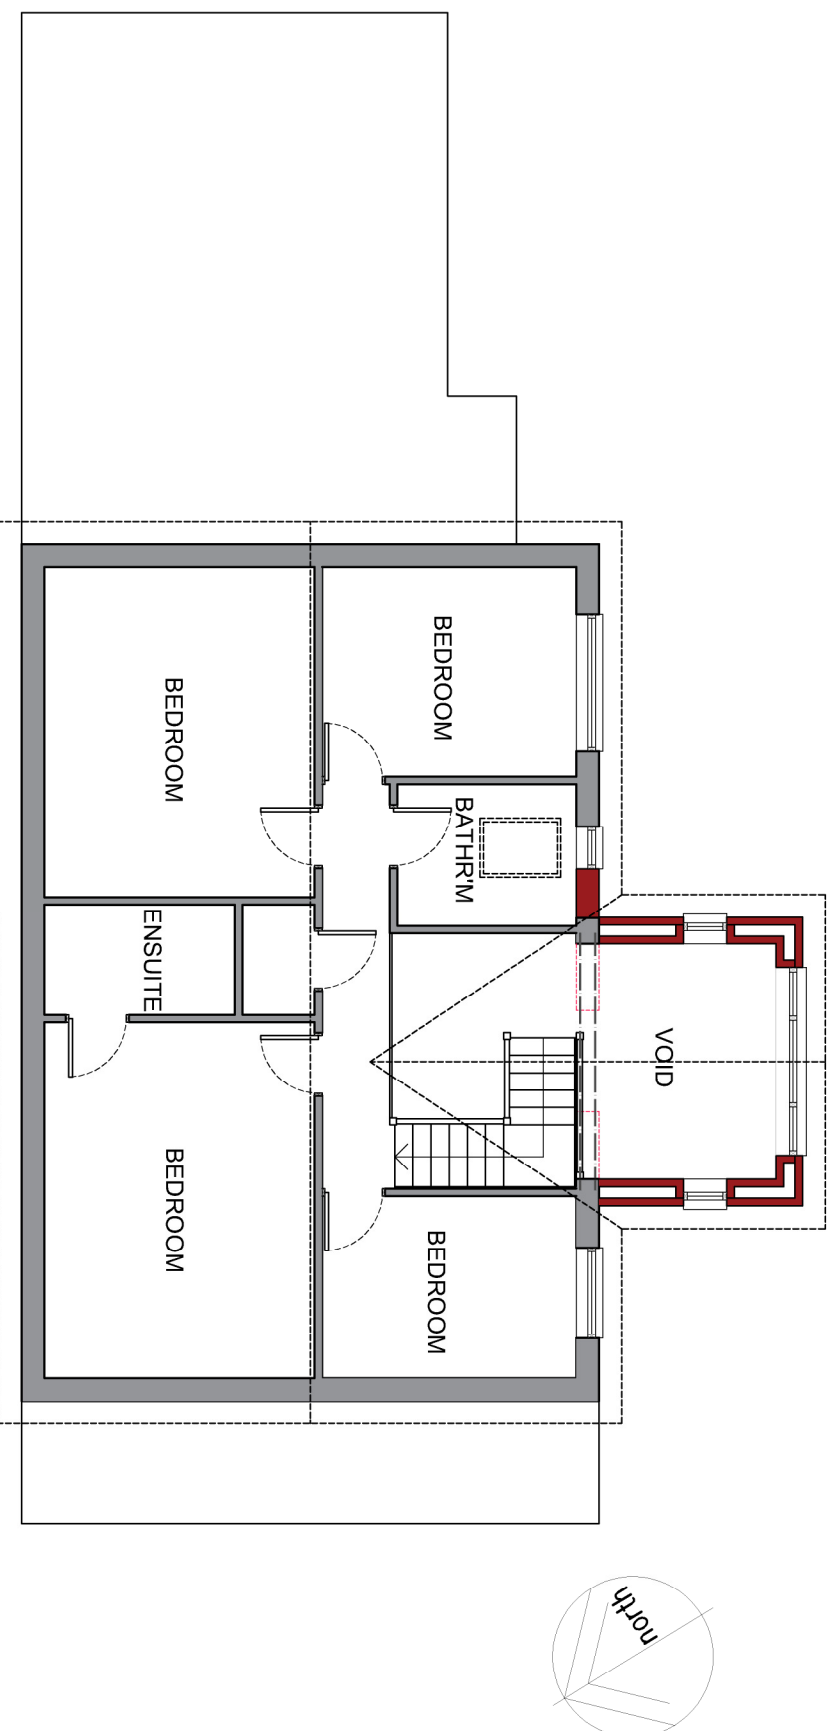

PROPOSED FIRST FLOOR PLAN
SCALE 1:100 A2

- MATERIALS SCHEDULE**
- External walls**
Existing: Brick
Proposed: Slate Cladding (extension) and existing brick retained.
- Roof**
Existing: Profiled tile
Proposed: Tile - Grey
- Windows (All)**
Existing: White UPVC
Proposed: Cream timber effect upvc
- Doors**
Existing: Timber
Proposed: Composite entrance door

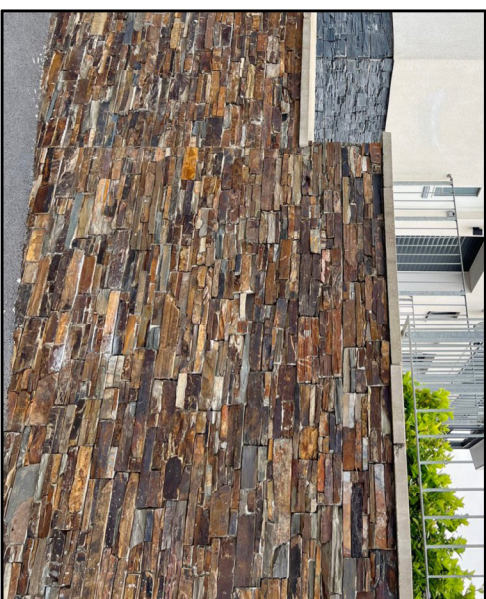

Slate example
Multi colour slate cladding

**SUBJECT TO PLANNING APPROVAL FROM
KNOWSLEY COUNCIL**

BRAMLEY - PATE + PARTNERS
Chartered Architects - Telephone (01772) 336357

157 Sugar Lane, Knowsley Village, L34 0EW	07 10 2025
Mr & Mrs A Kemp	Job No 2082
Front porch extension PROPOSED PLANS + ELEVATIONS	PL 00 01