



5
4
3
2
1
100
9
8
7
6
5
4
3
2
1
0
Scale 1:50
Scale 1:100

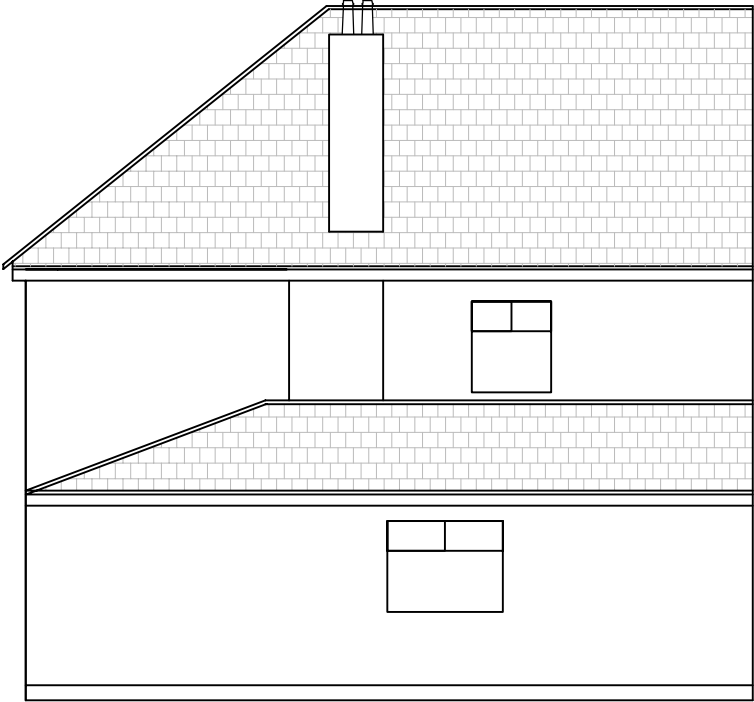


EXISTING FRONT ELEVATION



EXISTING REAR ELEVATION

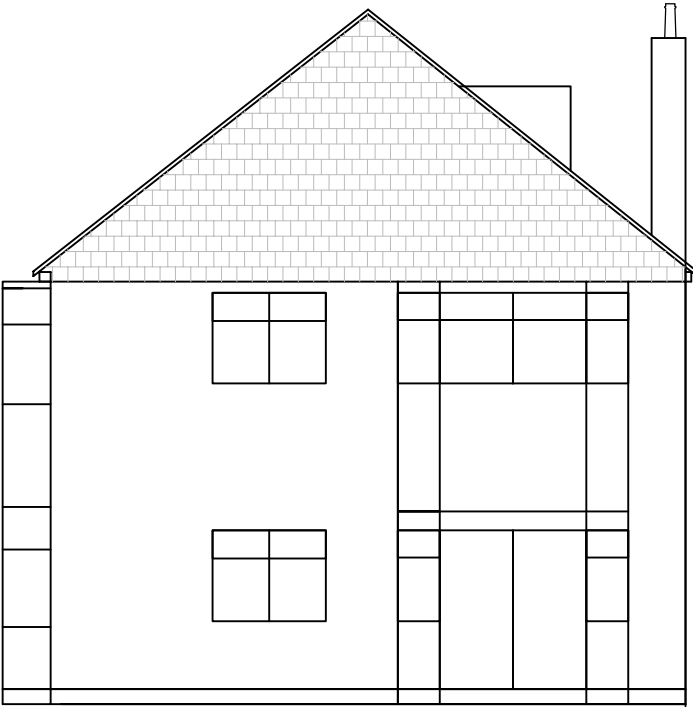

EXISTING SIDE ELEVATION (RIGHT)

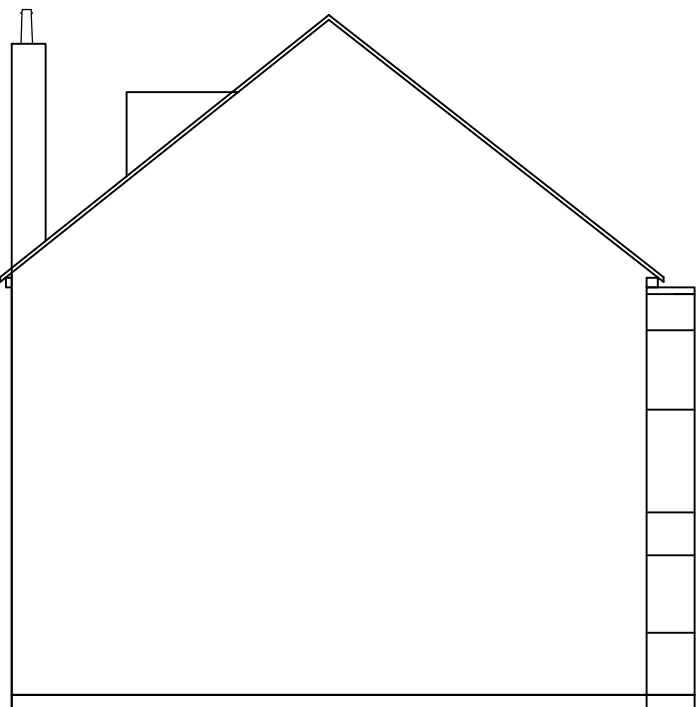

EXISTING SIDE ELEVATION (LEFT)

Rev.	Date.	Description	DWN.	CHK.

j e architectural design ltd

Architectural & Structural Designers

1 Lytton Close

Northolt Village, Northolt

Middlesex UB5 5BU

T: 020 8845 0795, M: 07930 557913, e:eangelo9@aol.com

Job Title:	27a Woolfall Heath Ave. Liverpool L36 3TH
Drawing Title:	Existing Front, Side & Rear Elevation

Designed by:	Angelo E	Date:	Aug. 2022	Scale:	1:100@A3
Client:		Drawing No:	3364/AJ/03	Rev.	