






20x20mm Ston glass tiles, type Grey A22 and blue A40

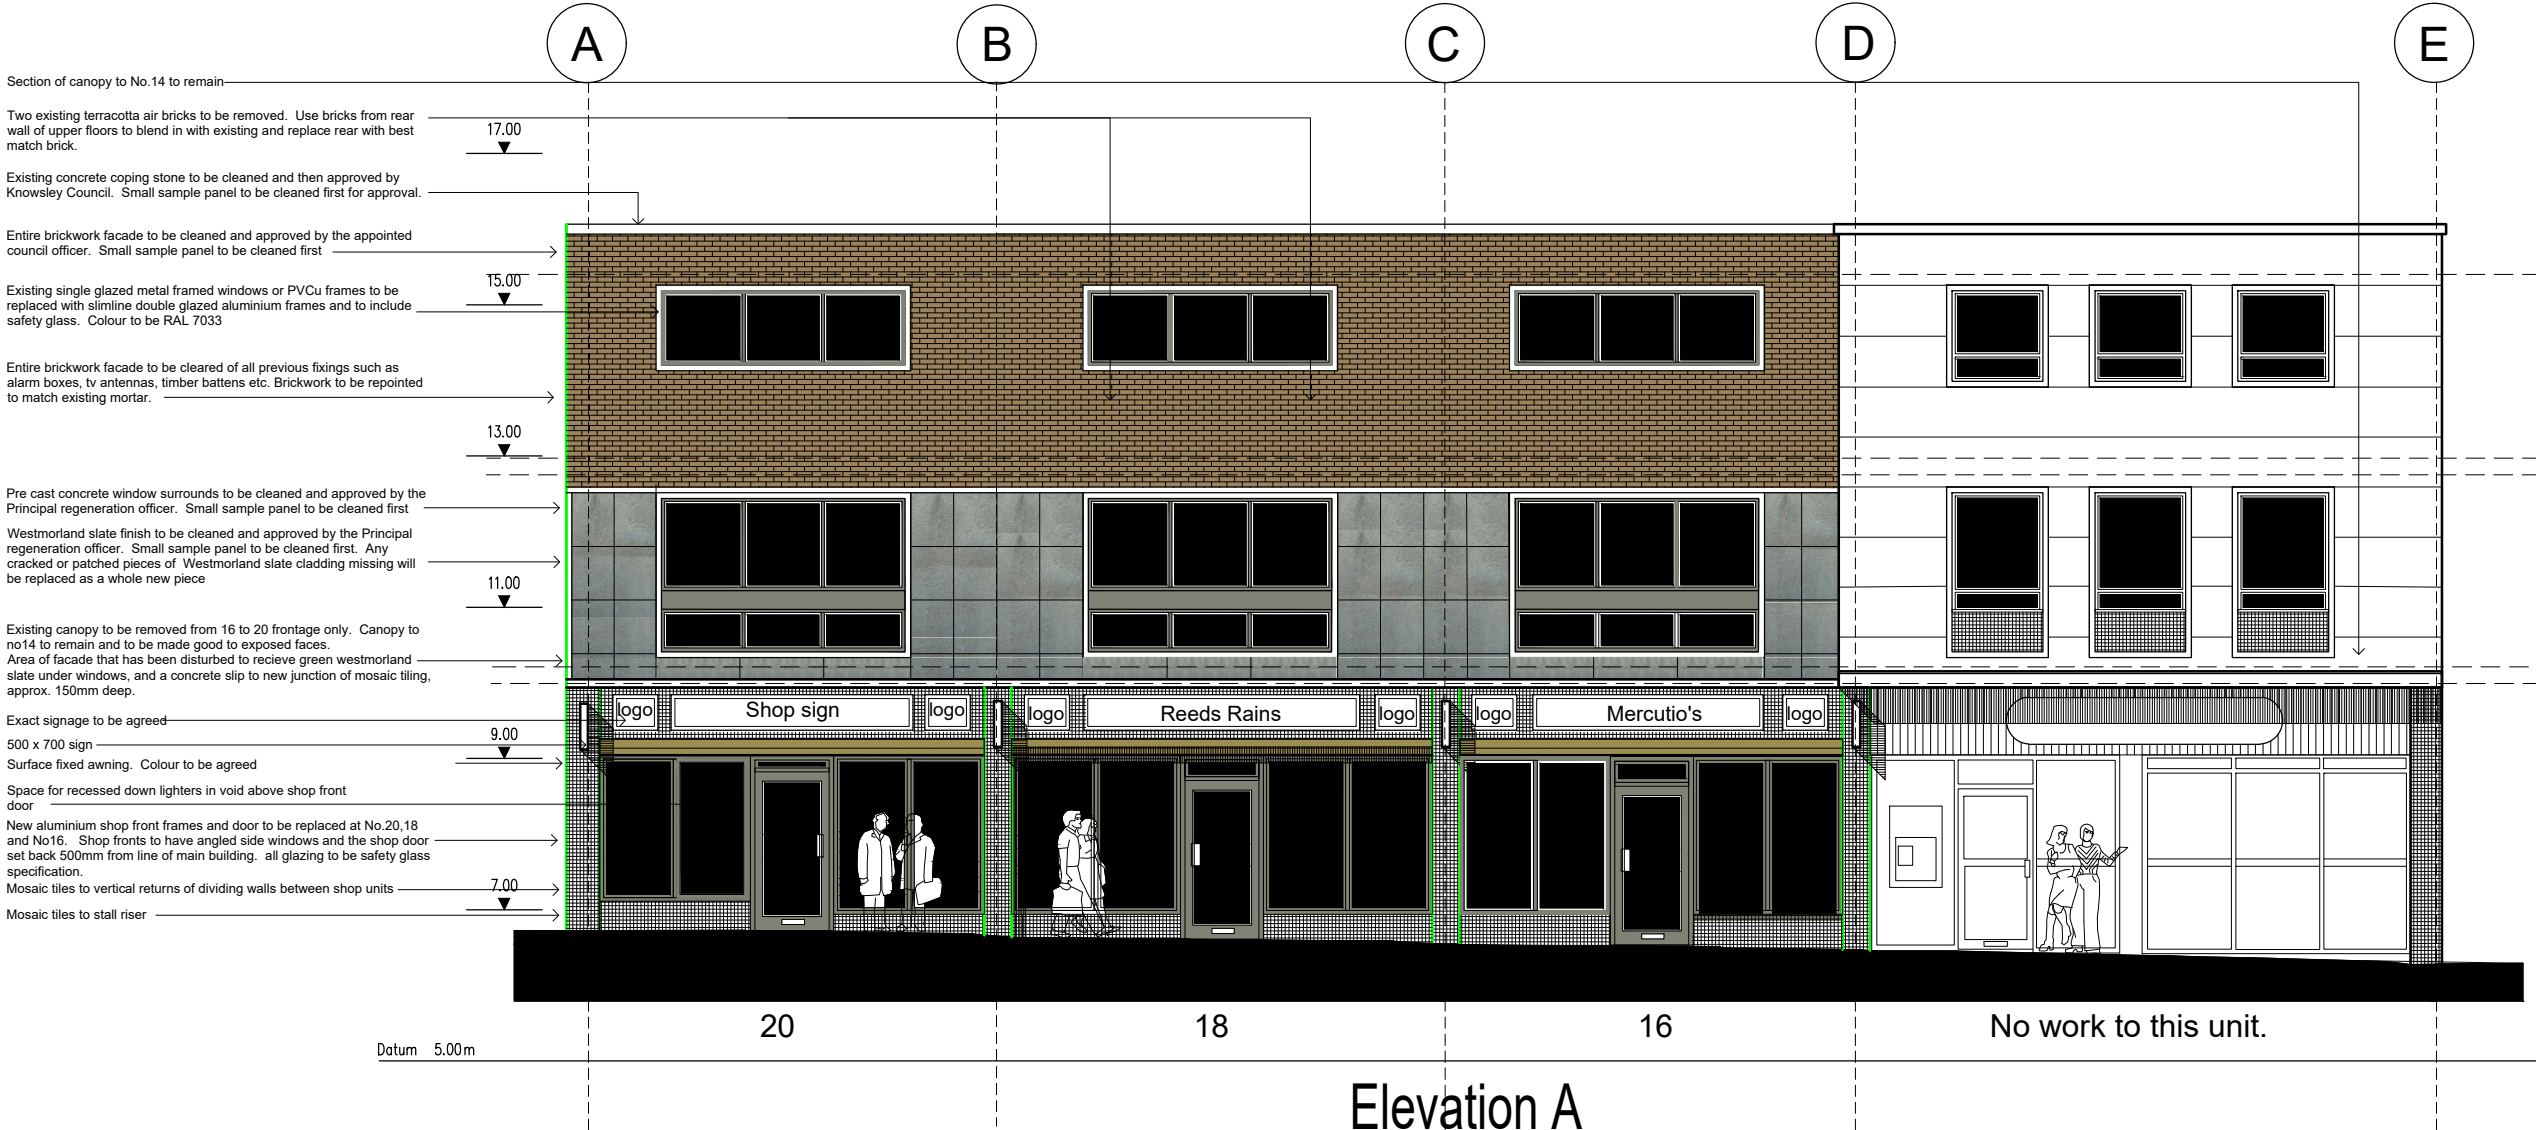

Existing brickwork to be retained and cleaned

 

Westmorland green slate

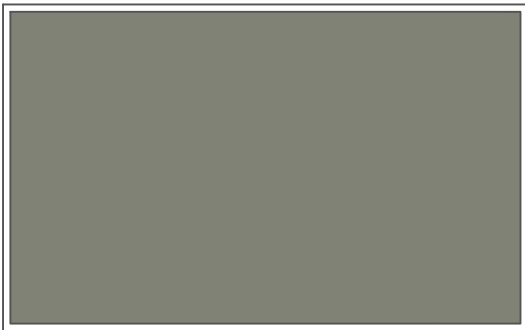

RAL 7033 Cement Grey for windows, doors and shopfronts

REV	DESCRIPTION	DATE	BY
A	Scale bar added	14.05.2024	SG

THIS DRAWING IS THE COPYRIGHT OF AINSLEY GOMMON ARCHITECTS. DO NOT SCALE FROM THIS DRAWING. WORK TO FIGURED DIMENSIONS ONLY. CHECK ALL DIMENSIONS ON SITE. ANY DISCREPANCIES TO BE NOTIFIED TO THE ARCHITECT. ELEMENTS OF STRUCTURE SHOWN ARE INDICATIVE AND FOR GUIDANCE. FINAL DESIGN TO BE AS STRUCTURAL ENGINEERS DETAILS AND SPECIFICATION.

PROJECT

Refurbishment of
16 -20 Eccleston Street, Prescot
for
Knowsley Metropolitan BC

DRAWING TITLE

Proposed Front elevation

SCALE	DATE	DRAWN	CHECKED
1:100@A3	26/09/23	SG	SG
DRAWING STATUS	PLANNING		
JOB No	DRAWING No	REVISION	
2300	200.10	A	

AG | **A** **AINSLEY GOMMON ARCHITECTS**

1 PRICE STREET, HAMILTON SQUARE, BIRKENHEAD CH41 6JN
Tel: 0151 647 5511 | birkenhead@agarchitects.co.uk | www.agarchitects.co.uk
Ainsley Gommon Architects Ltd. Registered in England & Wales No.4187948