



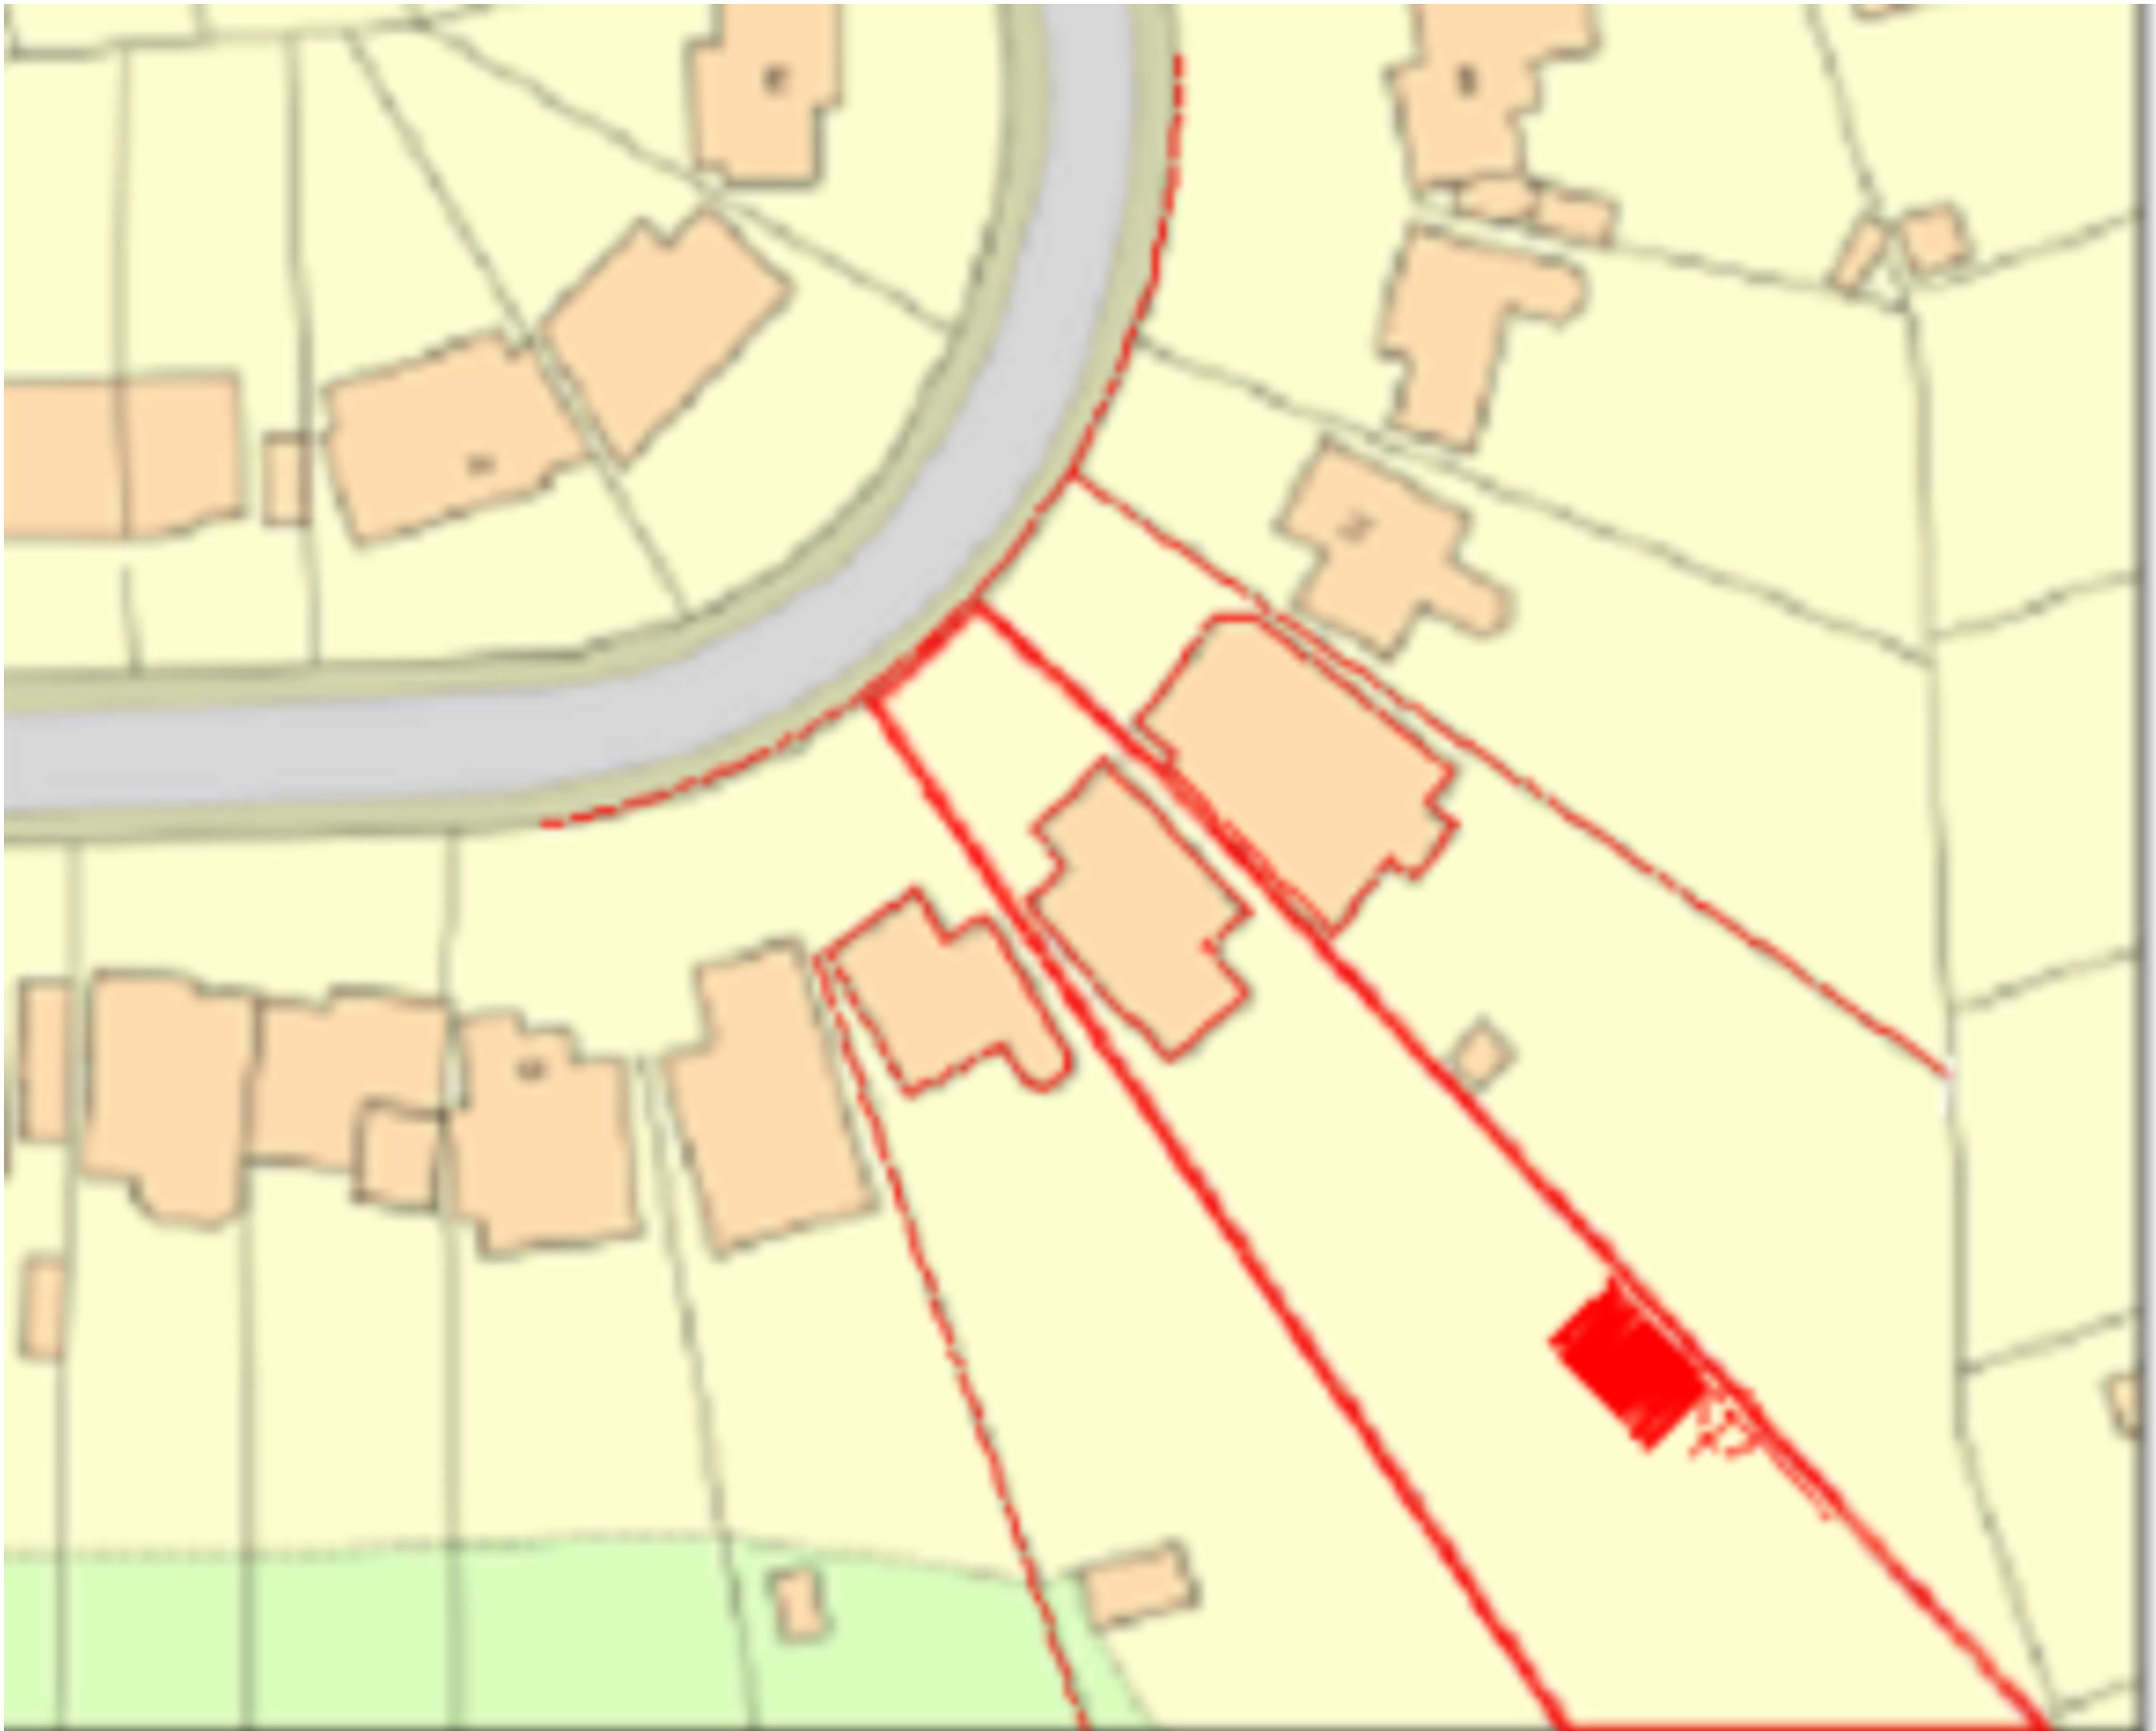

SITE PLAN AS PROPOSED Scale 1:500

 

amendments	date	discription
Location:	77 Longmeadow Road, Prescot L34 0HW	
clients:	Mr & Mrs A Kulikauske	
project:	Erection of a Summer house ast the rear garden of a detached house	
drawings::	Proposed Site plan	
drawing no.: W.24/58/02	scale:	1:500
mobile:GEORGE 07973931450	date:	June 2024
GEO-NEO UK Ltd Architectural Co. 7a Orchid Grove Liverpool L17-7EY Tel/Fax: 0151-727 8223.		
e-mail: geoneouk@gmail.com		