




Roof stability and bracing
to be in accordance to BS 5268 part 3

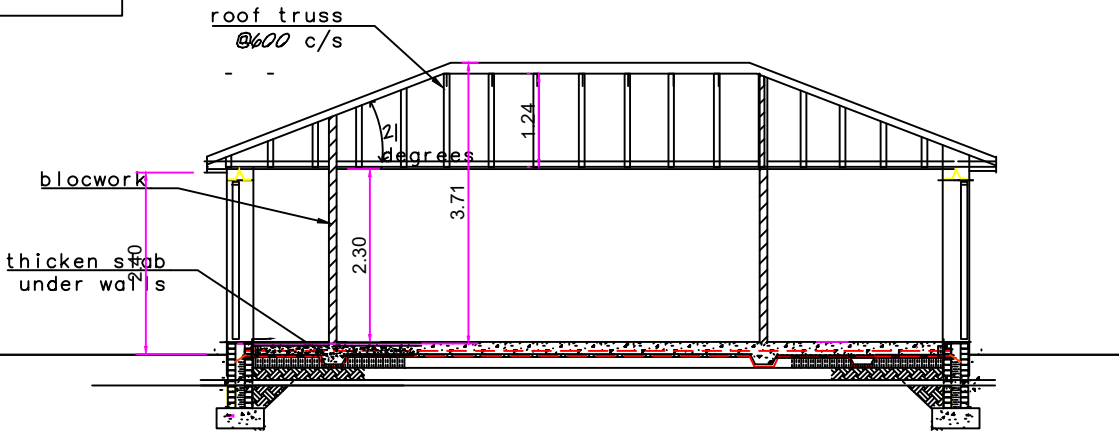

SECTION A-A Scale 1:100

5. Roof:-
roof to be tiled with tiles to match house existing and be suitable for pitch, on 38x25mm battens on breathable 'tyvex' type felt to BS747, on roof trusses by approved manufacturers

Wall plate to be 100x75mm with restraint straps at max 1800mm c/cs.
Allow for one layer of 12.5mm plasterboard and skim finish to the underside of the horizontal trusses with rafters truss clipped to head and feet wall plates /ridge for restraint. allow for insulation as below, and provide cross ventilation to roof voids with glidevale eaves vent strips equal to 25mm continuous strip.

  

SITE PLAN AS PROPOSED
Scale 1:200

amendments	date	discription
Location: 77 Longmeadow Road, Prescot L34 0HW		
clients: Mr & Mrs A Kulikauske		
project: Erection of a Summer house ast the rear garden of a detached house		
drawings:: Proposed Site plan, Section		
drawing no.: W.24/58/03		scale: 1:200, 1:100
mobile:GEORGE 07973931450		date: June 2024
GEO-NEO UK Ltd Architectural Co. 7a Orchid Grove Liverpool L17-7EY Tel/Fax: 0151-727 8223.		
e-mail: geoneouk@gmail.com		