

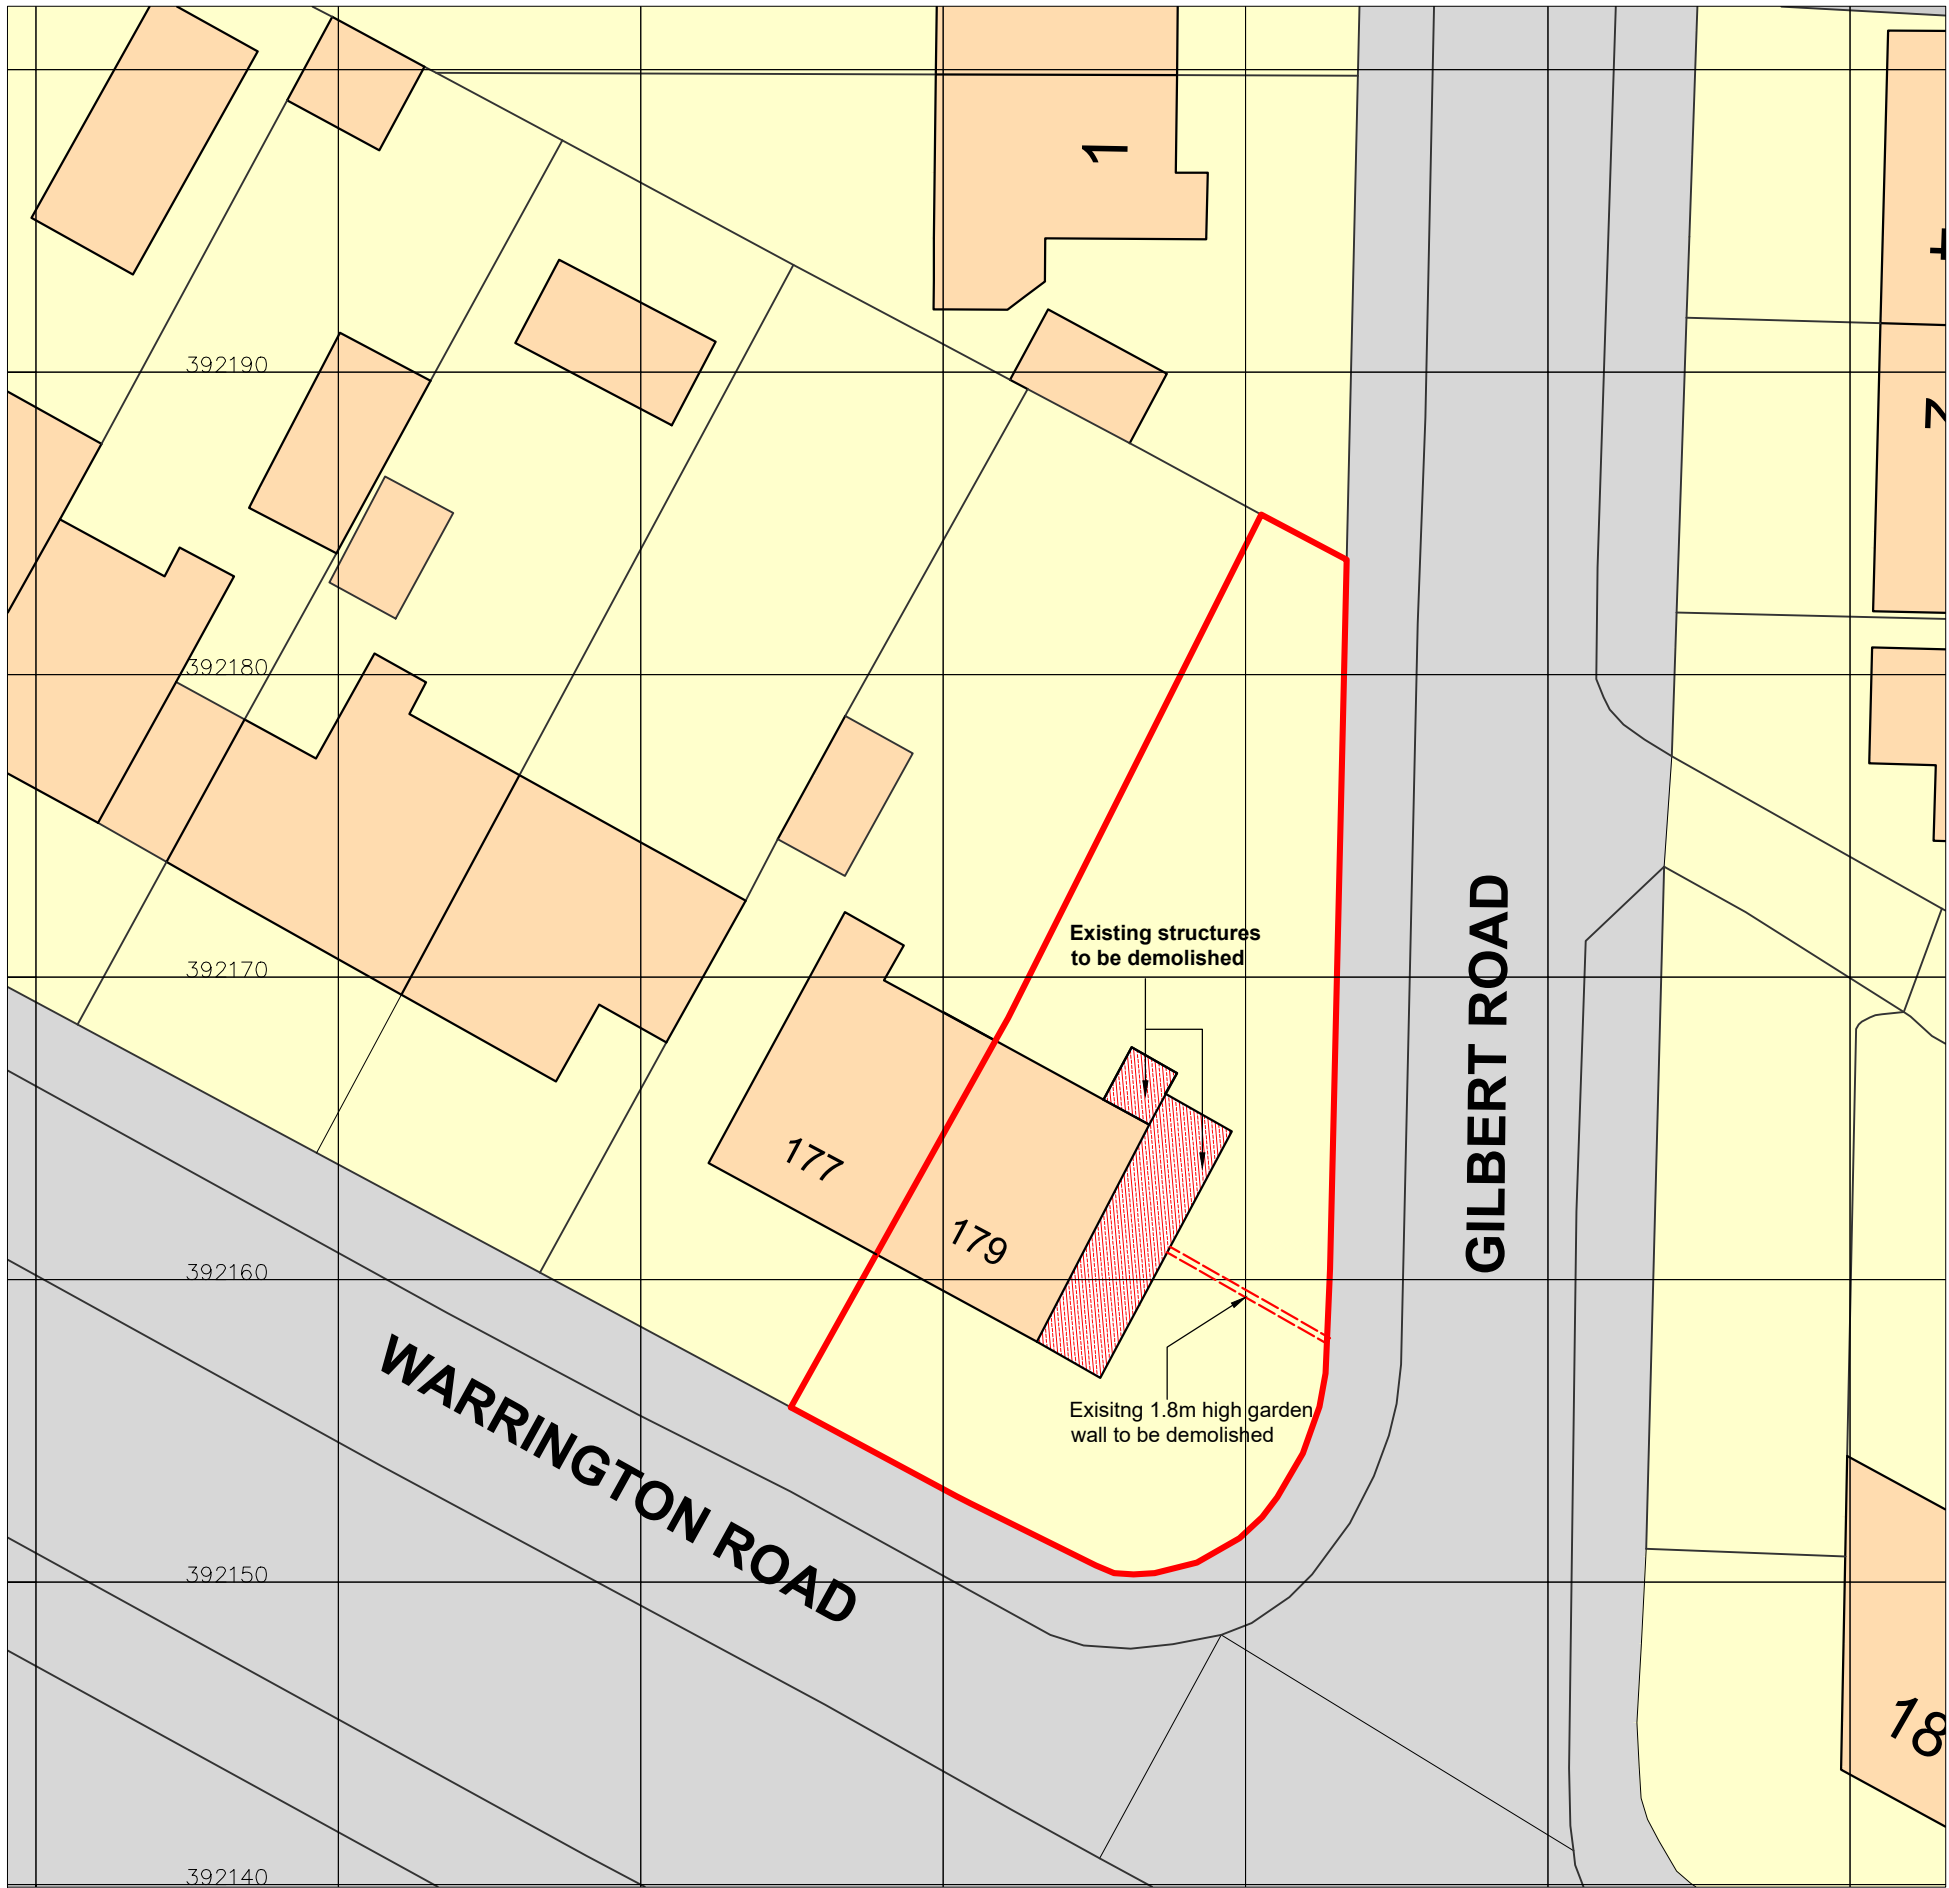


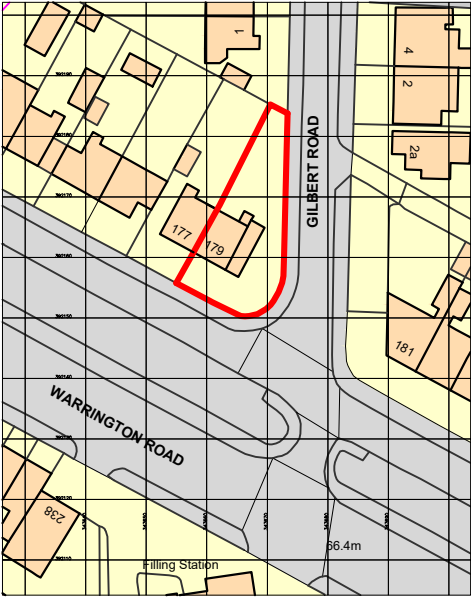

Existing Site Plan
(Scale 1:250)

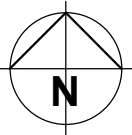

Ordnance Survey, (c) Crown Copyright 2024.
All rights reserved. Licence number 100022432

Location Plan
(Scale 1:1250)

ISSUED				
Rev.	Date	Description	Status	Rev. by
Project 179 Warrington Road Liverpool L35 5AF				
Title Location & Existing Site Plan				
Client Wilkes				
Drawn by M.M	Checked by	Drawing Number		Rev.
Scale As shown @A3	Date Aug' 2024	179-002		P1