


Proposed Site Plan
(Scale 1:250)

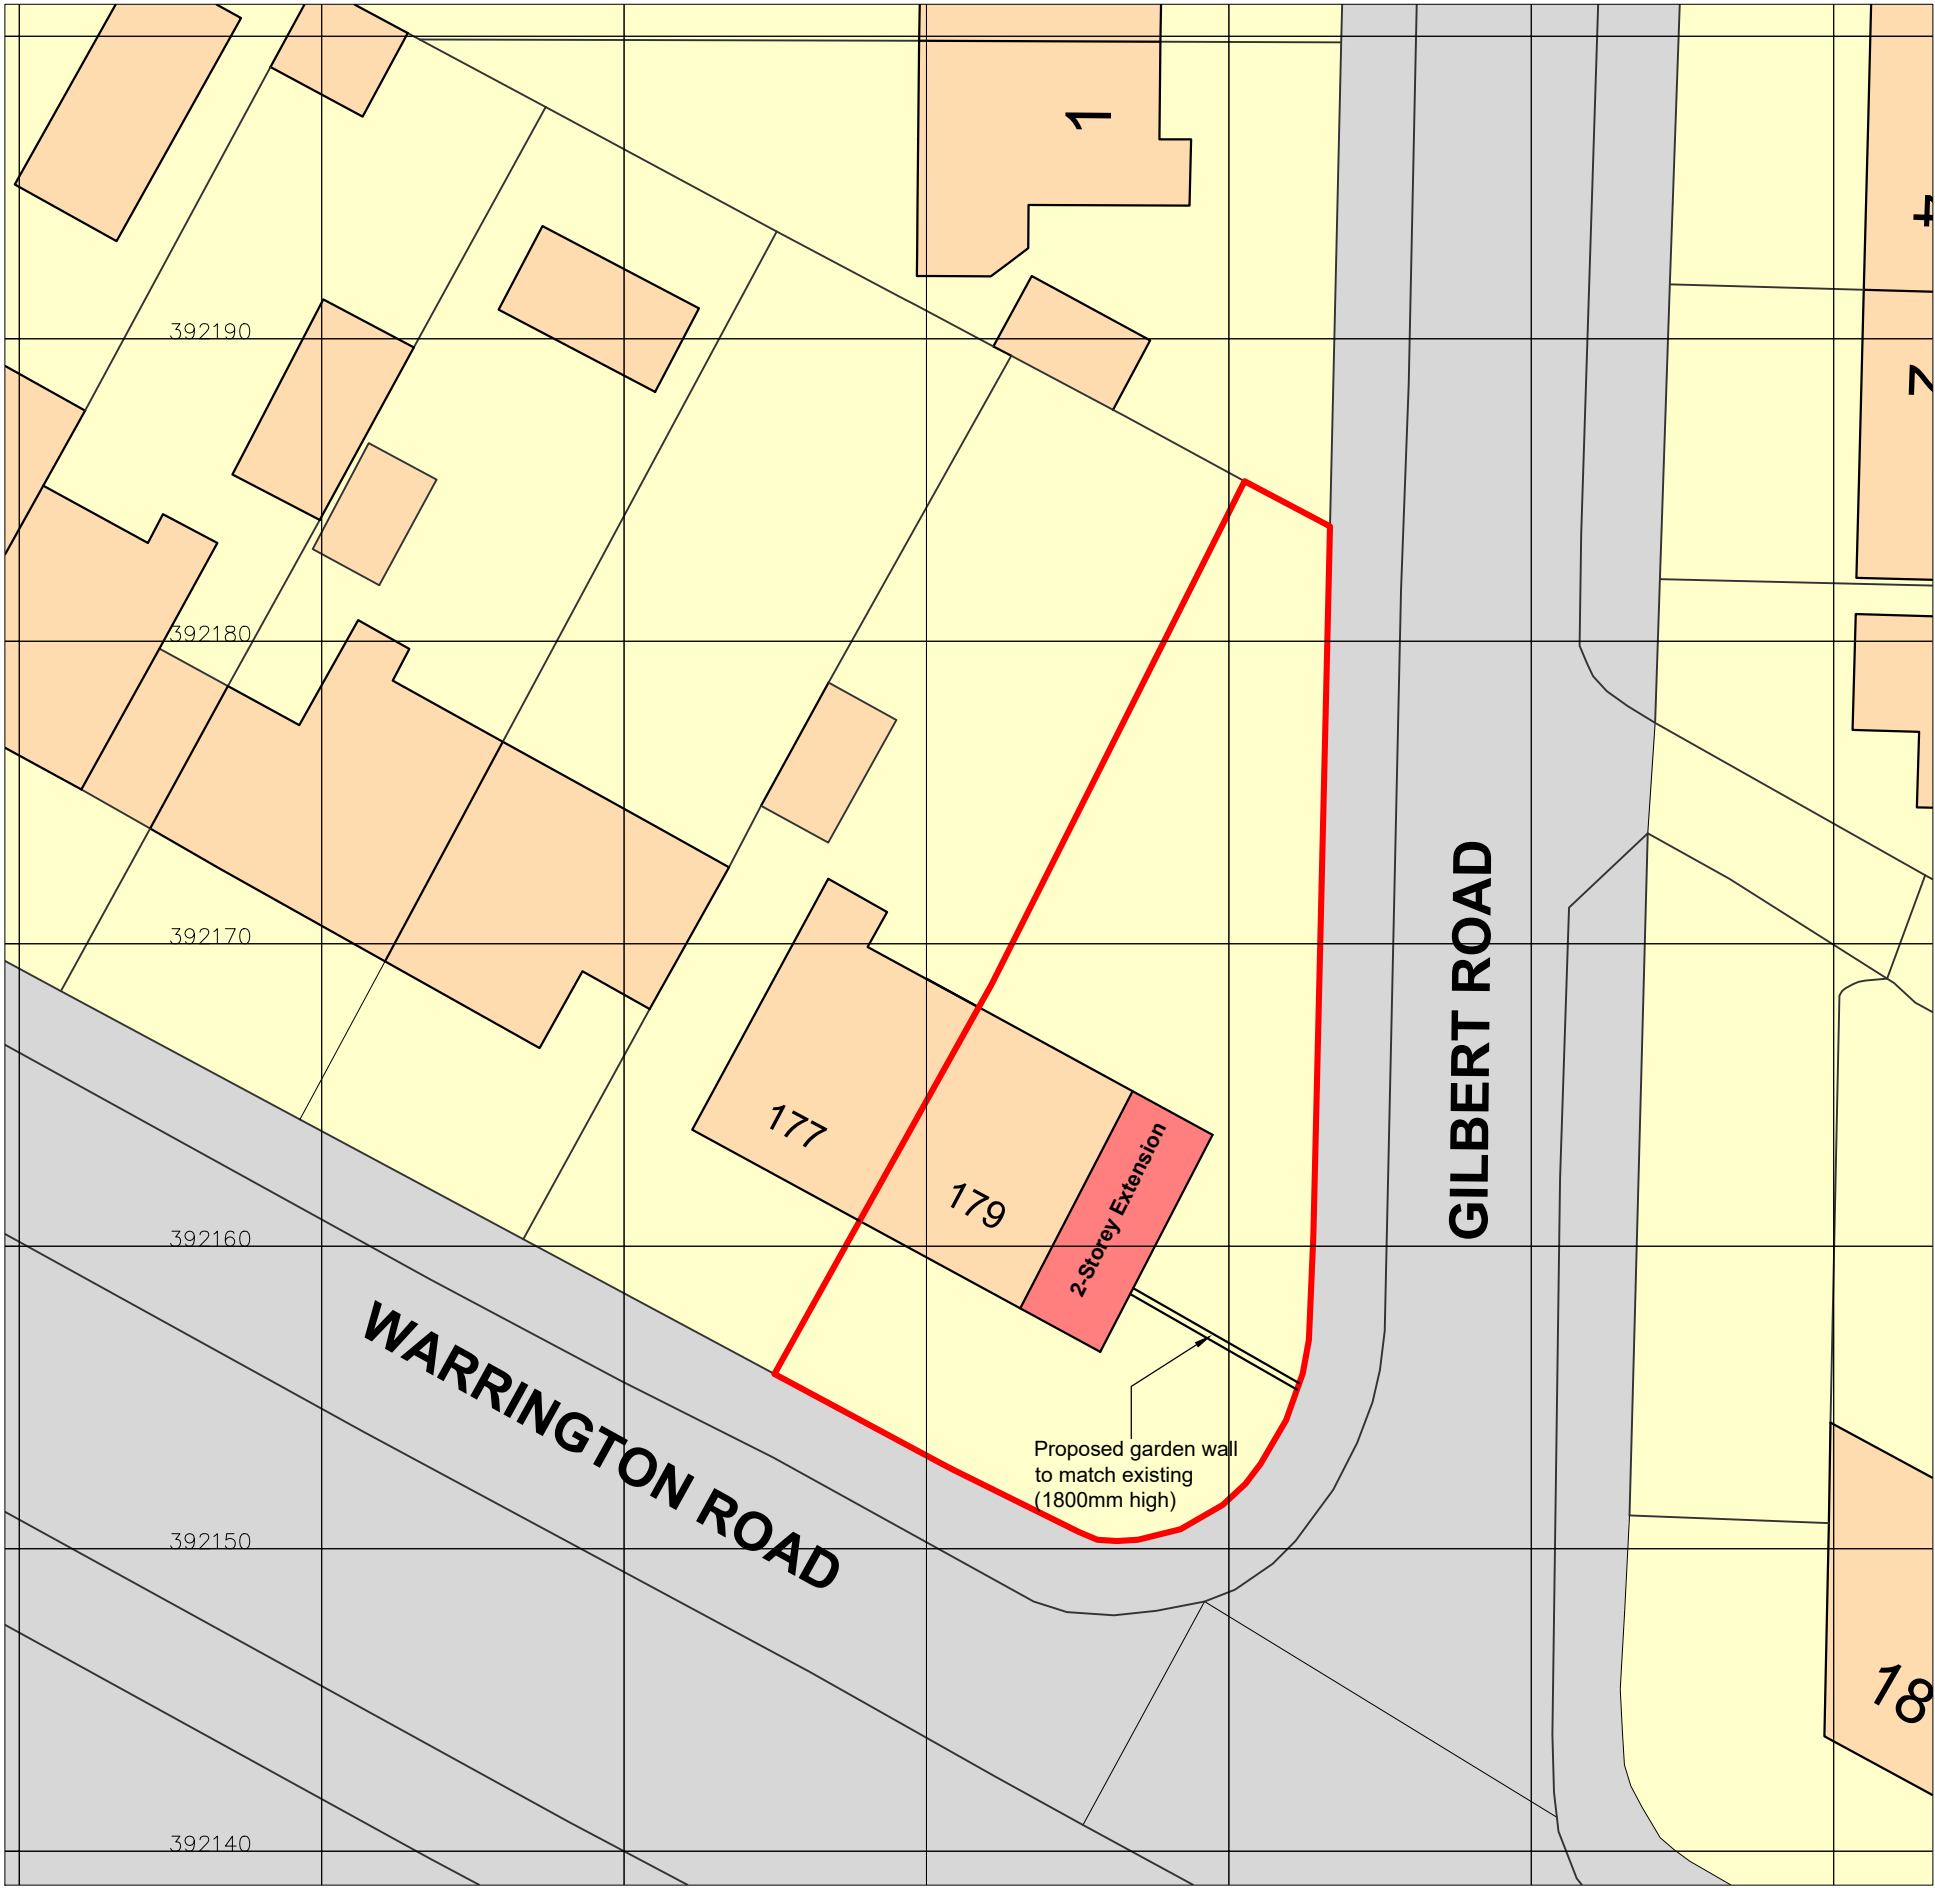

ISSUED				
Rev.	Date	Description	Status	Rev. by
Project 179 Warrington Road Liverpool L35 5AF				
Title Proposed Site Plan				
Client Wilkes				
Drawn by M.M	Checked by	Drawing Number		Rev.
Scale 1:250 @ A3	Date Aug' 2024	179-003		P1