


GENERAL NOTES


- This drawing to be read in conjunction with all relevant designers, specifications etc.
- Any discrepancies, contradictions to be notified to project designer
- All works to the approval of the Local Authority Building Control and Planning Officers
- All works to comply with the current Building regulations and subsequent amendments whether detailed in these drawings or not.
- All works to comply with the relevant codes of practice and British Standards and to be fitted in accordance with the manufactures instructions and recommendations.
- Drawings are the copyright of MM Architectural Services Ltd and must not be reproduced or distributed without express permission




Existing Front Elevation
(Scale 1:50)

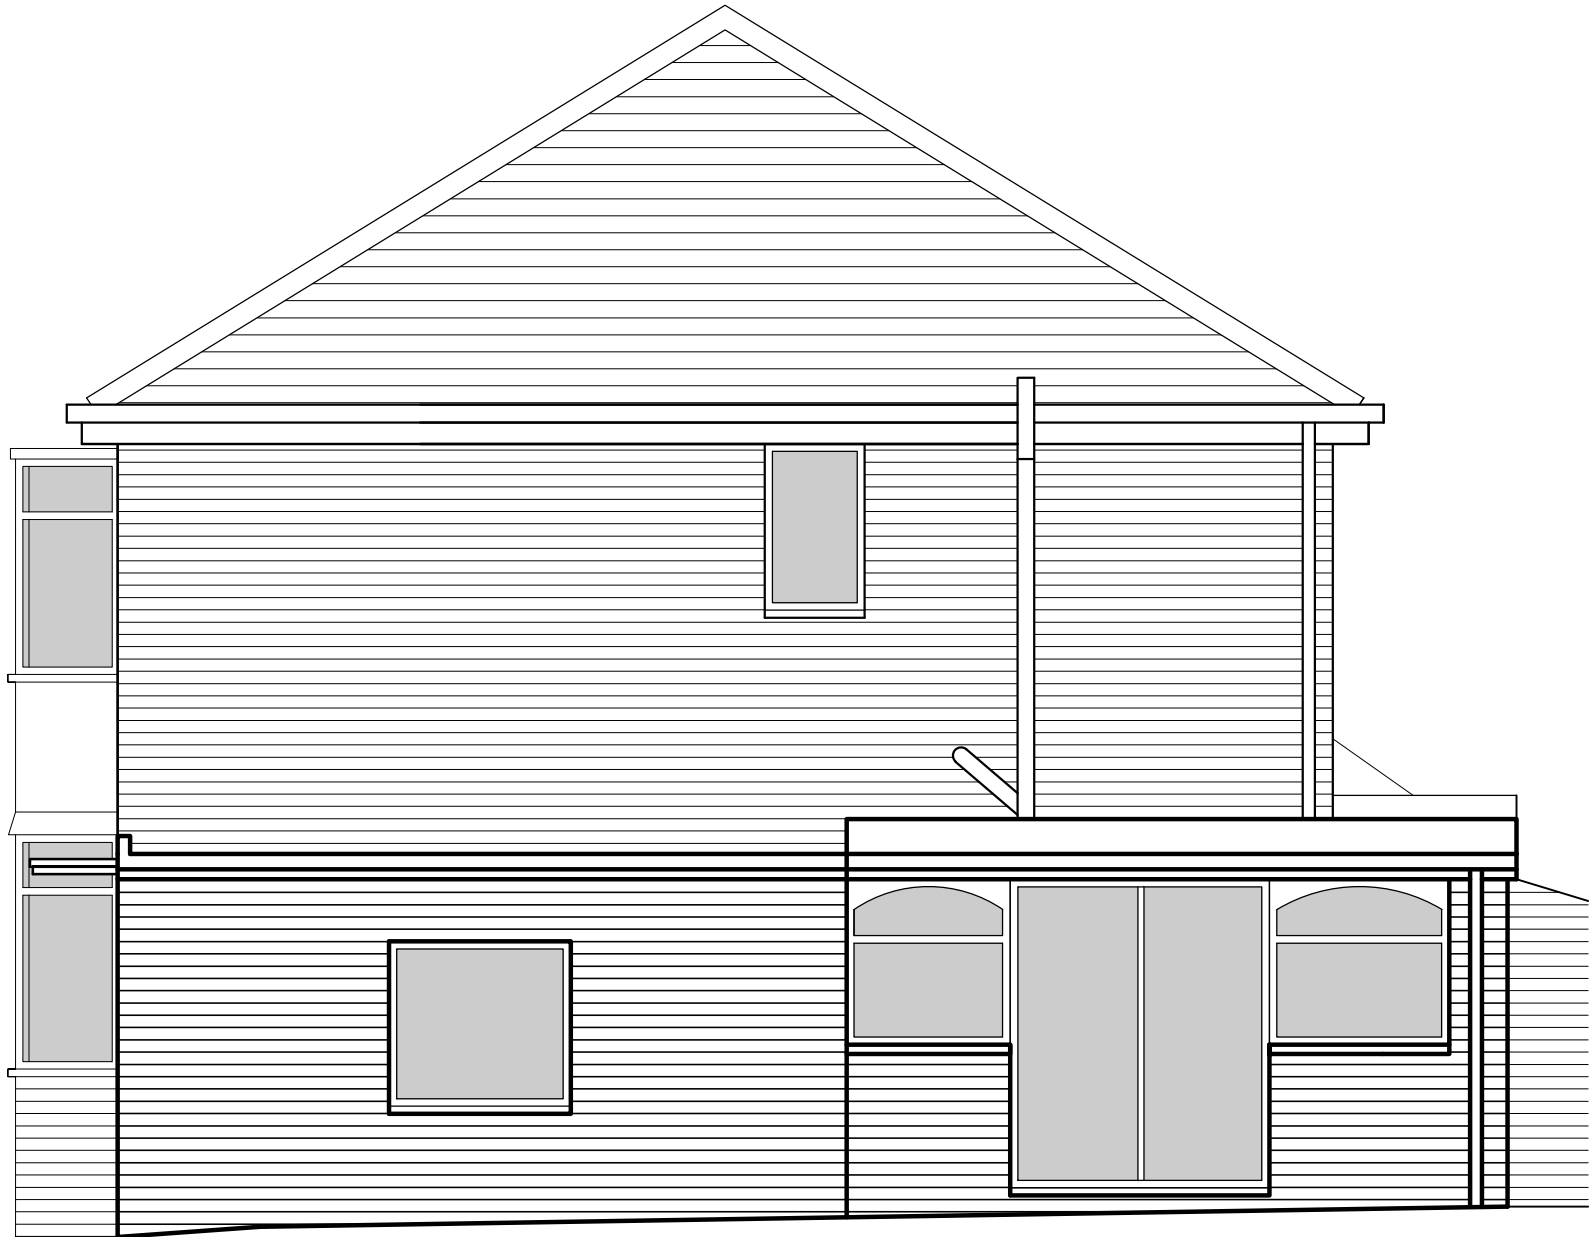


Existing Right Side Elevation
(Scale 1:50)

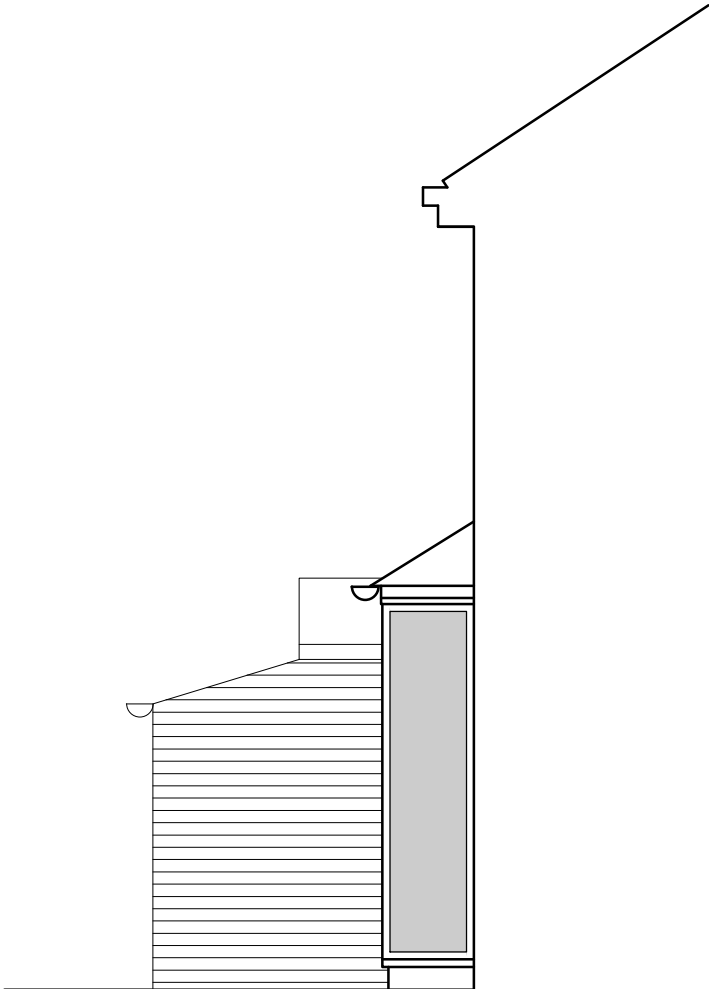

Existing Left Side Elevation
(Scale 1:50) (Party fence side)

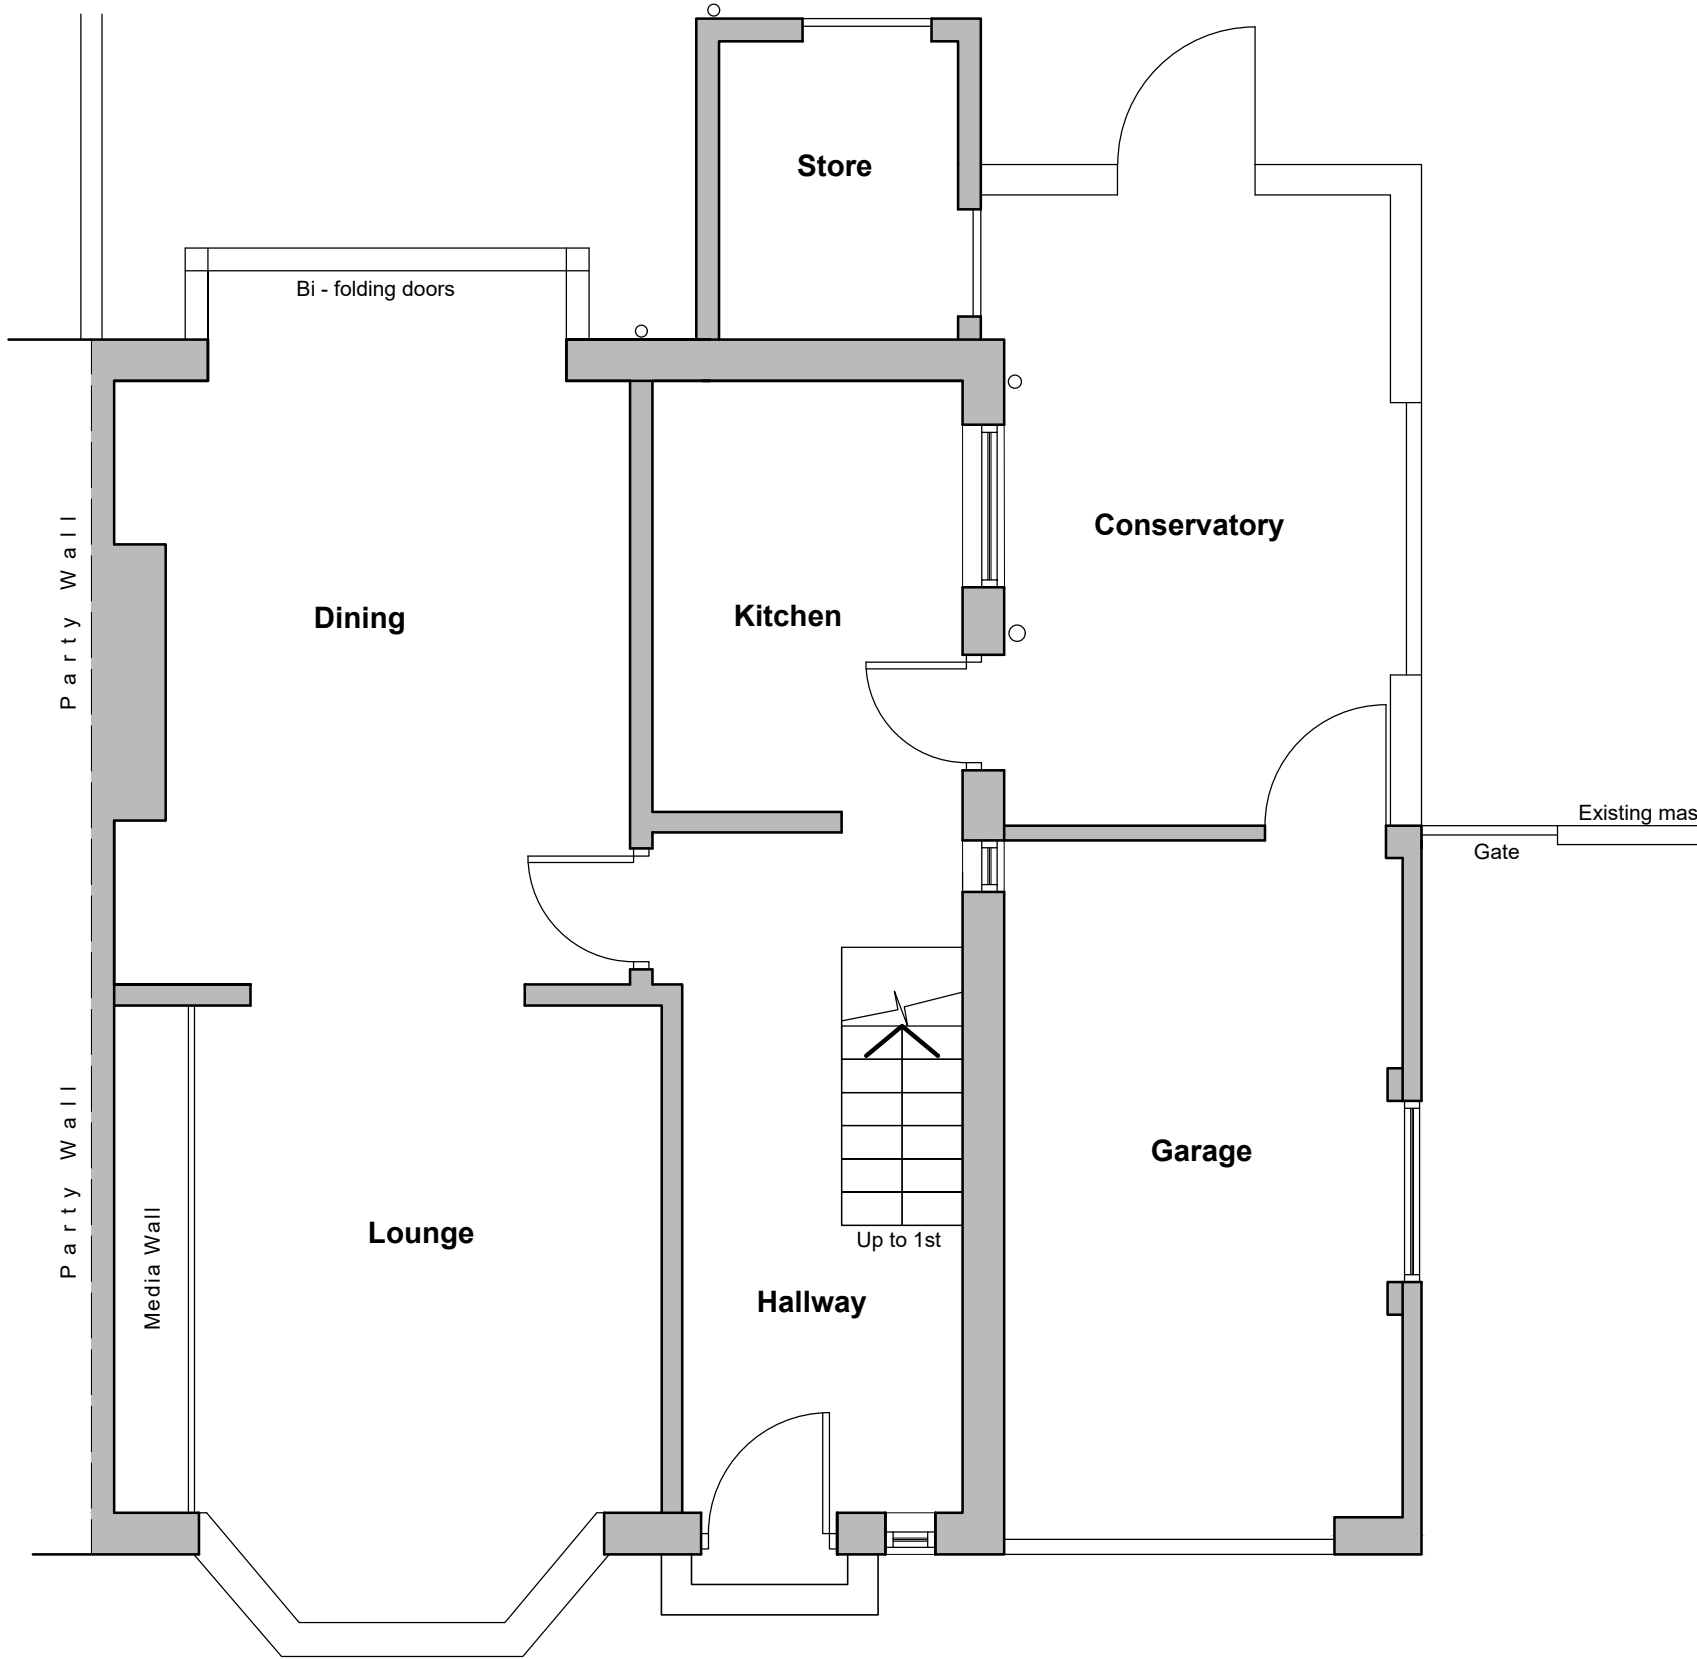

Existing Ground Floor Plan
(Scale 1:50)

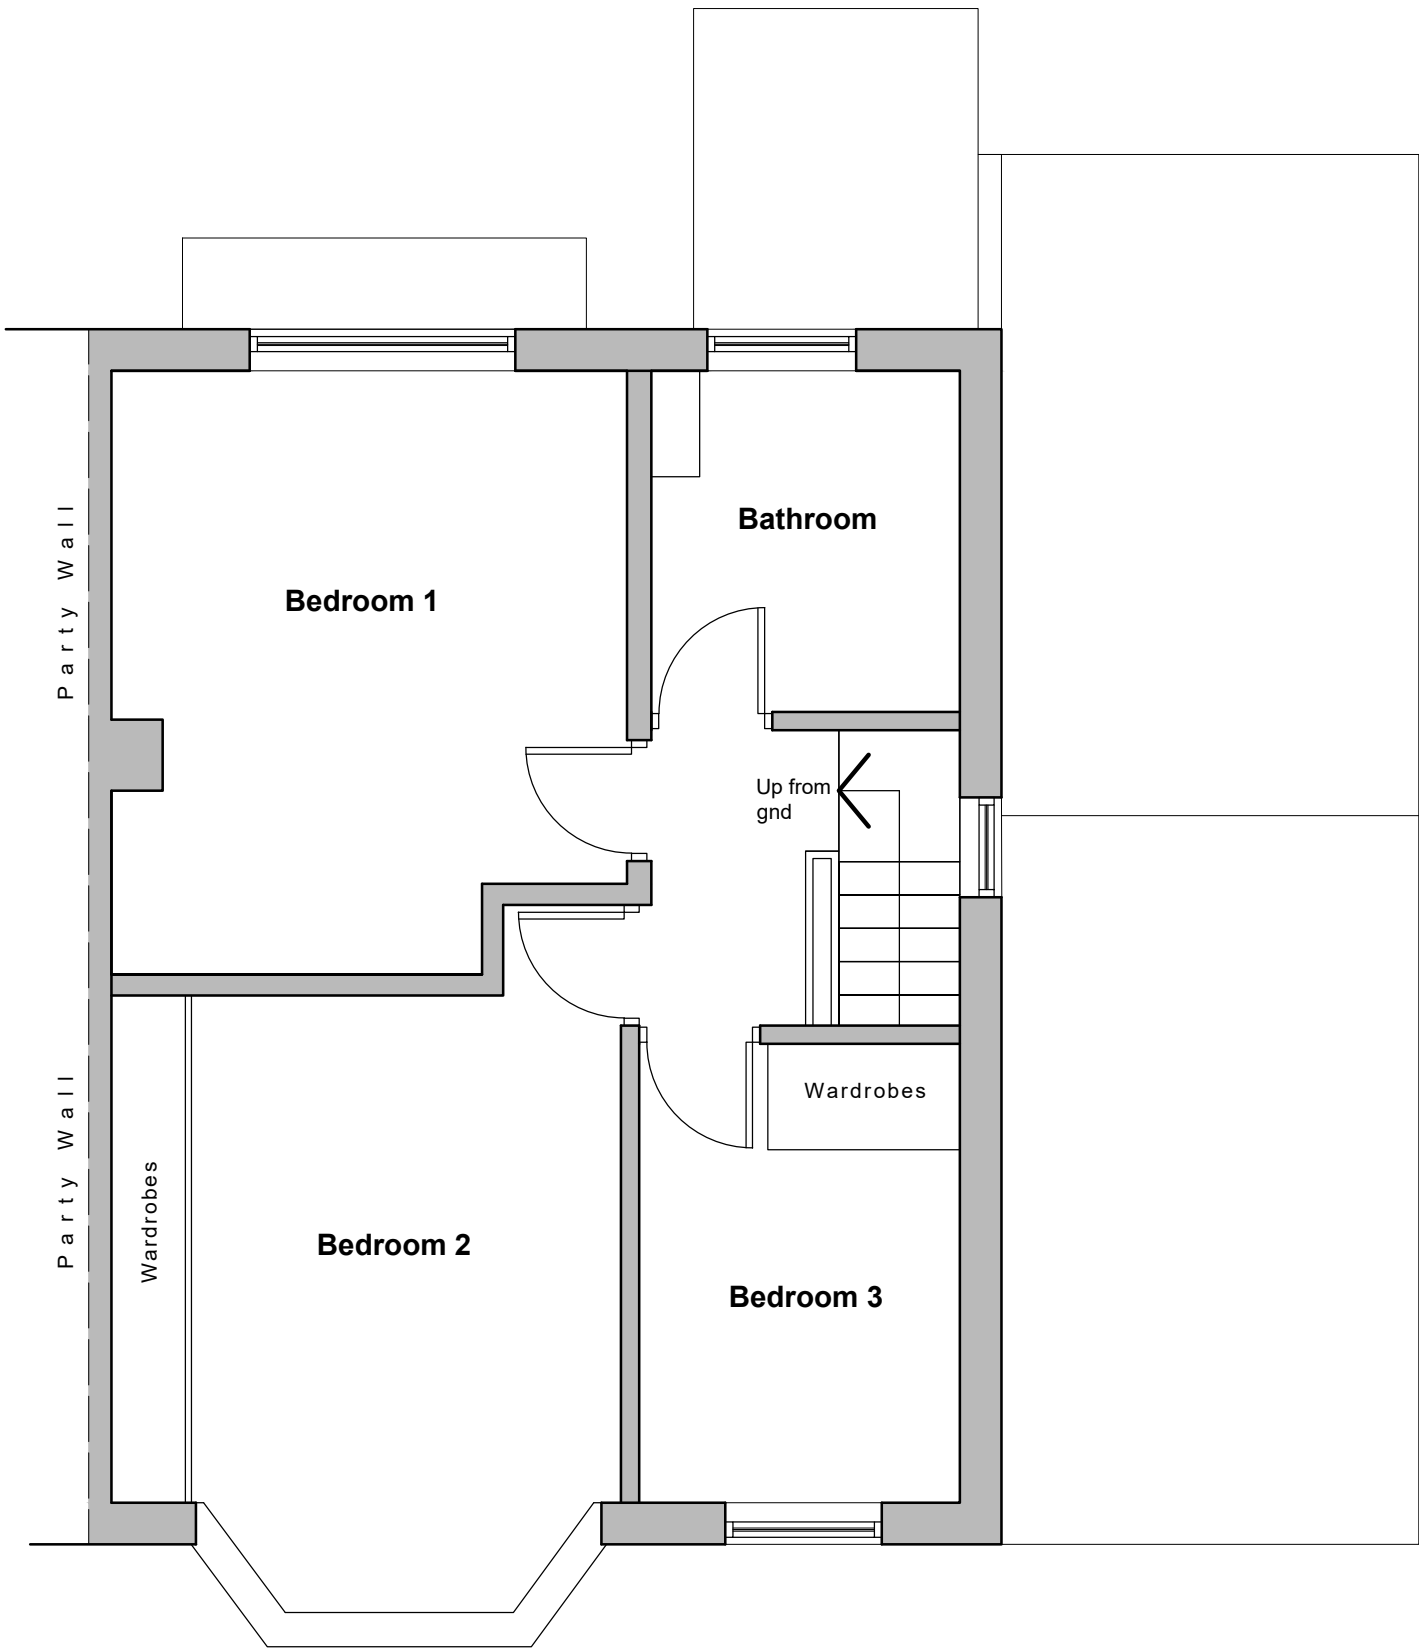

Existing First Floor Plan
(Scale 1:50)



Existing Rear Elevation
(Scale 1:50)

Issued

Rev.	Date	Description	Status	Rev. by
P1	12.08.24	First Issue	Planning	M

Project 179 Warrington Road
Liverpool
L35 5AF

Title Existing Plans & Elevations

Client Wilkes

Drawn by M.Matthews	Checked by	Drawing Number 179-004	Rev. P1
Scale 1:50 @ A1	Date August 2024		

