


THESE DRAWINGS ARE
COPYRIGHTS TO GEO-NEO
Architectural


amendments	date	discription
Location: 67 Highfield Road Huyton L36 6XR		
clients: Mr Ali Shiyasi		
project: Single Store rear extension and internal alterations to a semi detached house		
drawings:: Existing Plan, RearElevation		
drawing no.: W.22/55/01		scale: 1:100
mobile:GEORGE 07973931450		date: June 2022
GEO-NEO UK Ltd Architectural Co. 7a Orchid Grove Liverpool L17-7EY Tel/Fax: 0151-727 8223.		
e-mail: geoneouk@gmail.com		

AS Existing

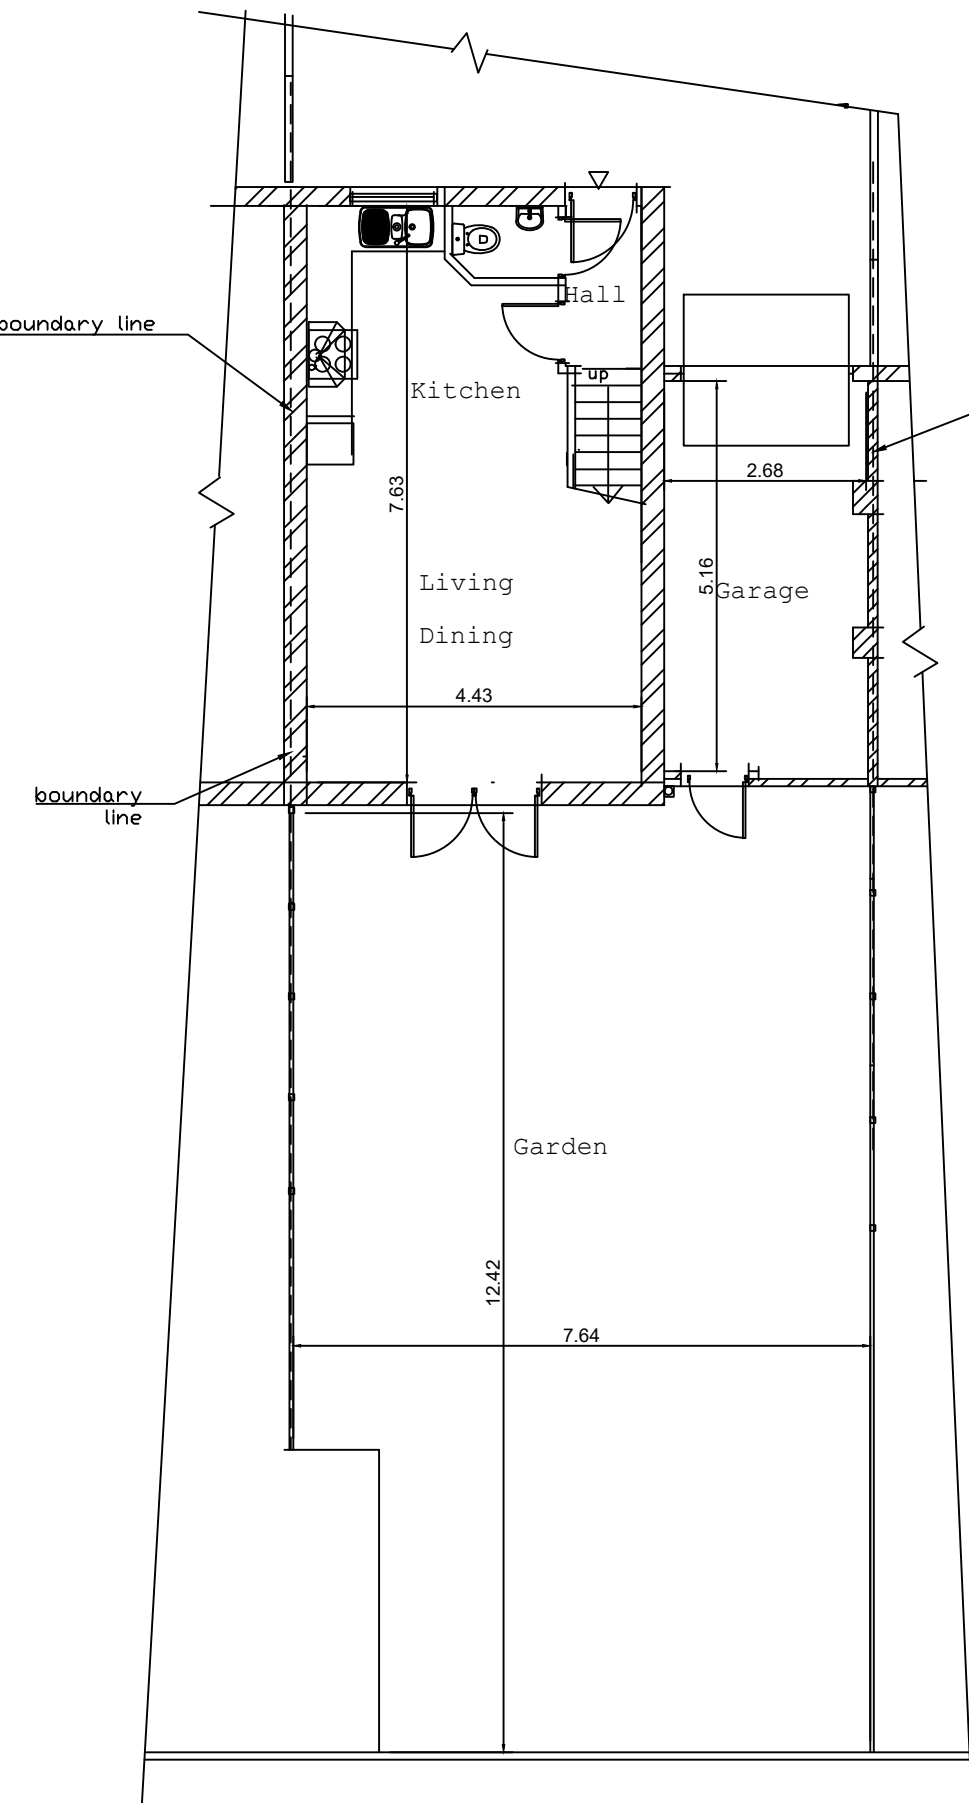

GROUND FLOOR PLAN

Scale
1:100

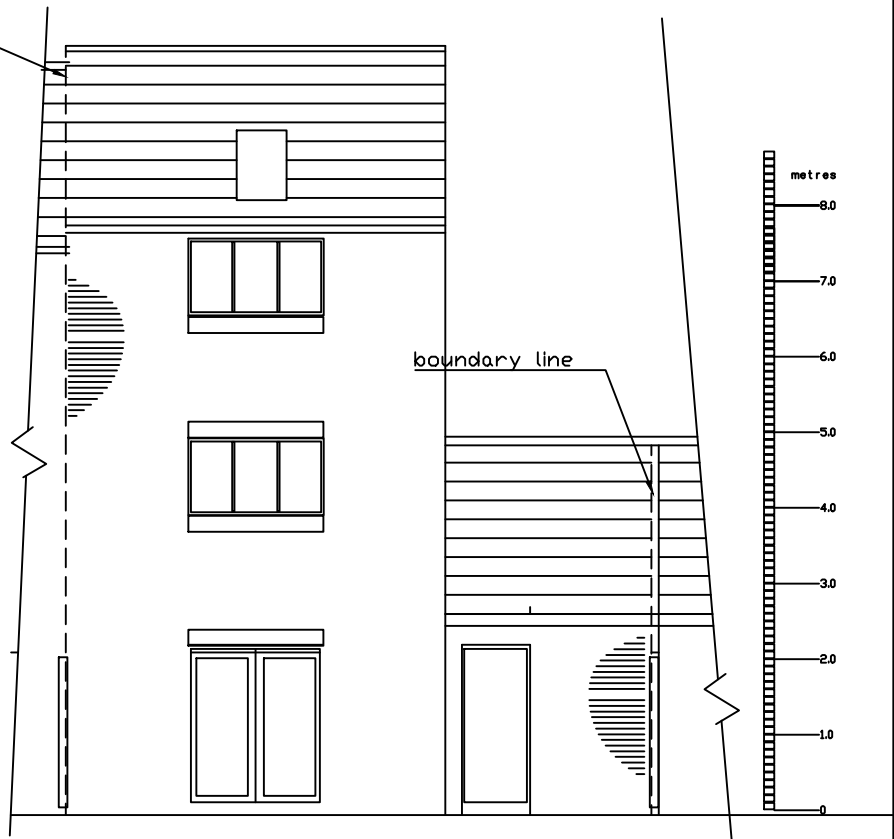

REAR ELEVATION