


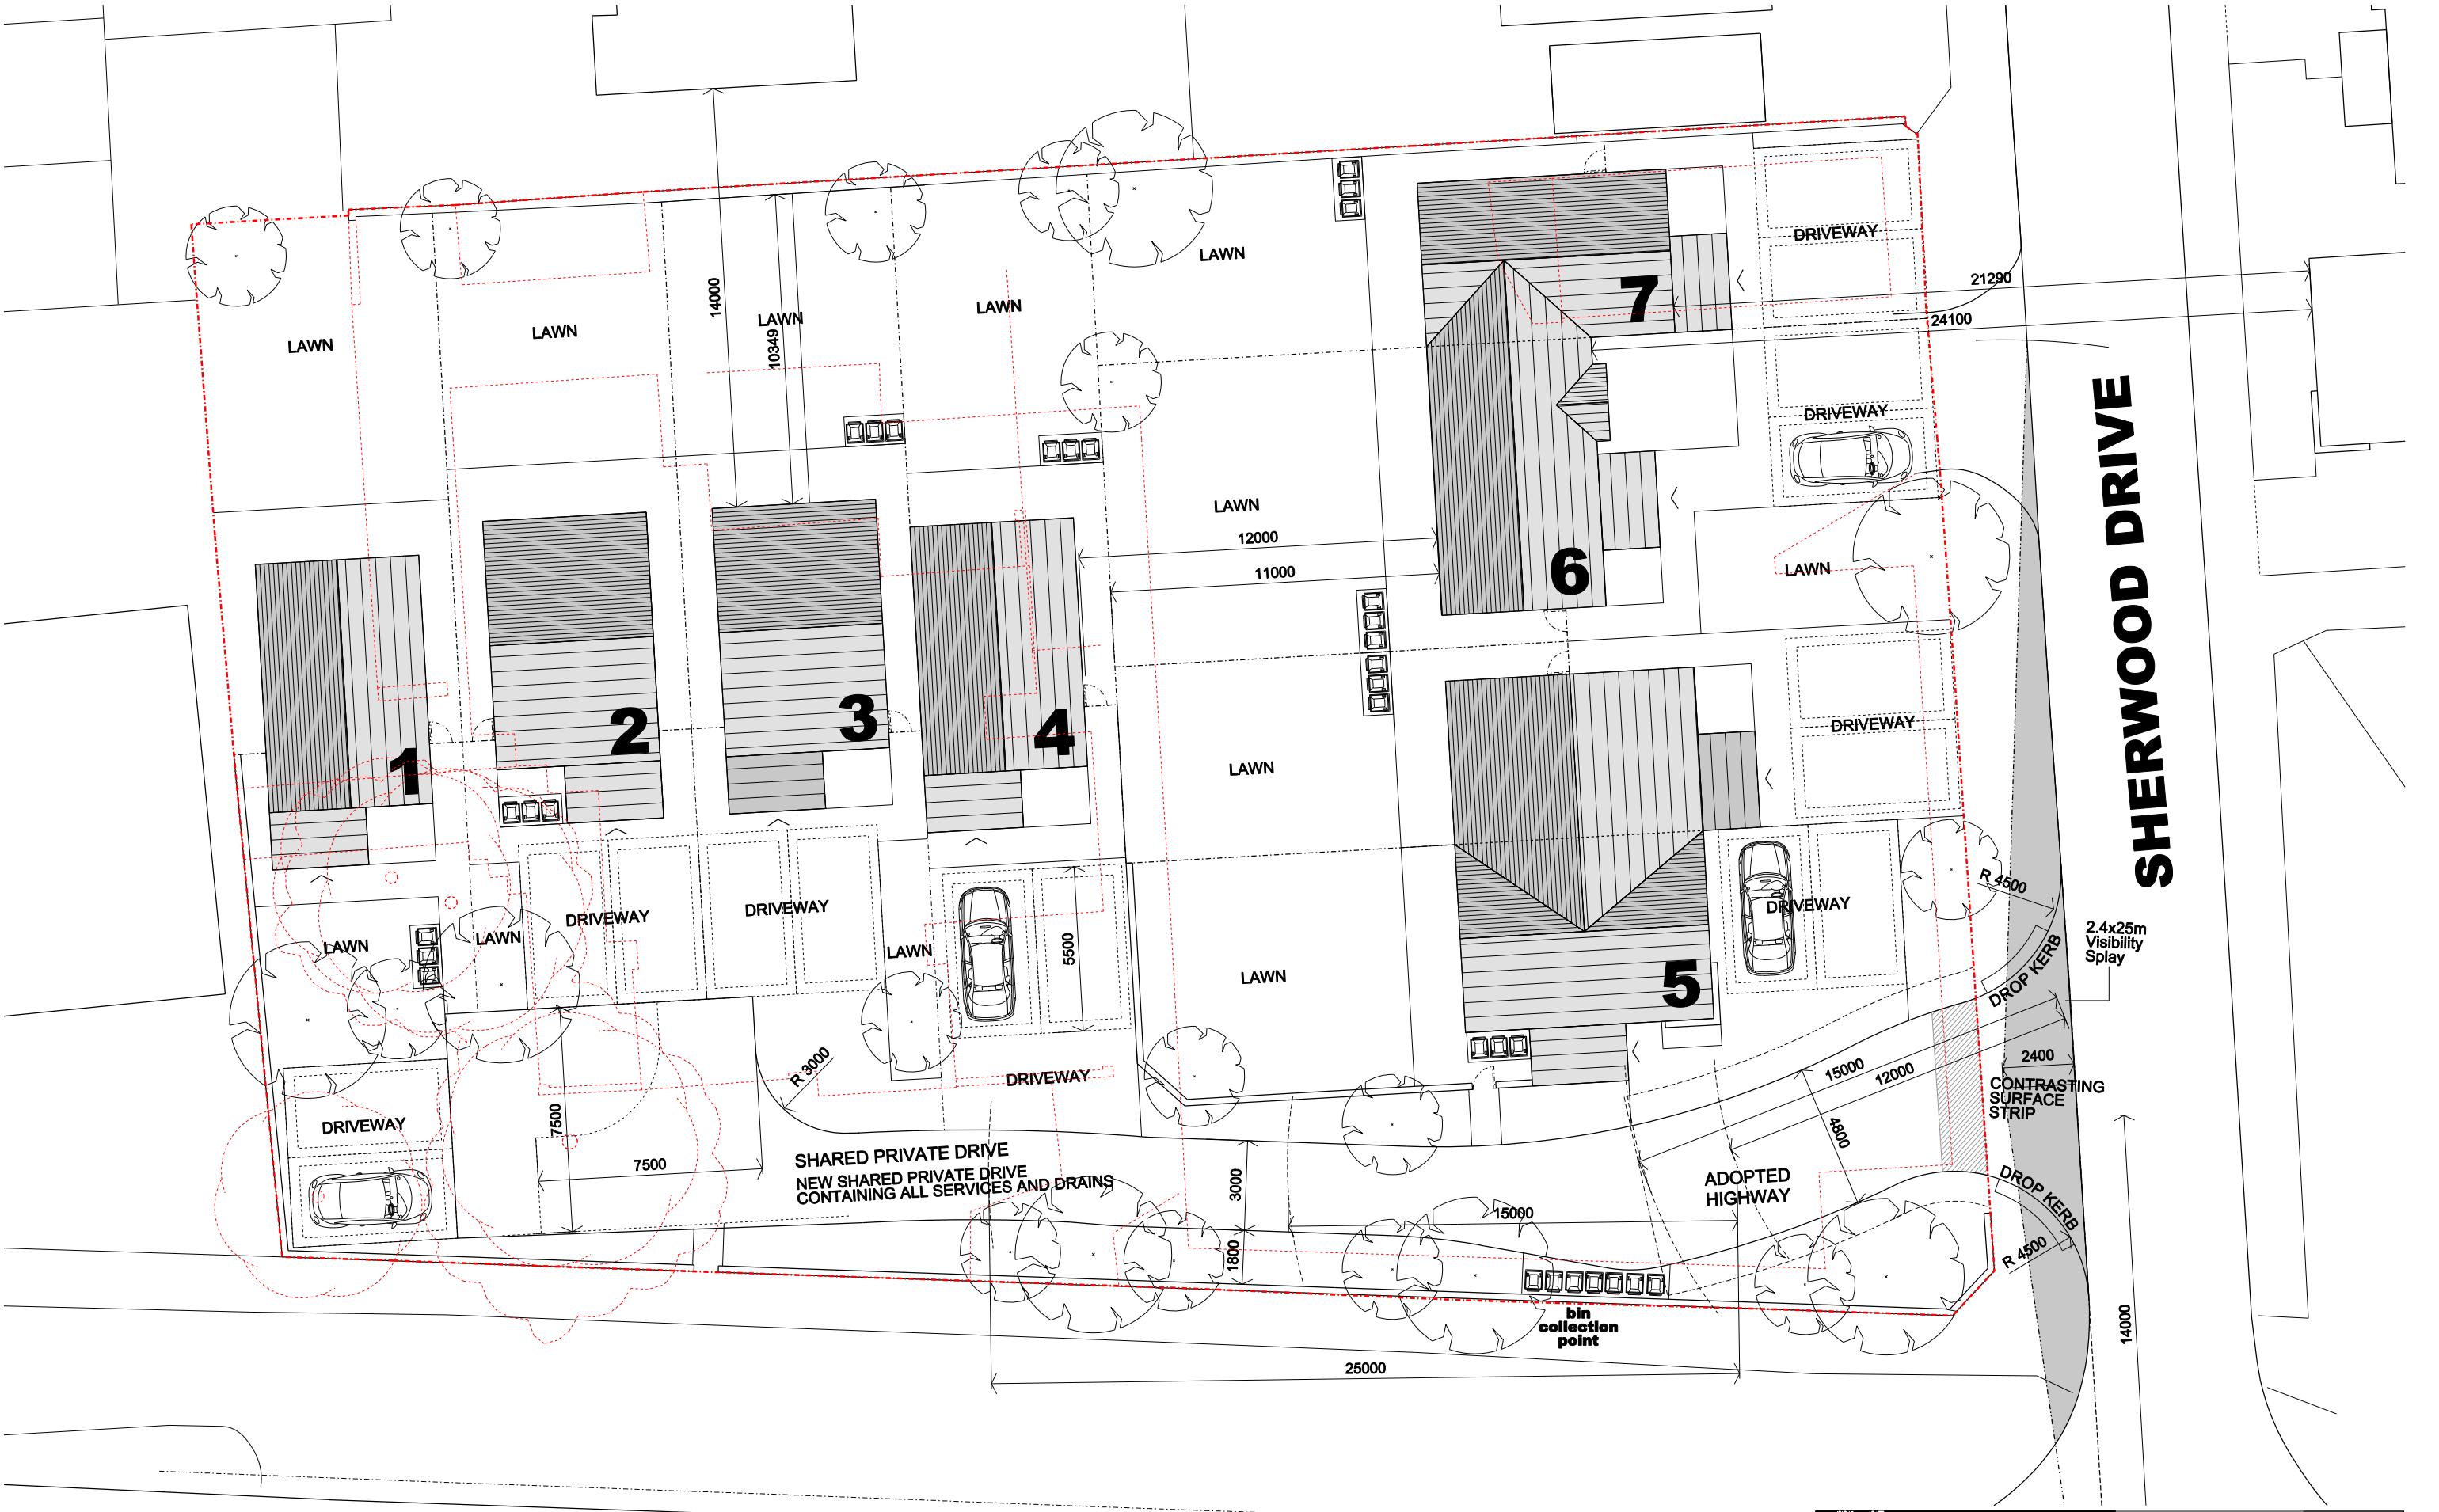

SHERWOOD DRIVE

LICKERS LANE

RIBA
Chartered Practice

SNOW architects ltd, Suite 8 Church House, Hanover Street, Liverpool, L1 3DN tel 0151 703 0500 www.snowarchitects.co.uk
© The design information in this report and drawings remain the copyright of SNOW architects ltd
All dimensions to be checked on site prior to commencement of the works.

rev c - 17.08.22 - Bin Collection Point location amended to suit Planning Officers comments
rev b - 22.04.22 - amended to suit Highways comments
rev a - 23.07.21 - revised following client comment
revisions:-

SNOW architects		PROJECT Former Penny Black PH, Lickers Lane Whiston	DATE July 2021
DRAWING TITLE PROPOSED SITE PLAN		DRAWN KS	SHEET SIZE A3
PURPOSE PLANNING	PROJECT No. 279_090_021	DRG NO & REVISION 200 c	