


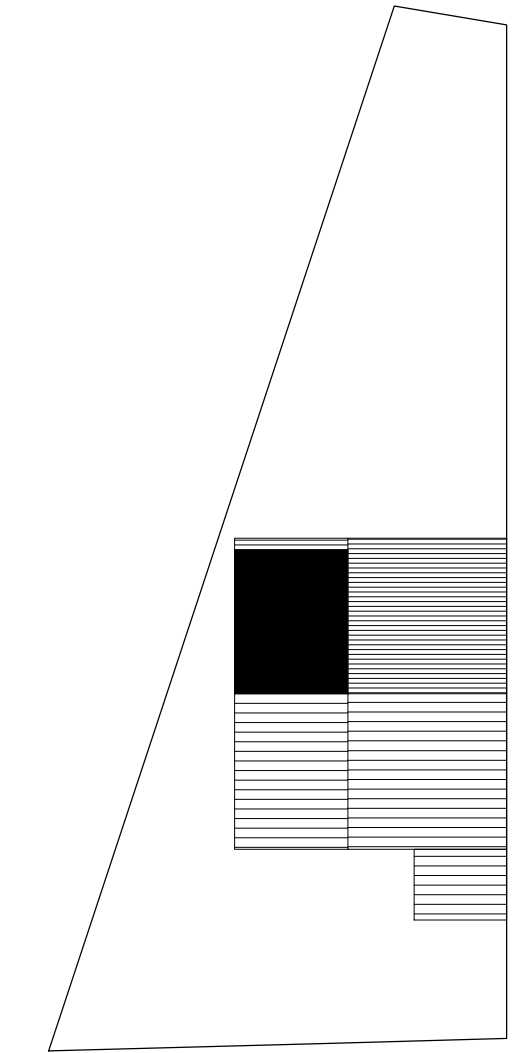
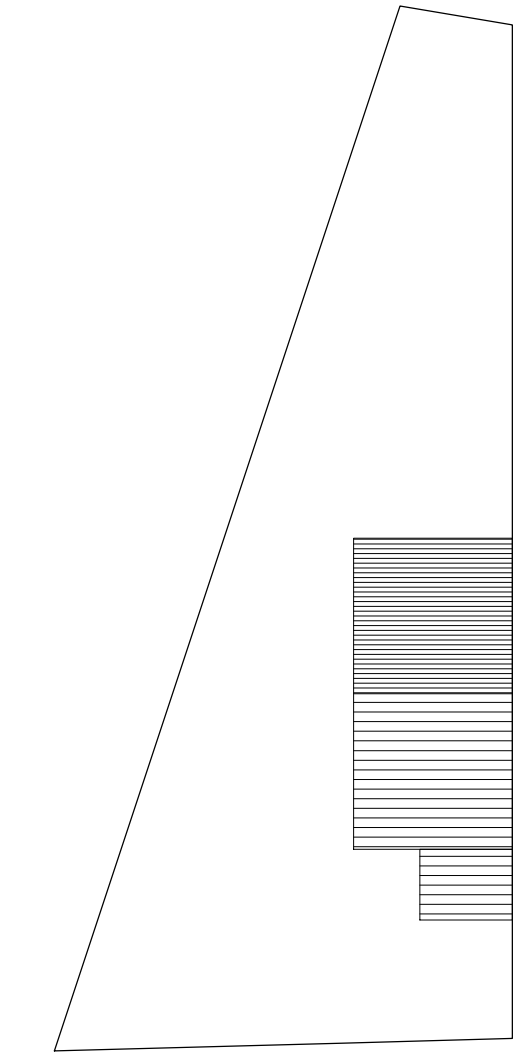
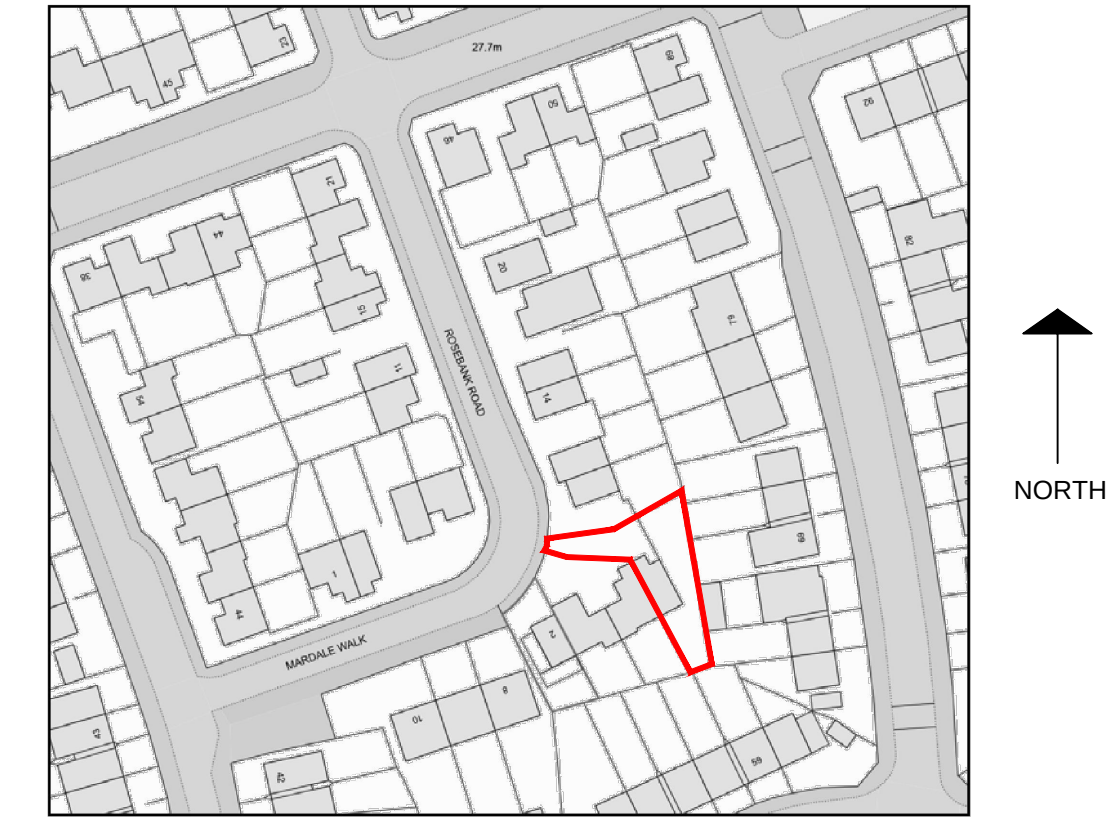


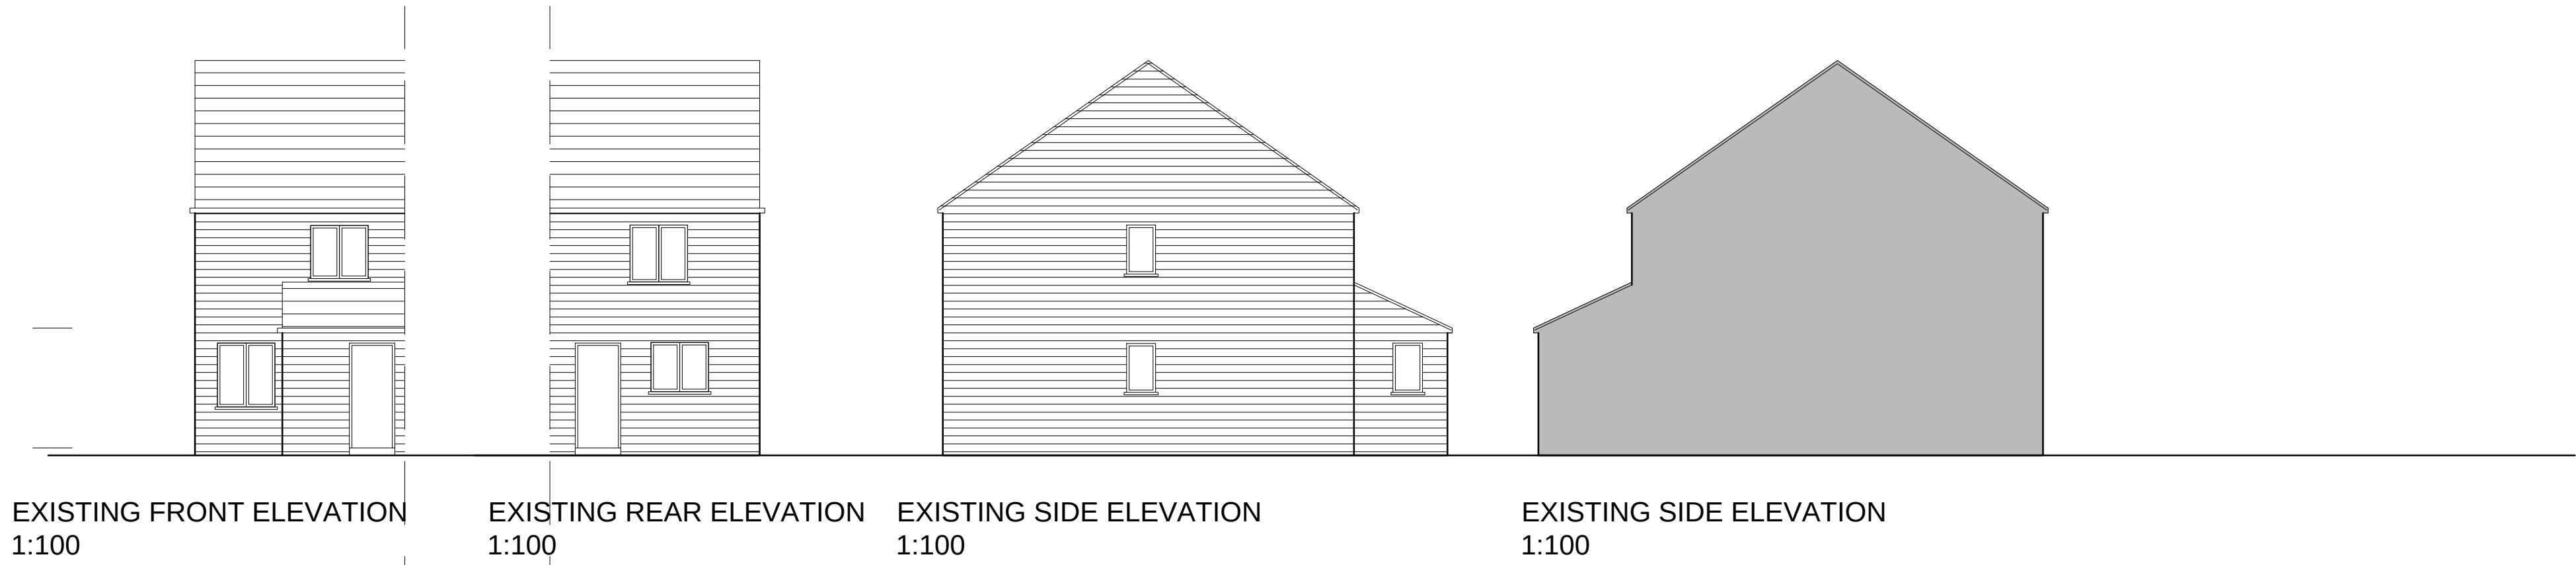


PROPOSED SITE PLAN
1:200

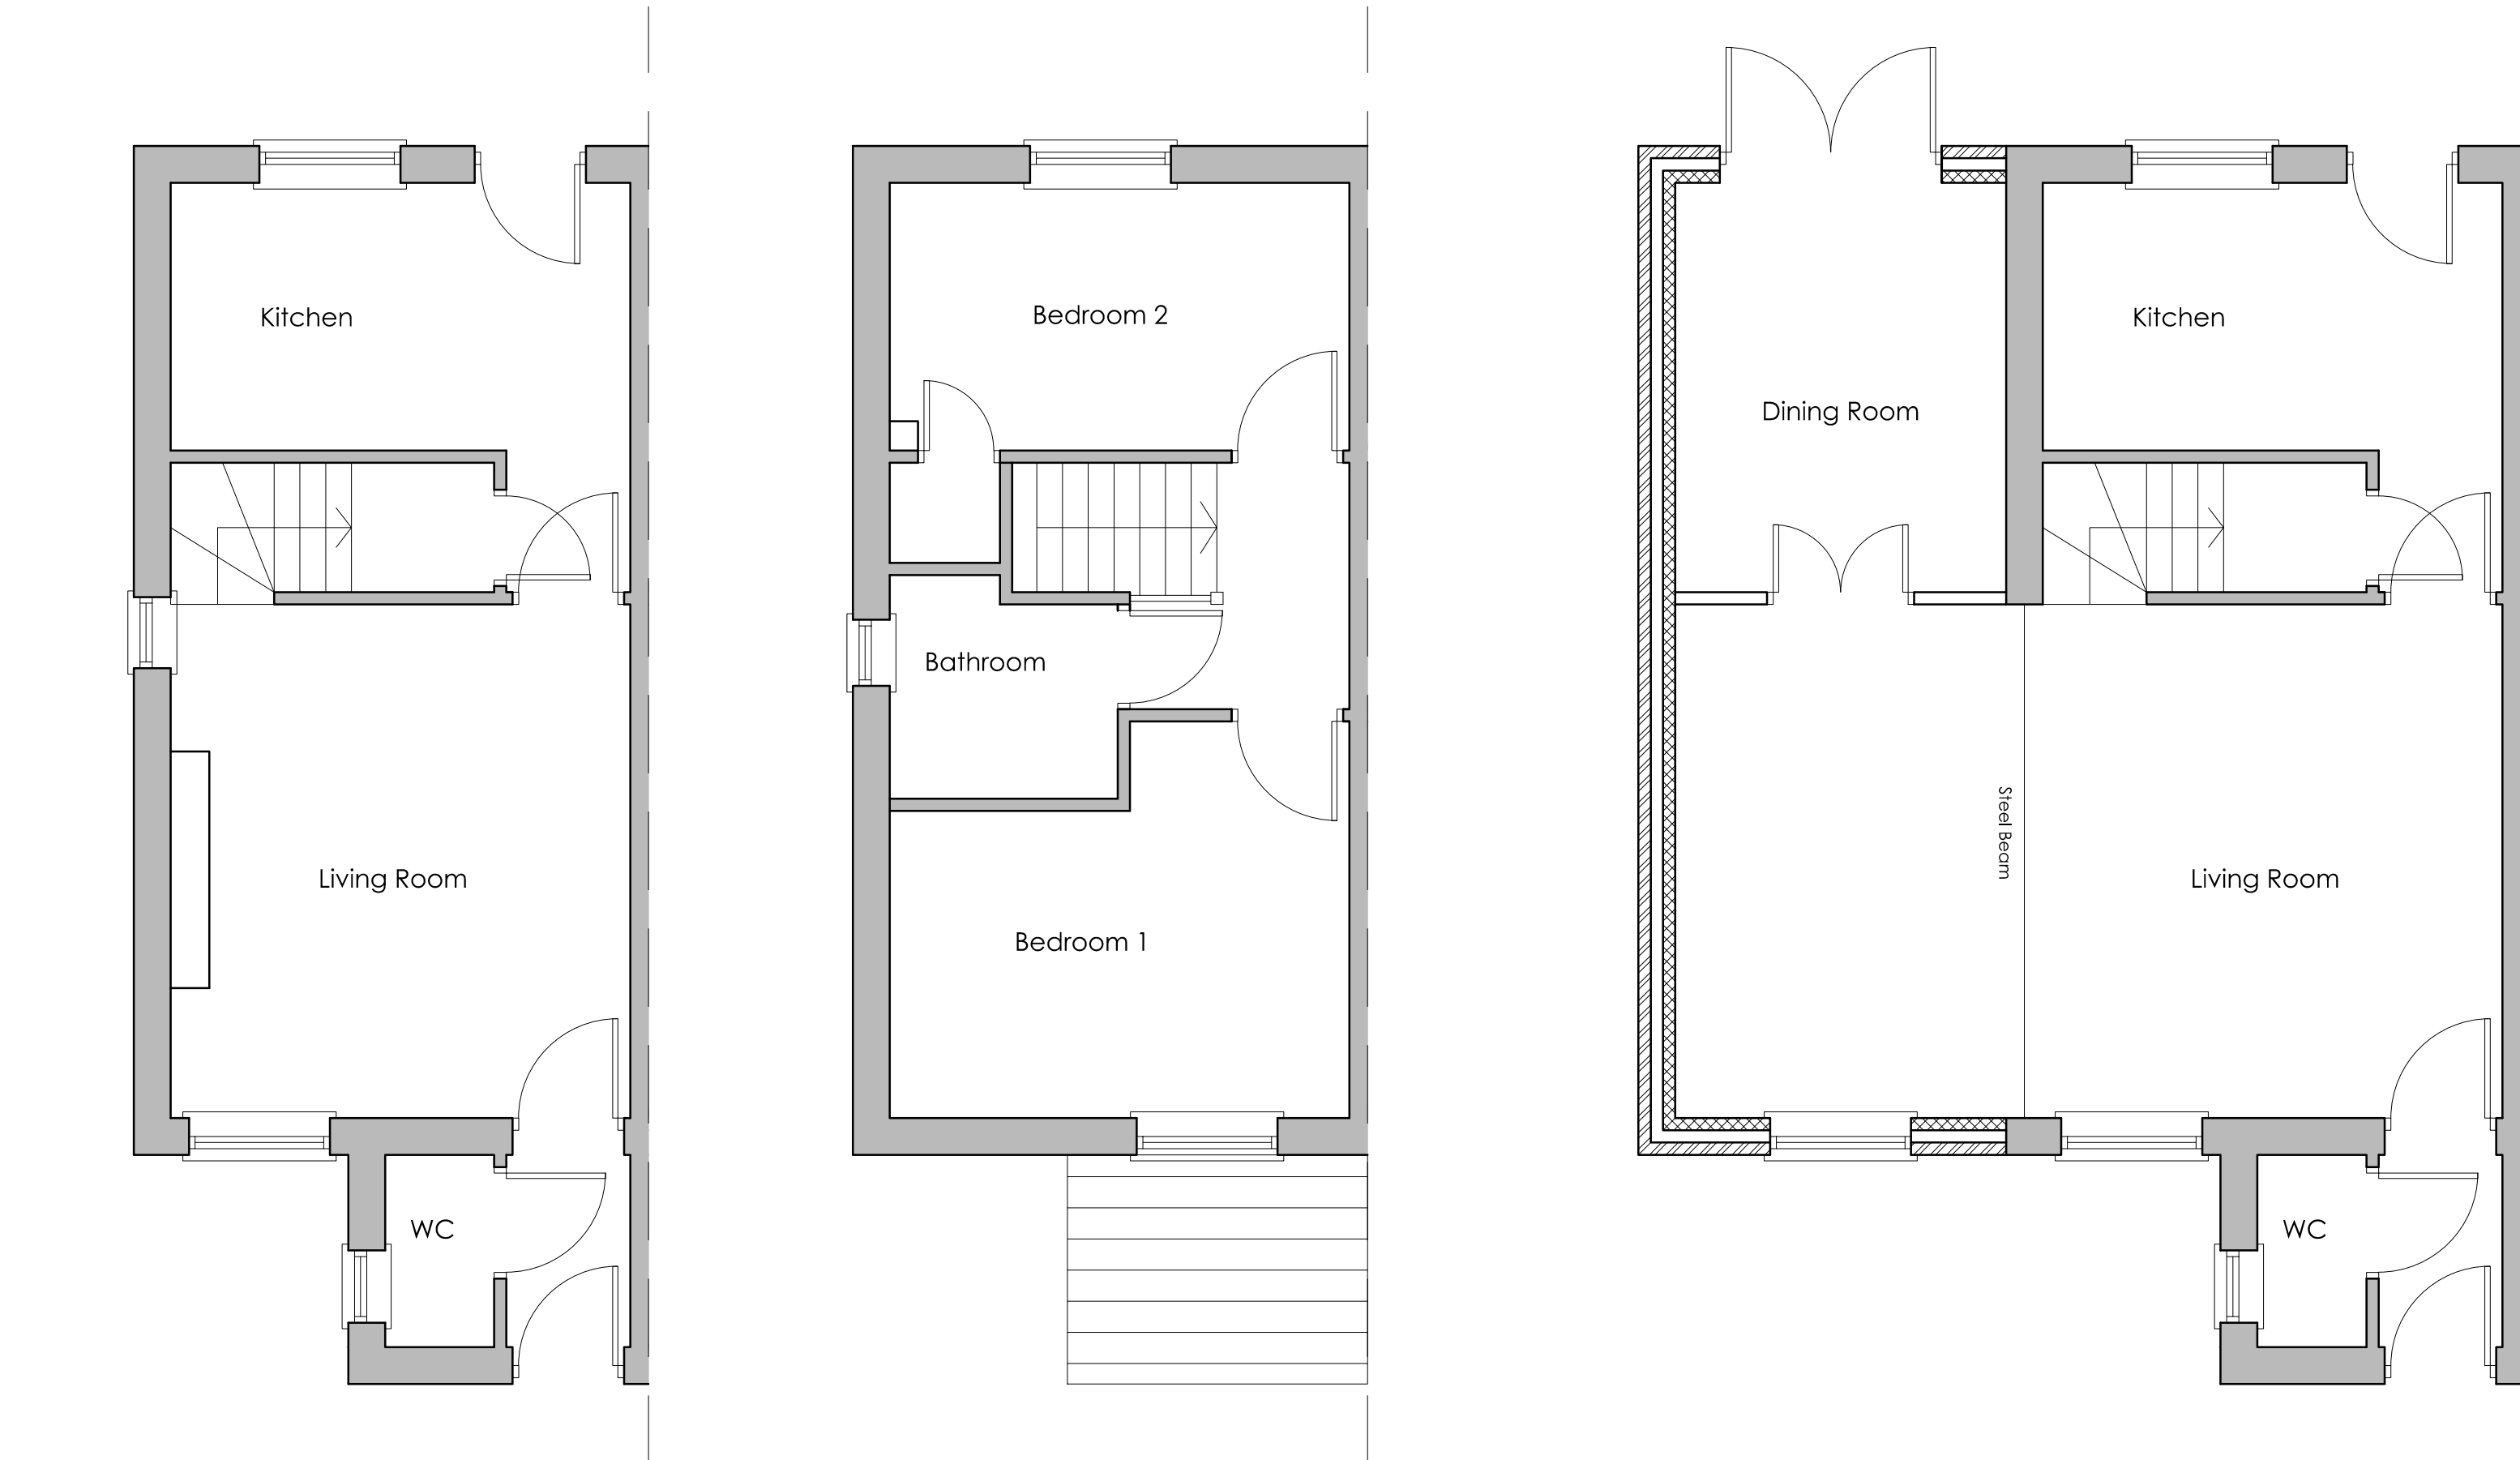


PROPOSED GROUND FLOOR
1:50

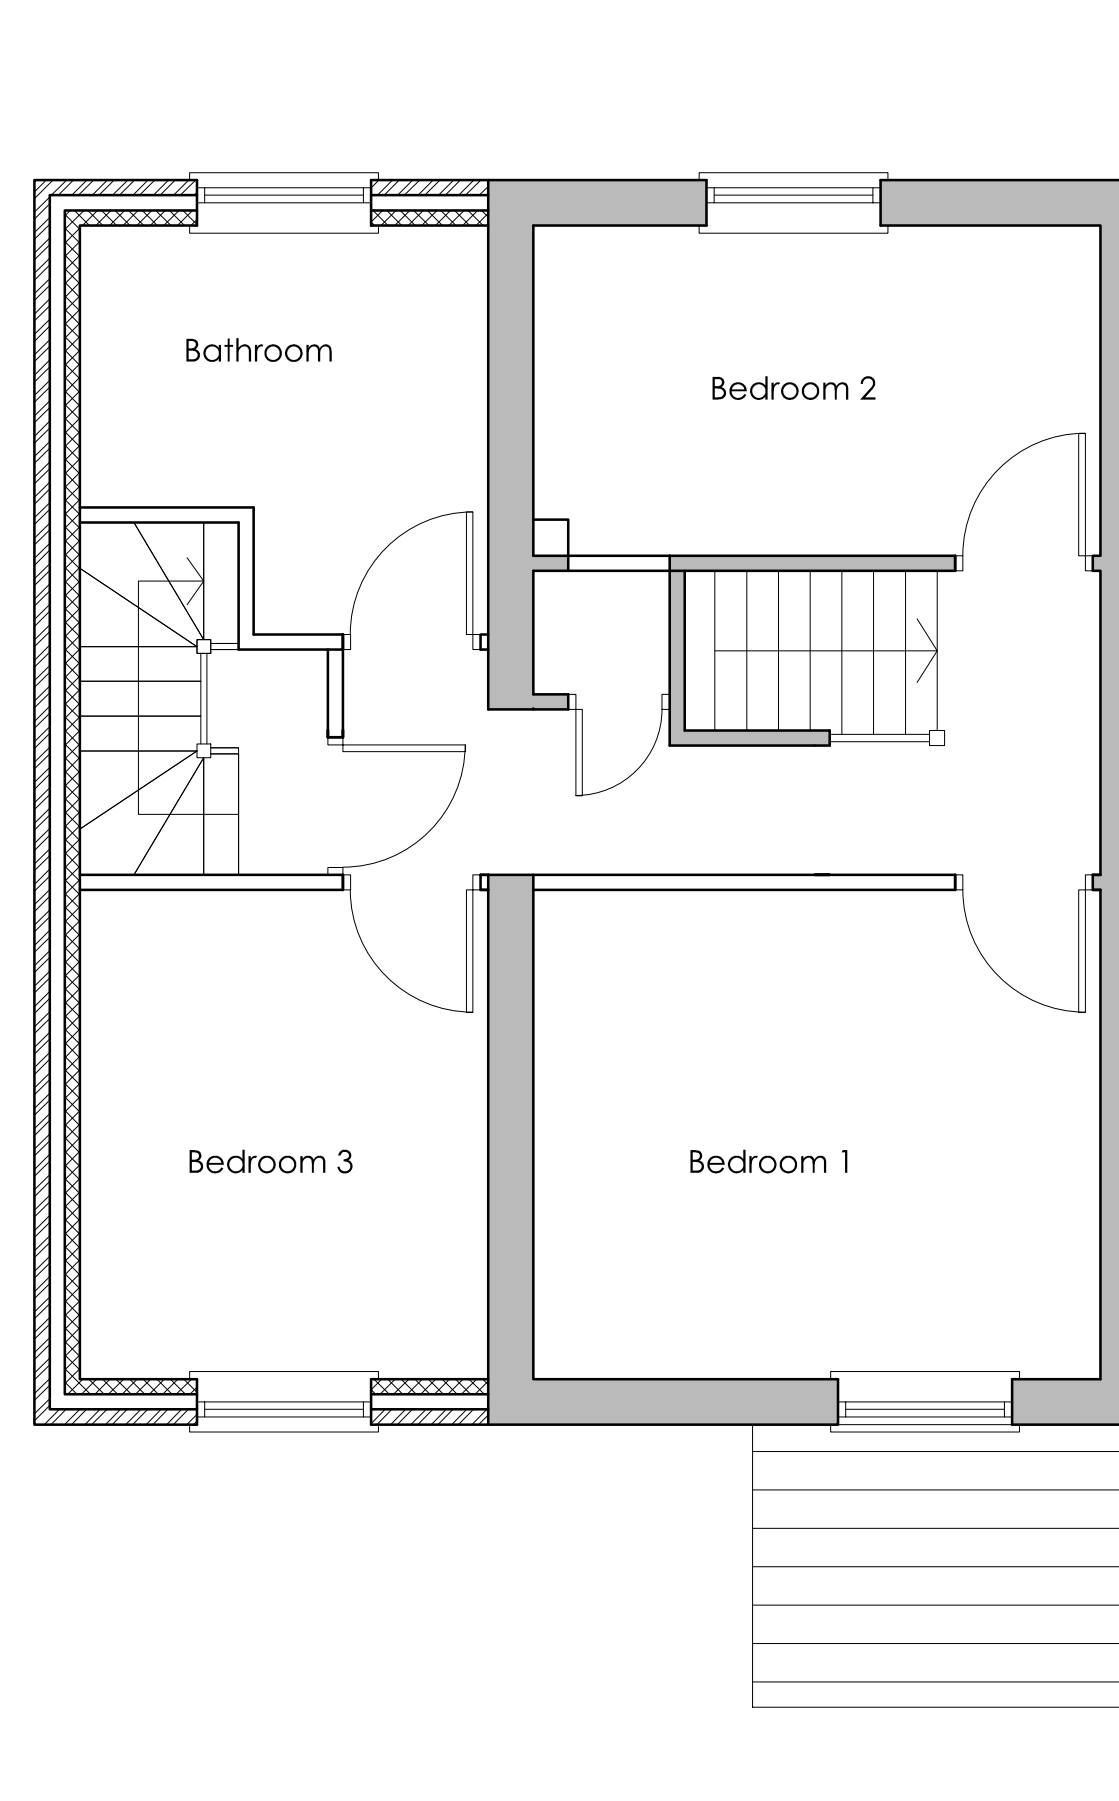

PROPOSED FIRST FLOOR
1:50

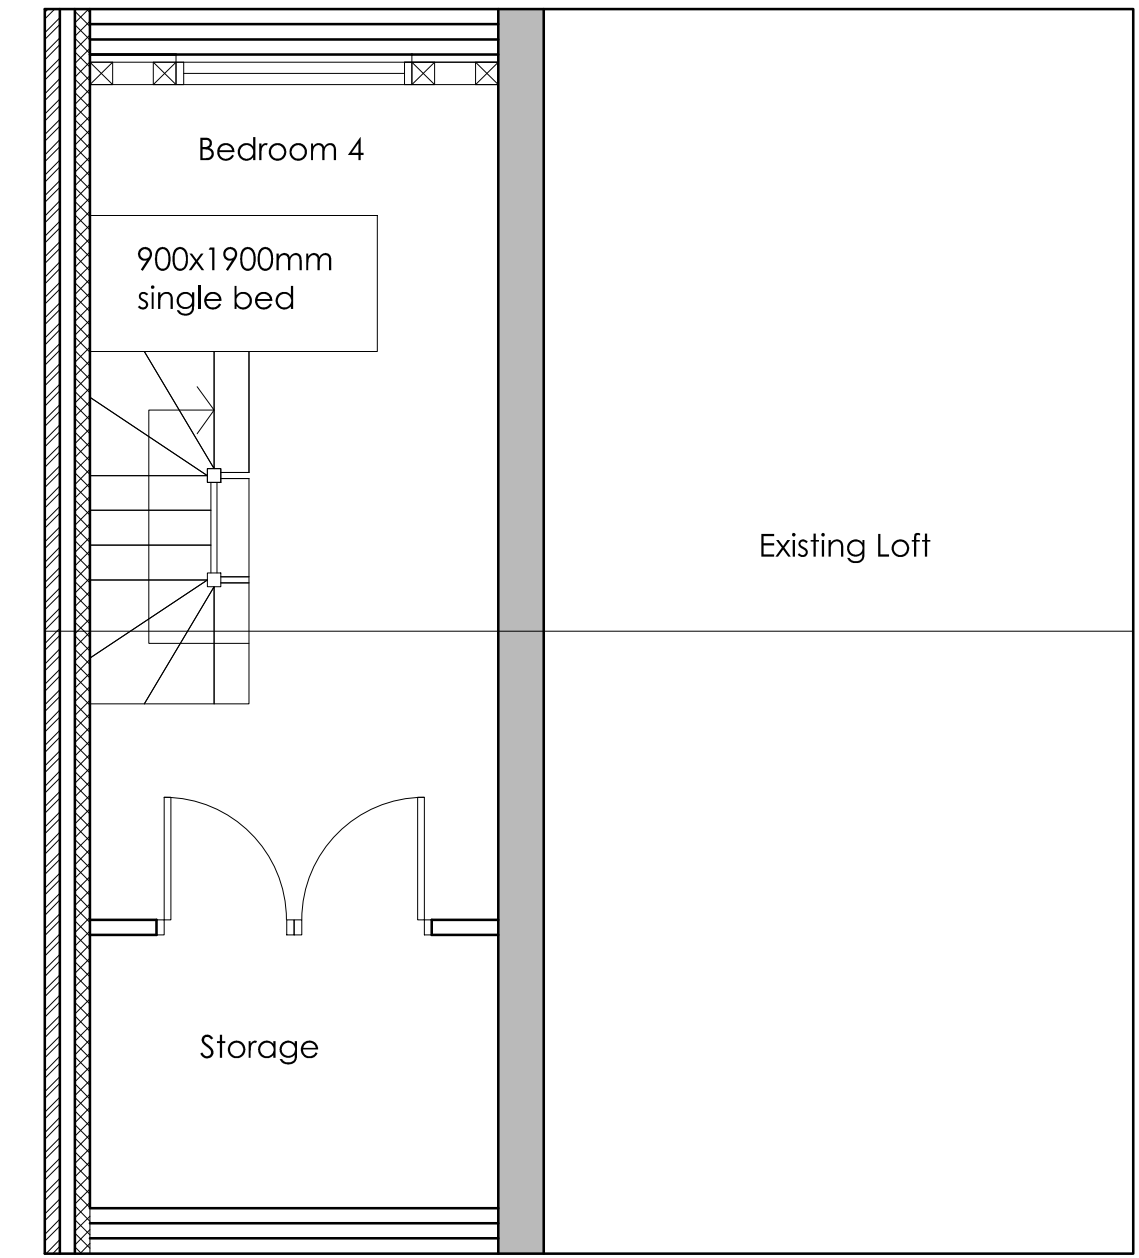

PROPOSED FIRST FLOOR
1:50

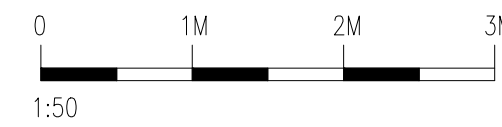

Client	Ayesha			
Job title	8 Rosebank Road Liverpool L36 3AB			
Drawing title	EXISTING AND PROPOSED PLANS AND ELEVATIONS			
Scale As Stated @A1	Drawn ST	Checked	Date Oct 2021	
Job number -----	Drawing number 01	Rev A		