



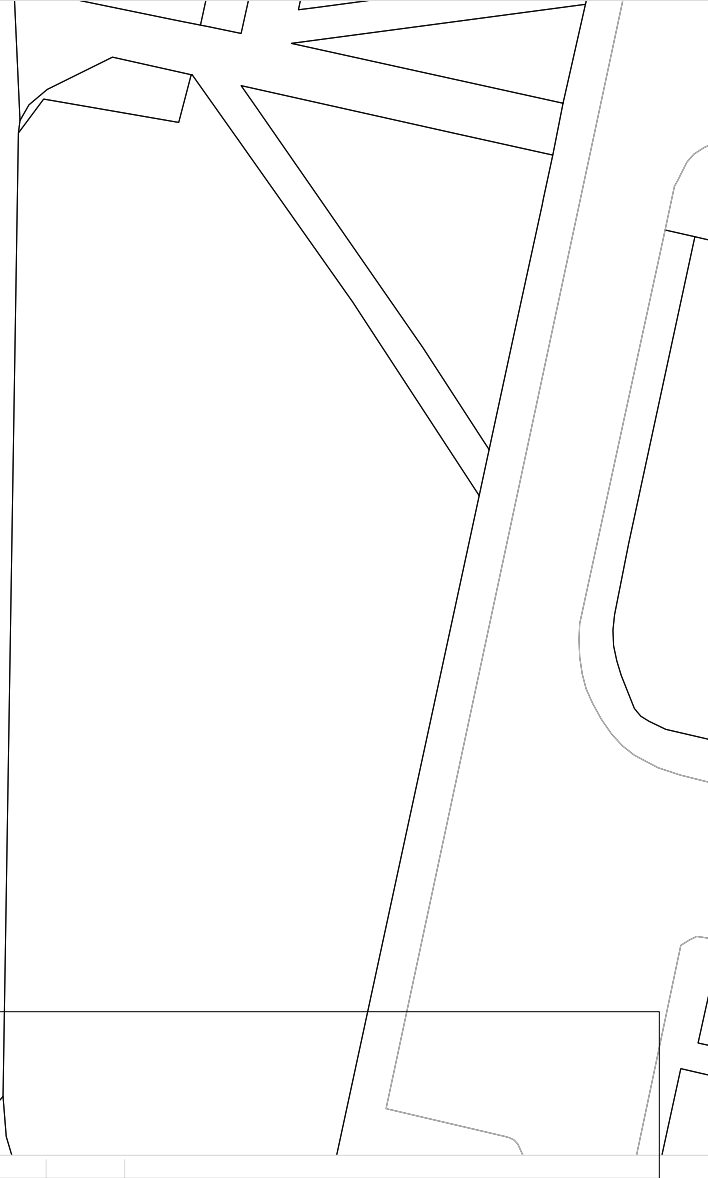

NOTE
This drawing must not be reissued, loaned or copied without the written consent of Department of Corporate Resources , KMBC. (the originator).
All errors, omissions, discrepancies should be reported to the originator immediately.
All dimensions to be checked before site fabrication by the contractor, his sub-contractor or supplier.
Any deviation from the drawing to be reported to the originator immediately.

Any mapped information depicted is based on Ordnance Survey material with the permission of Ordnance Survey on behalf of the Controller of Her Majestys Stationary Office Crown Copyright.
Unauthorized reproduction infringes Crown Copyright and may lead to prosecution or civil proceedings.
Knowsley MBC, LA 100017655
Ref: MAPREF

Drawing issue status:
☒ PRELIMINARY ☐ CLIENT APPROVAL ☐ PLANNING ☐
☐ BUILDING REGS ☐ TENDER ☐ CONSTRUCTION ☐ AS-BUILT ☐

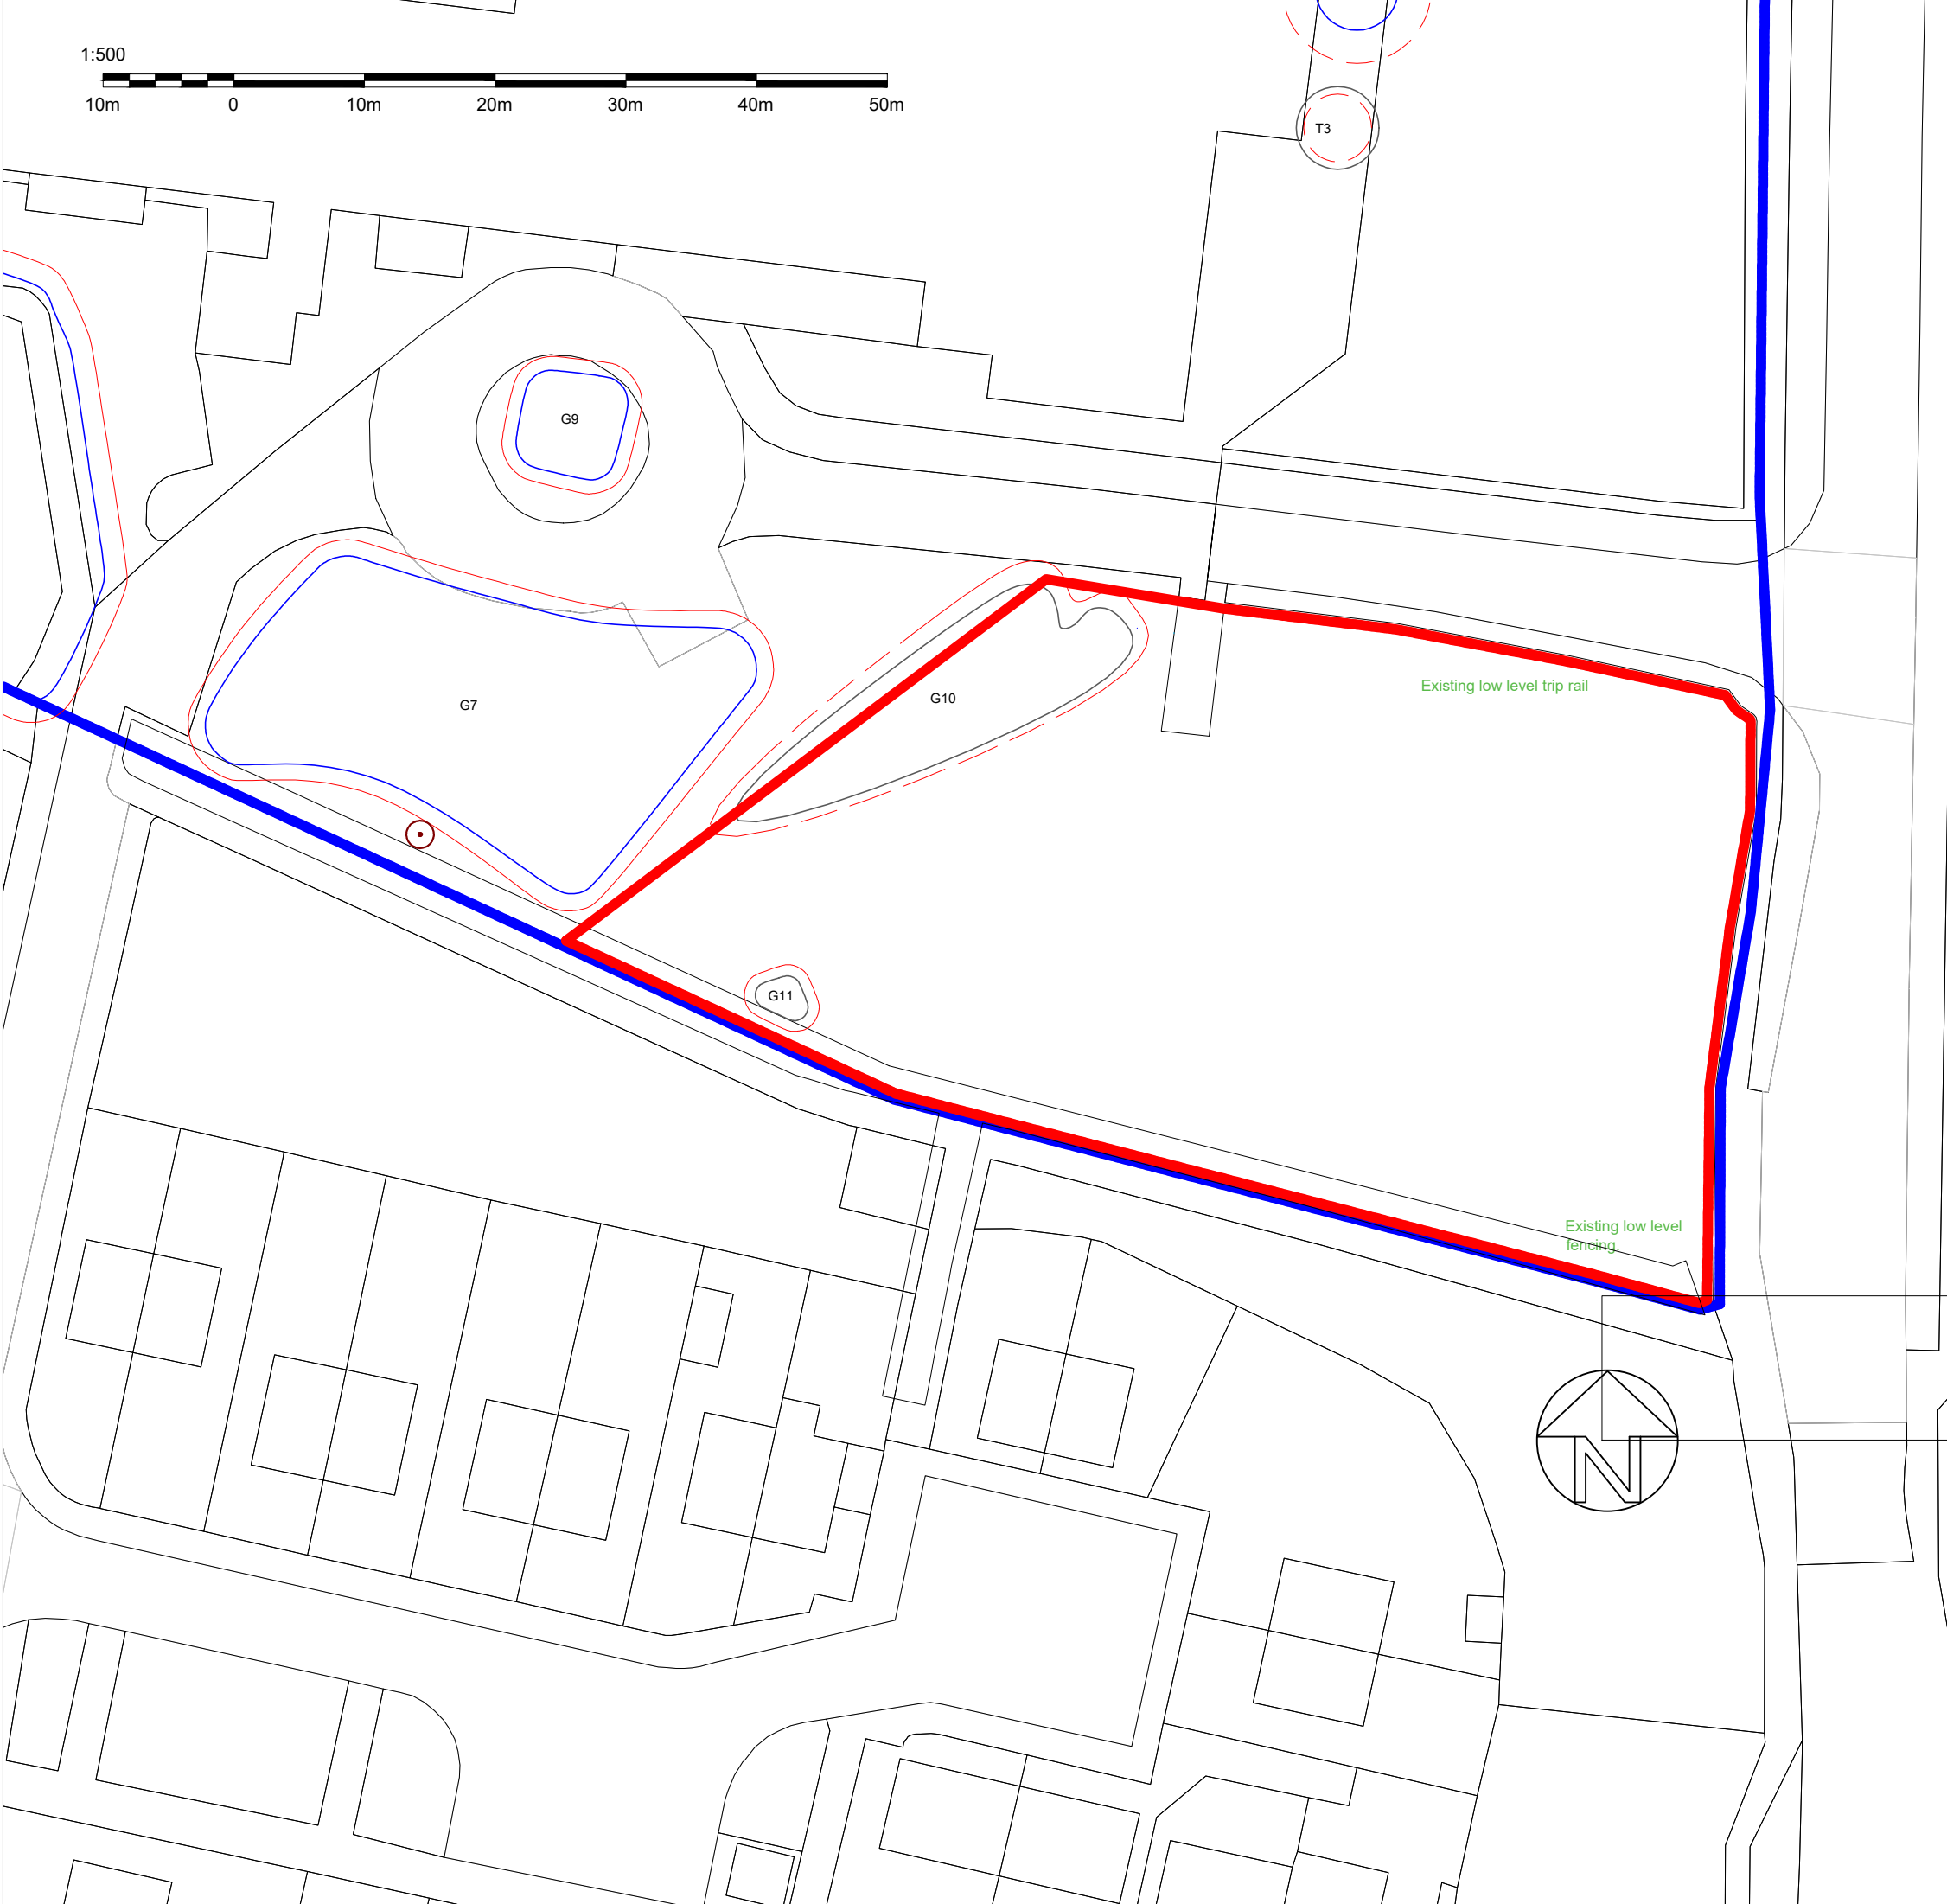

REV	DATE	DESCRIPTION	
		Asset Services Huyton Municipal Building Archway Road, Huyton Merseyside L36 9UX	
<i>Knowsley Council</i>			
PROJECT		CLIENT	
KIRKBY CENTRE, NORWICH WAY		KMBC	
SUBJECT		PAPER SIZE	DATE SCALE
EXISTING SITE PLAN		A3	22/12/2022 1:500
PROJECT NR	DRAWING NR	REV	DRAWN CHECKED
OP43_RG 002		RG -	