

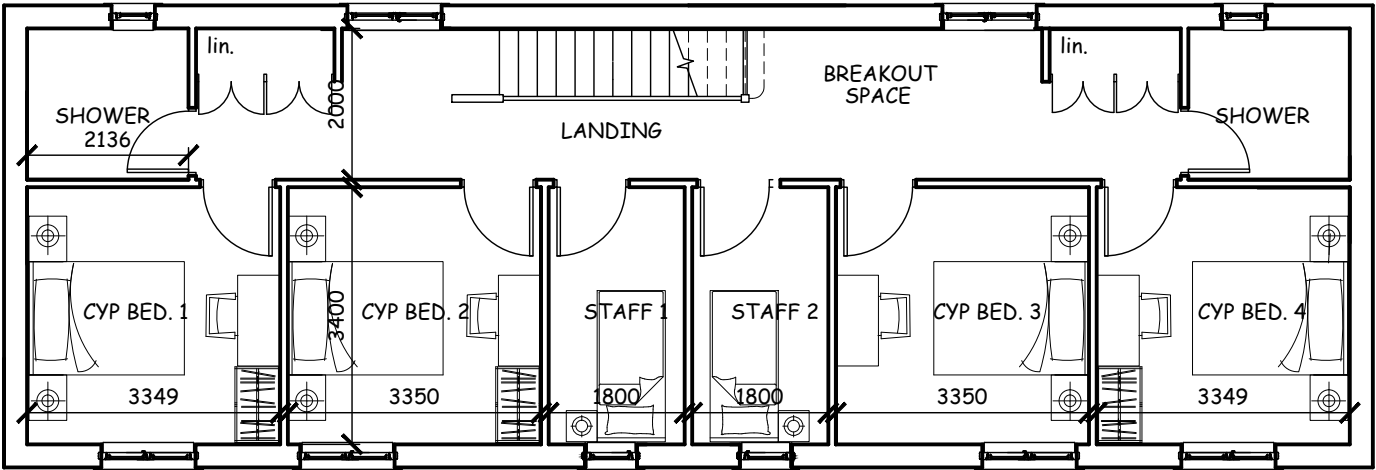


 

REVISIONS

- Rev. A 27.05.22 Drawing updated following client review
- Rev. B 26.08.22 Drawing updated following LPA meeting
- Rev. C 05.01.23 Drawing updated following LPA pre-app advice.
- Rev. D 06.07.23 Windows to Landing, Bed. 2 & Lounge/Living repositioned.
- Rev. E 27.11.23 Single storey annexe removed; double doors added to West elevation.
- Rev. F 21.03.24 Window positions amended on both floors.

FIRST FLOOR PLAN

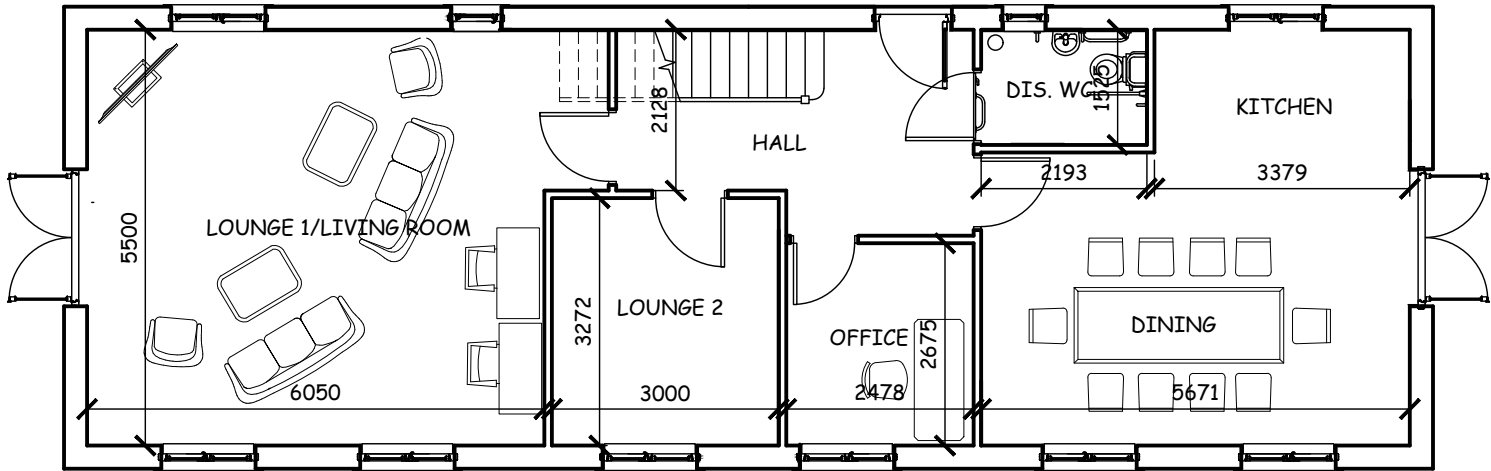

scale bars

project
PROPOSED CHILDRENS HOME
at 118 RBBLERS LANE,
KIRKBY, L32 7RB

title
PROPOSED PLANS

ALEX HALFORD
architectural technician & building design consultant

11 Ploughmans Close
Southport
PR9 8QZ (m) 07715 353219

scale: 1:100 @ A3
date: May 2022
drawing no: A1381 SK 02F

GROUND FLOOR PLAN