


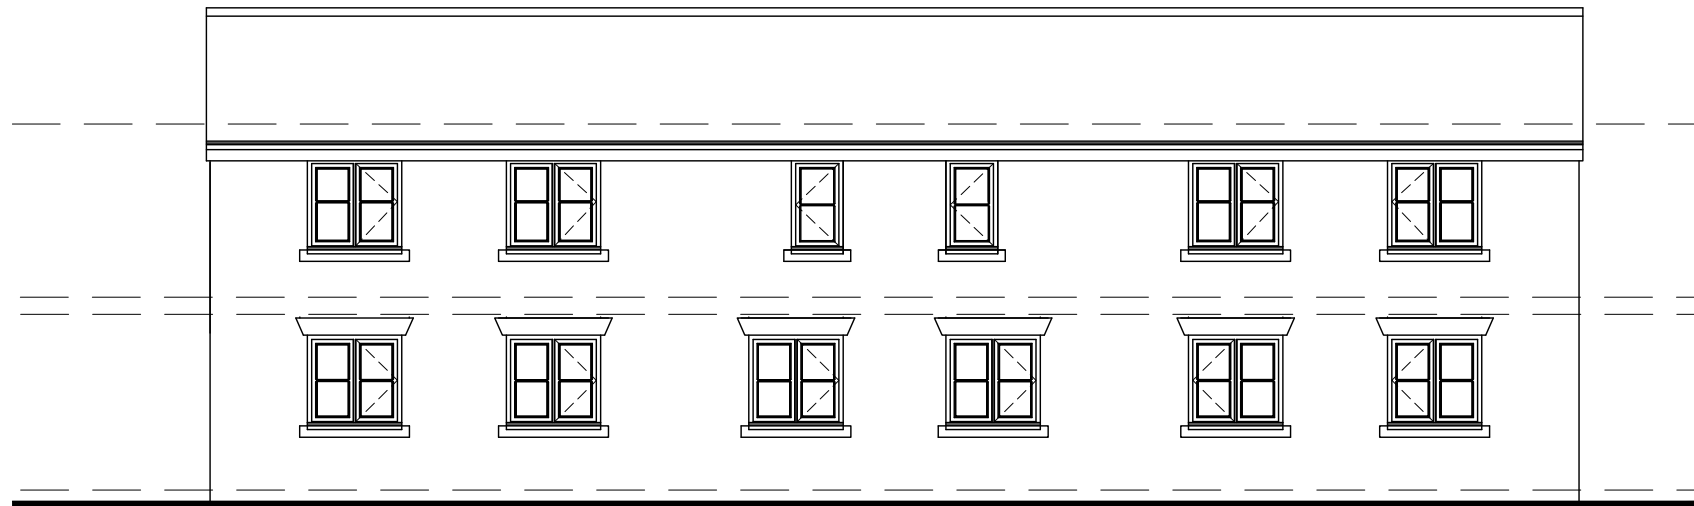

NORTH EAST ELEVATION



SOUTH WEST ELEVATION



NORTH WEST ELEVATION



SOUTH EAST ELEVATION

REVISIONS

- Rev. B 27.05.22 Drawing updated following LPA meeting
- Rev. C 05.01.23 Drawing updated following LPA pre-app advice.
- Rev. D 14.05.23 North East elevation revised to align with proposed plan.
- Rev. E 06.07.23 North East elevation revised to align with revised drawing no. A1381 SK 02D.
- Rev. F 27.11.23 Single storey annexe removed; North West elevation updated.
- Rev. G 21.03.24 Elevations revised to align with revised plans; lintels redesigned; Doors standardised; Schedule of Finishes added.

SCHEDULE of FINISHES

WALLS.
Field brick to match the nearby cottages incorporating stone cills and lintels.

ROOF.
Natural roofing slates, size to be compatible to proposed roof pitch.

WINDOWS.
Side hung casement windows with painted finish.


DOORS.
Painted timber boarded/glazed doors.

BOUNDARY TREATMENTS.
Existing hedging retained, 1800 PPC chain link fencing inside line of hedging.

VEHICLE ACCESS & HARDSTANDING.
Timber side hung gates and open textured tarmac hardstanding.

LIGHTING.
PIR security and safety lighting.

OTHERS.
Gutters & Downpipes - Heritage style cast iron gutters and downpipes.

 

scale bars

project
PROPOSED CHILDRENS HOME
at 118 RBBLERS LANE,
KIRKBY, L32 7RB

title
PROPOSED ELEVATIONS

ALEX HALFORD
architectural technician & building design consultant

11 Ploughmans Close
Southport
PR9 8QZ (m) 07715 353219

scale: 1:100 @ A3
date: May 2022
drawing no: A1381 SK 036