


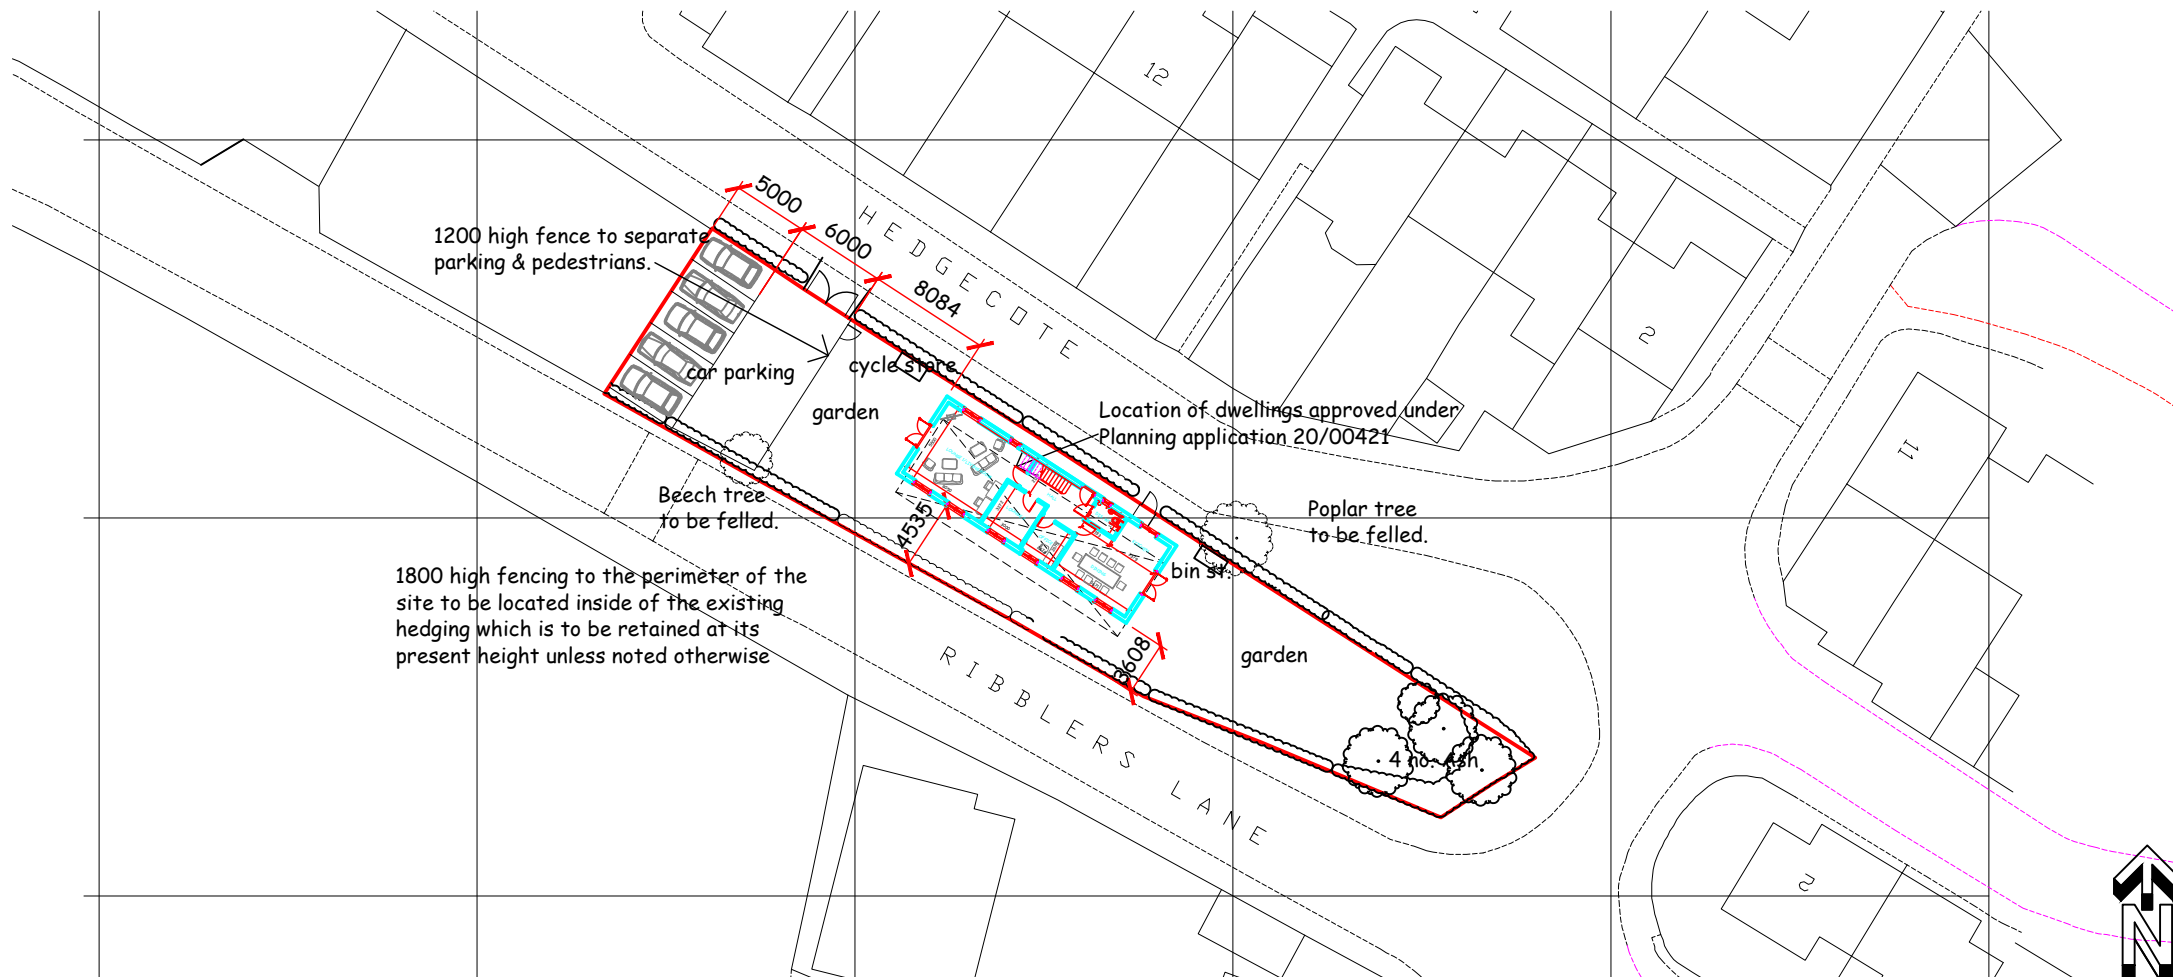

2000 high perimeter chain link fencing to be PPC coated (RAL 9005 - Green) with 60x60 posts at 2000 ctrs.

FENCING DETAILS


REVISIONS

- | | |
|--------------------|--|
| Rev. A
06.07.23 | Location of dwellings approved under planning application 20/00421 indicated; fence to separate parking/pedestrians added; bin store repositioned. |
| Rev. B
27.11.23 | Single storey annexe removed; Building relocated more centrally on the site. |
| Rev. C
21.03.24 | Chain link fencing to be adopted. |

PROPOSED SITE PLAN



EXISTING SITE PLAN

 

scale bars

project	PROPOSED CHILDRENS HOME at 118 RBBLERS LANE, KIRKBY, L32 7RB		
title	EXISTING and PROPOSED SITE PLANS		
	ALEX HALFORD architectural technician & building design consultant		
	11 Ploughmans Close Southport PR9 8QZ	(m) 07715 353219	
scale:	1:500 @ A3		
date:	Jun. 2022		
drawing no:	A1381 SK 04C		