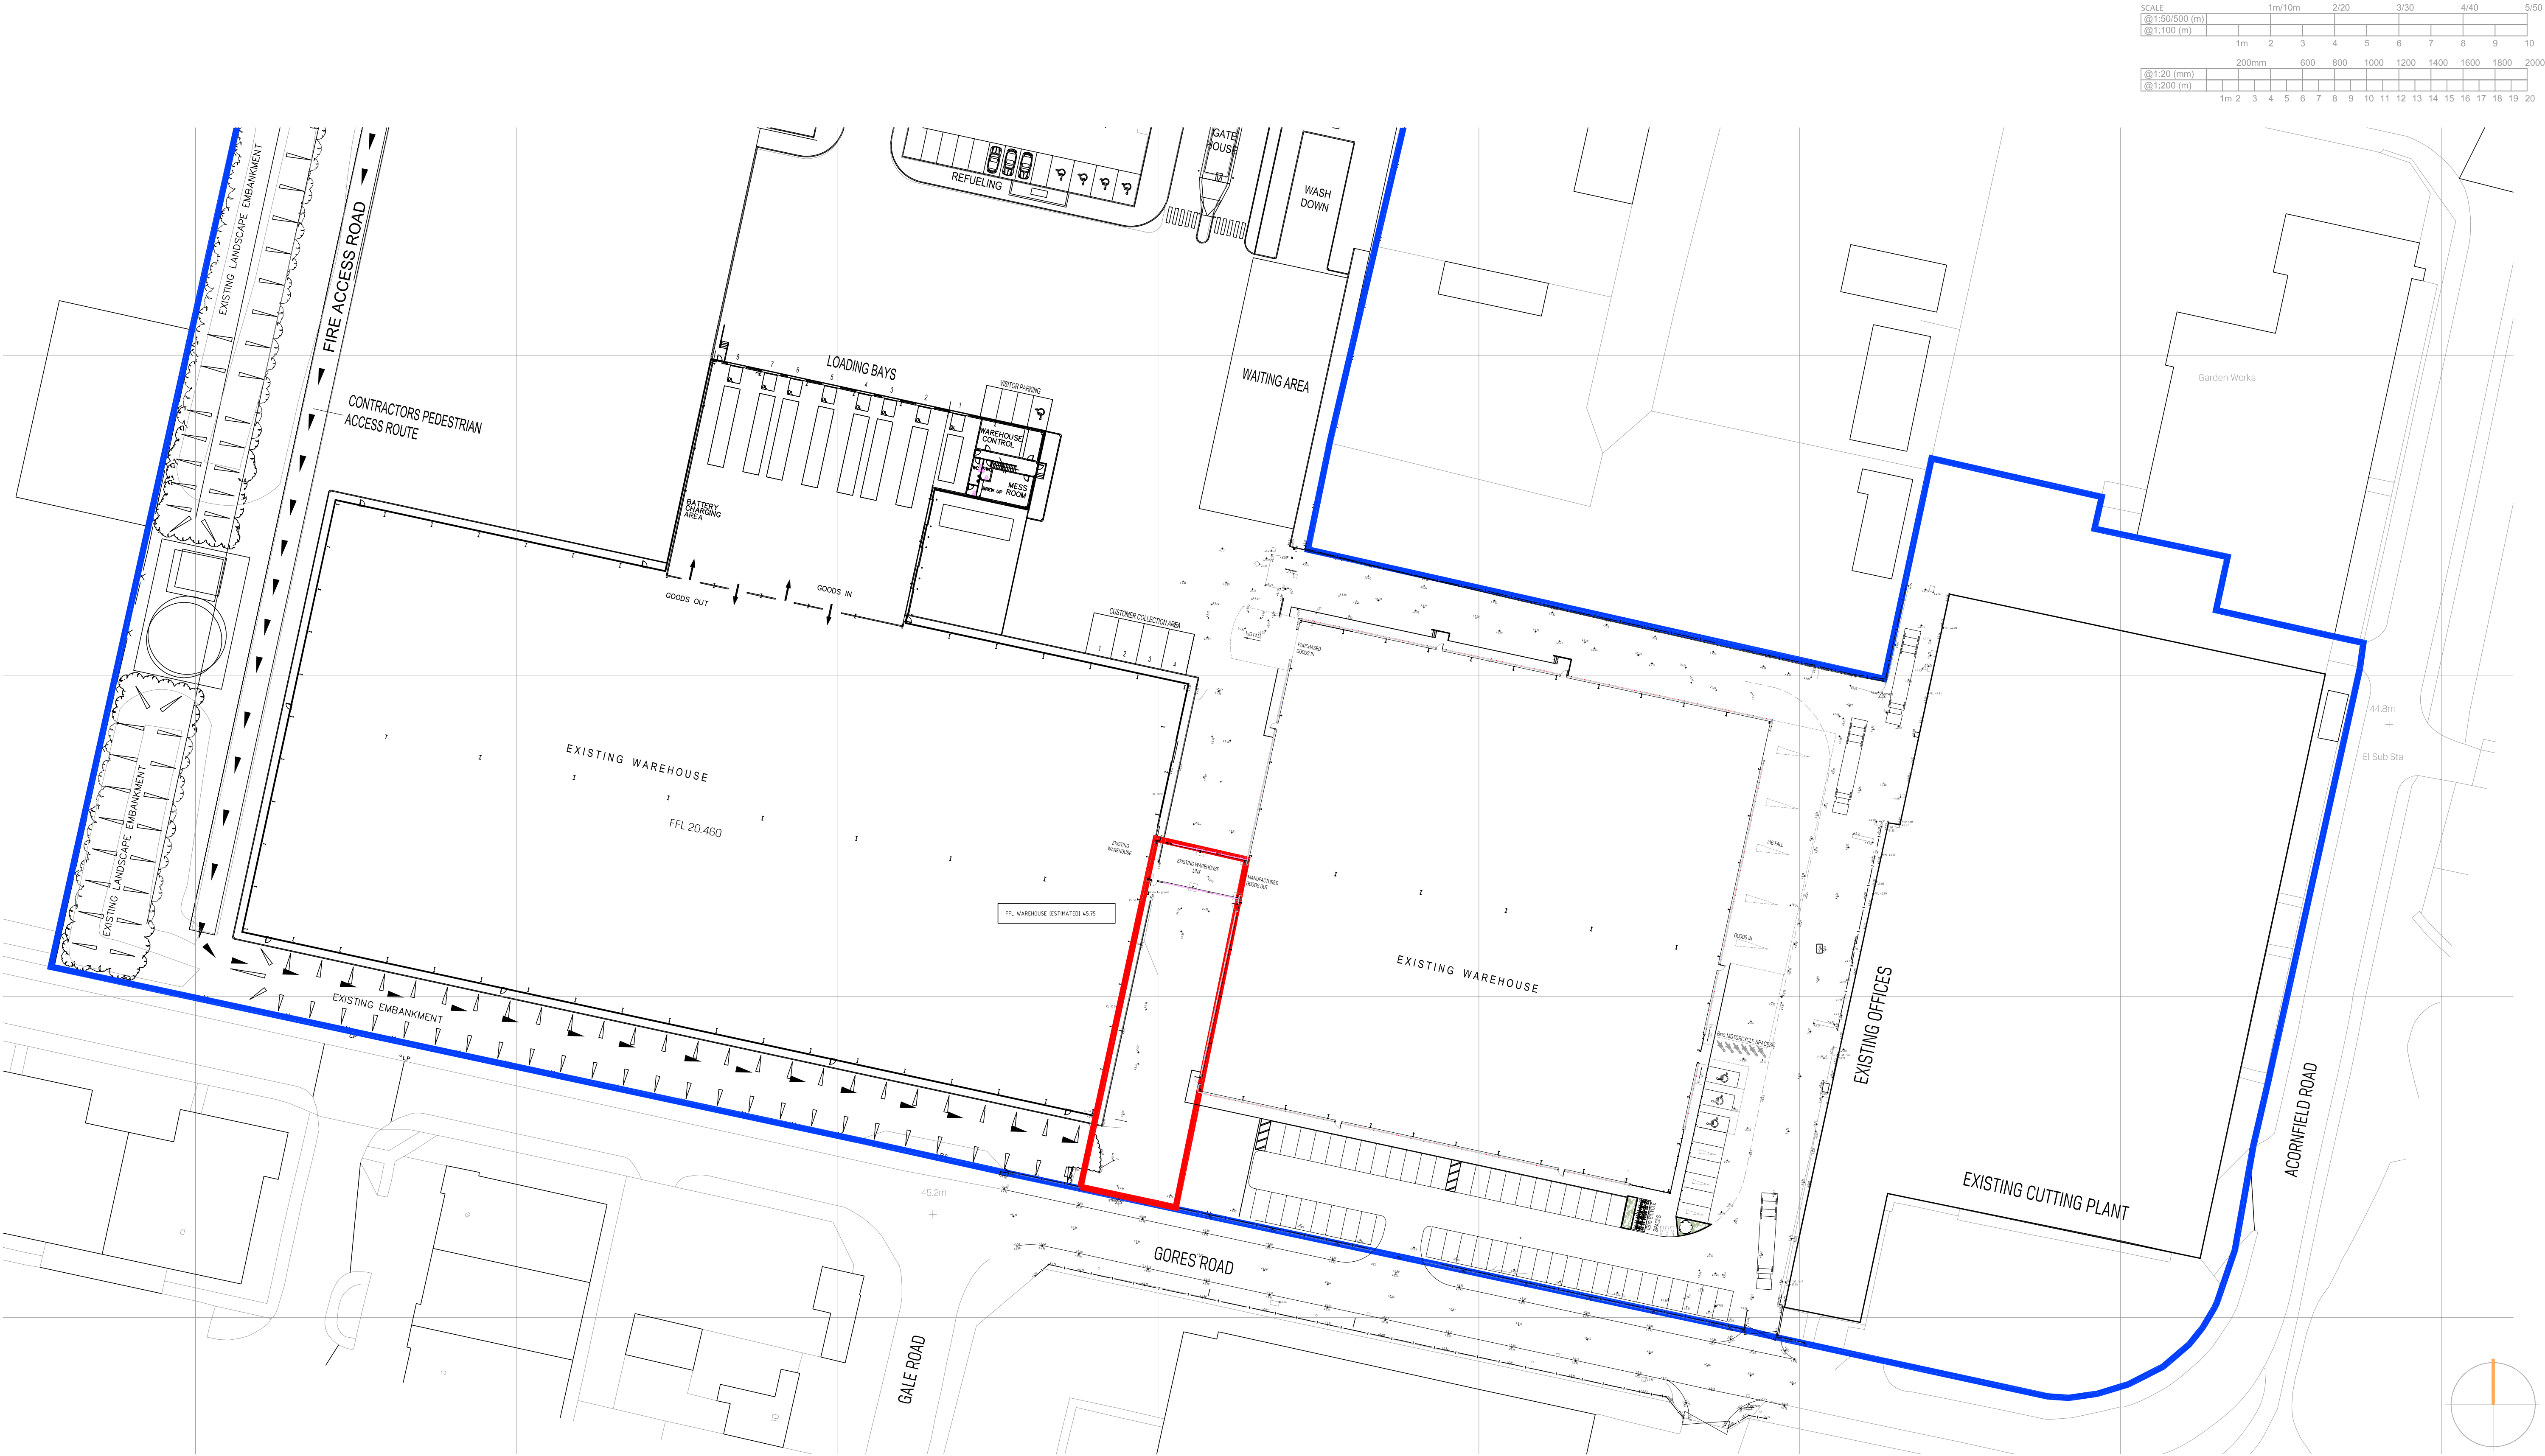


EXISTING SITE PLAN | SCALE 1:500

STATUS	PLANNING				
	A ISSUED FOR PLANNING				DM EL 12/03/24
	REVISION				DRAWN CHECKED DATE
	© Copyright: SHACKARCHITECTURE all rights reserved. Do not scale this drawing. ALL dimensions are in millimetres unless stated otherwise. ALL dimensions must be checked on site prior to construction and any discrepancies reported to the architect.				

SHACKARCHITECTURE

A Unit 5, The Curve, 139 Telegraph Road, Heswall, Wirral, CH60 7SE
T: +44(0)151 342 6516 E: info@shackarchitecture.com W: www.shackarchitecture.com

Client: DAMS INTERNATIONAL LTD

Project: INFILL SHOWROOM PROPOSALS

Title: EXISTING SITE PLAN

Scale: VARIES@A1 Project: No. SHACK 633 Dwg. No. 8101 Rev A