



EXISTING FRONT ELEVATION | SCALE 1:200

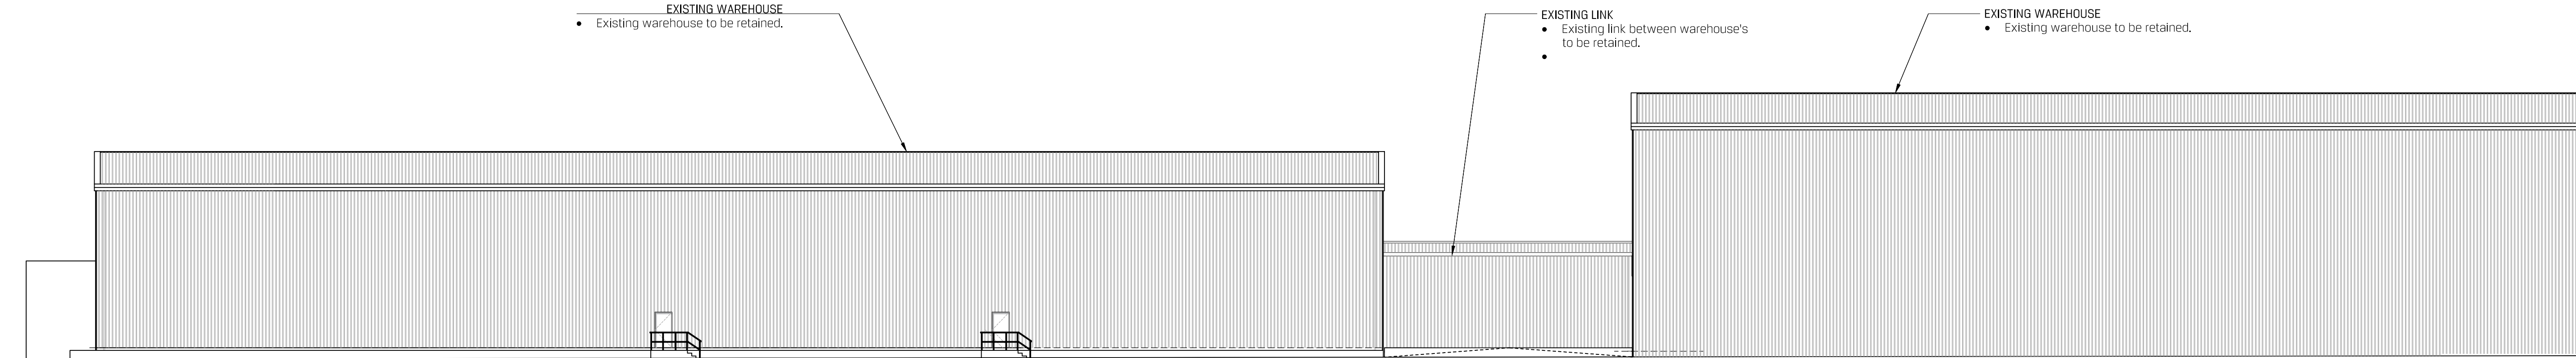

EXISTING REAR ELEVATION | SCALE 1:200

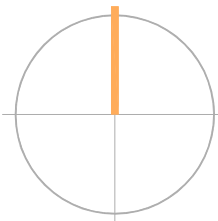

STATUS

PLANNING

A ISSUED FOR PLANNING				DM	EL	12/03/24
REVISION				DRAWN	CHECKED	DATE
© Copyright SHACKARCHITECTURE  all rights reserved. Do Not scale this drawing. All dimensions are in millimetres unless stated otherwise. All dimensions must be checked on site prior to construction and any discrepancies reported to the architect.						

SHACKARCHITECTURE

A Unit 5, The Curve, 139 Telegraph Road, Heswall, Wirral, CH60 7SE
T +44(0)151 342 6516 E info@shackarchitecture.com W www.shackarchitecture.com

Client DAMS INTERNATIONAL LTD

Project INFILL SHOWROOM PROPOSALS

Title EXISTING ELEVATIONS

Scale VARIES@A1 Project No. SHACK 633 Dwg. No. B102 Rev A