
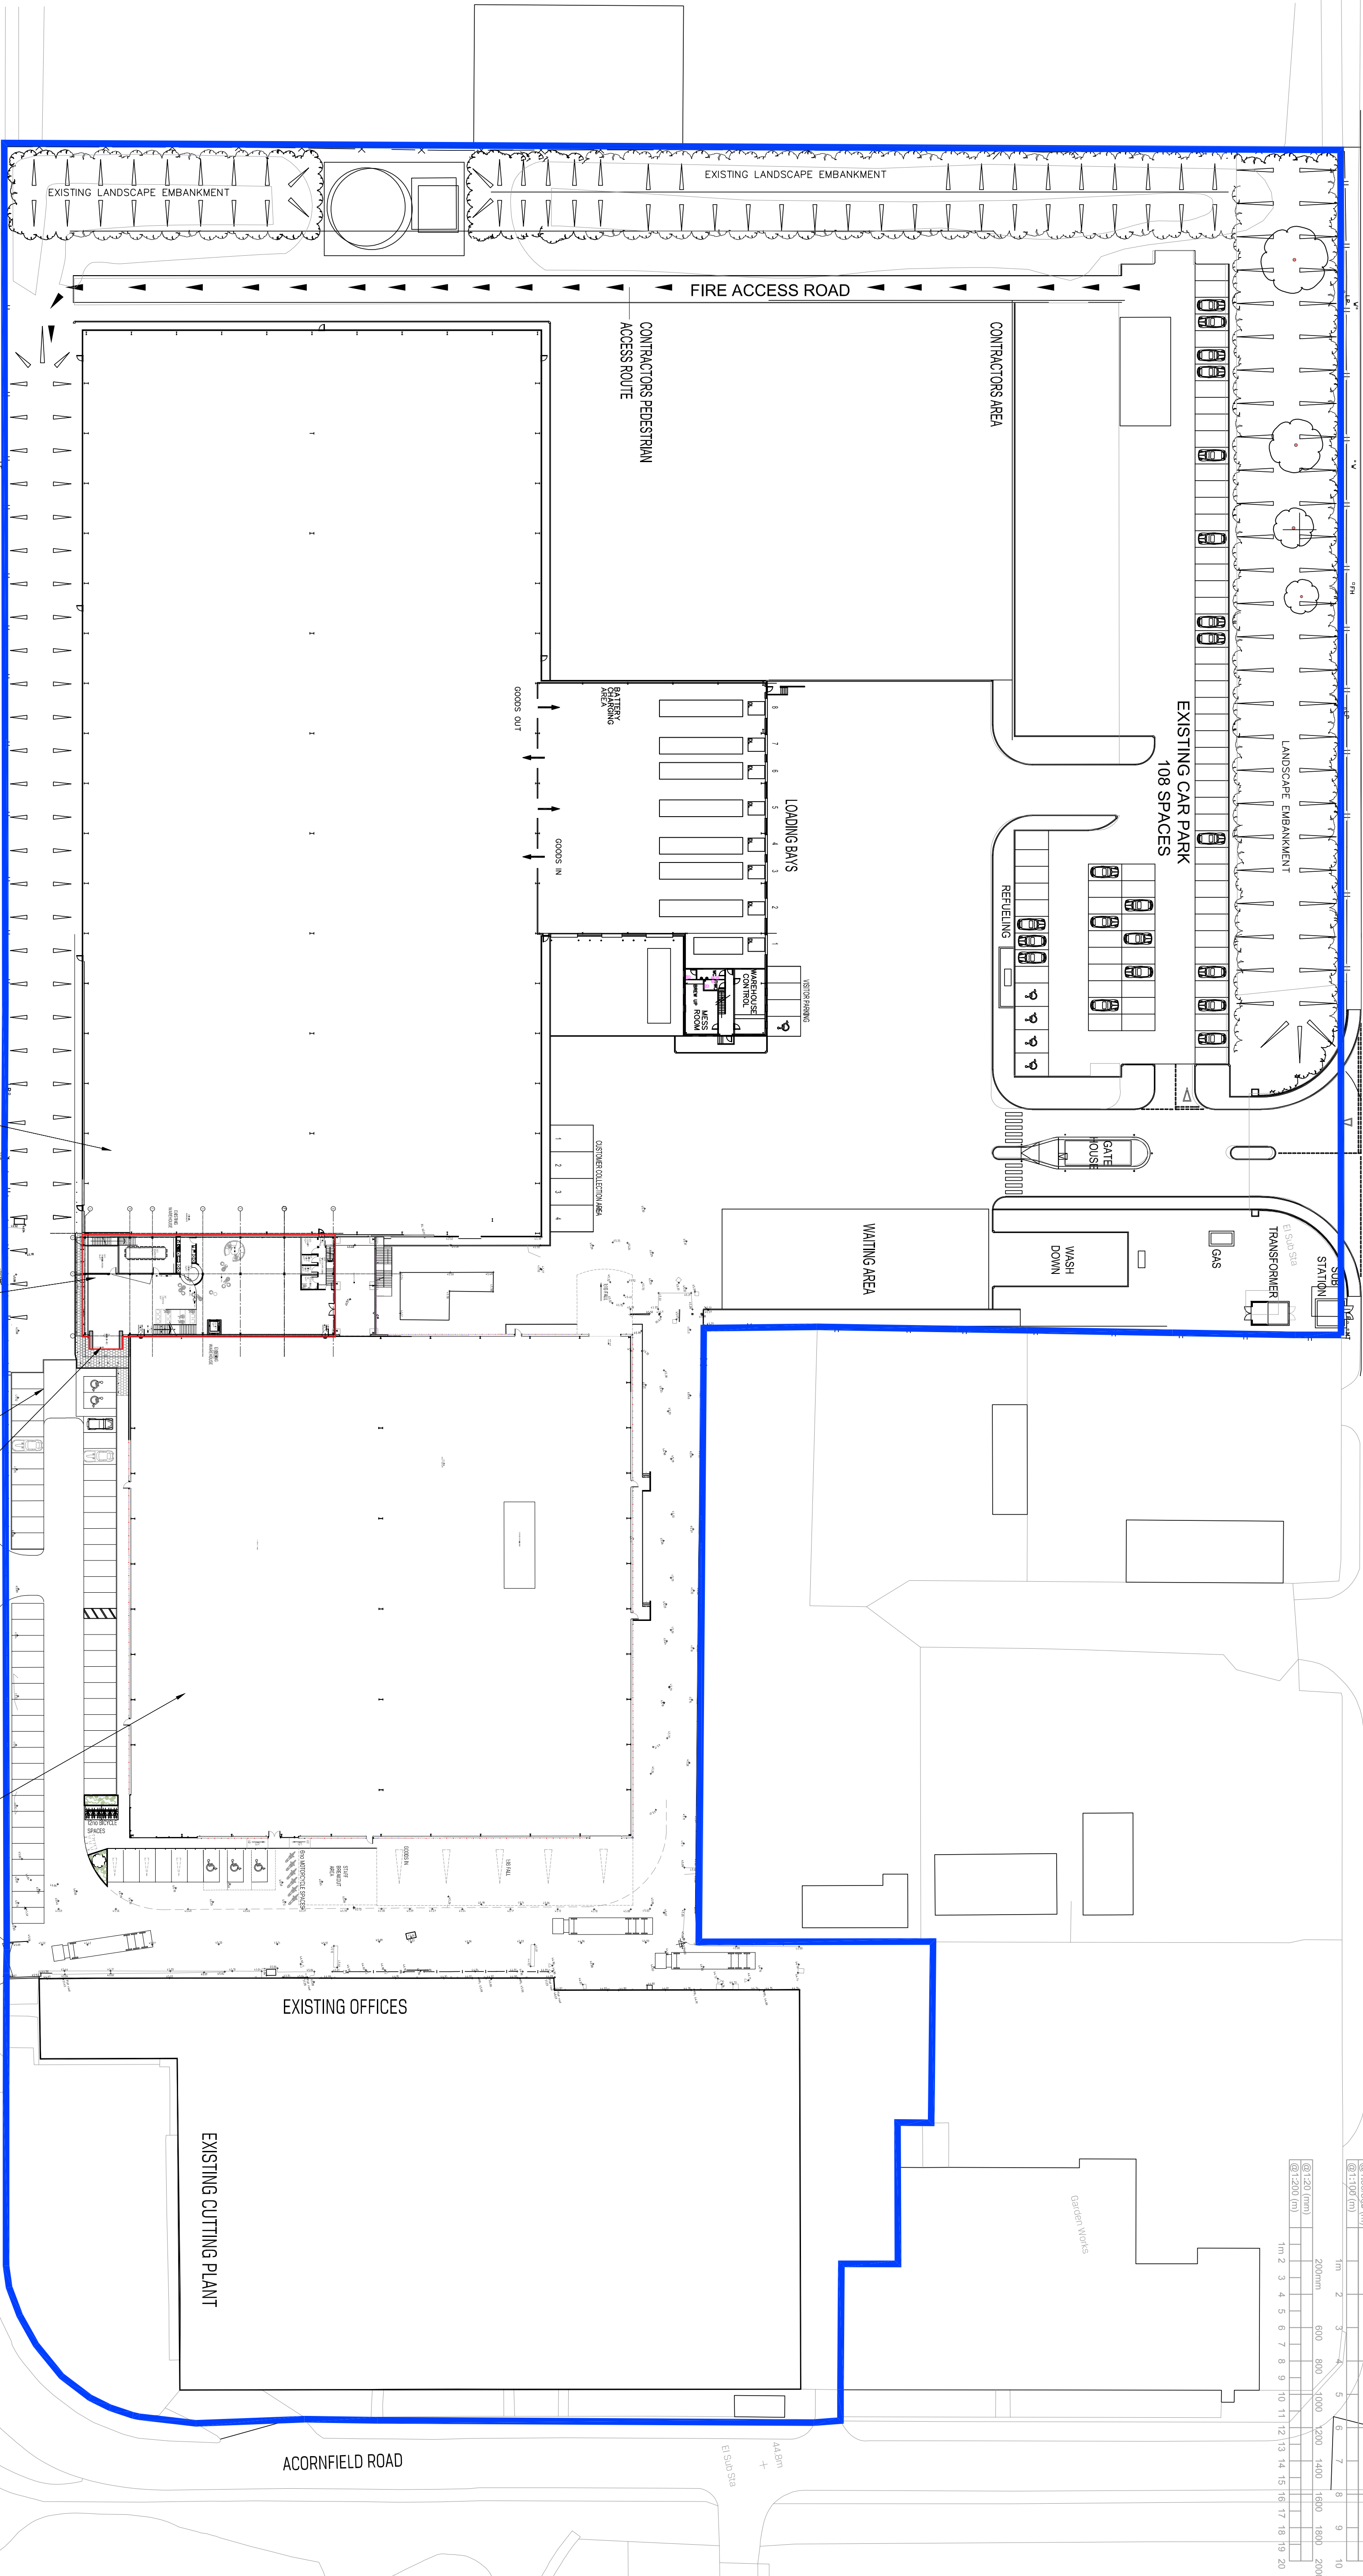


CHARLEYWOOD ROAD

CHARLEY WOOD ROAD

ACORNFIELD ROAD

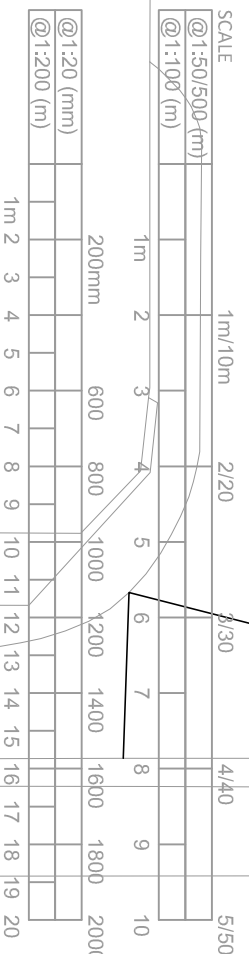

PROPOSED SITE PLAN | SCALE 1:500

STATUS			
PLANNING			
A ISSUED FOR PLANNING			
SUBMIT			
NO.	DATE	BY	DATE
1	2023/24	SHACK	DATE

© Copyright SHACKARCHITECTURE. All rights reserved. Do not reuse the drawing. All drawings are in millimeters unless stated otherwise. All dimensions must be checked on site prior to construction and any discrepancies reported to the architect.

- EXISTING WAREHOUSE
- Existing warehouse to be retained.

- WAREHOUSE EXTENSION:
- New Infill warehouse extension between existing warehouse units.
- Finished in feature dark grey curtain wall glazing and red tresspa cladding.

- SHOWROOM ENTRANCE:
- Feature show room entrance pod finished in red tresspa cladding.

- CARP PARK:
- Roadway extended to match existing S10 standard and 200 accessible car parking spaces created.

- EXISTING WAREHOUSE
- Existing warehouse to be retained.