


STATUS

PLANNING


A	ISSUED FOR PLANNING	DM	GL	12/03/24
	REVISION	DRAWN	CHECKED	DATE

© Copyright SHACKARCHITECTURE all rights reserved. Do not scale this drawing. ALL dimensions are in millimetres unless stated otherwise. ALL dimensions must be checked on site prior to construction and any discrepancies reported to the architect.

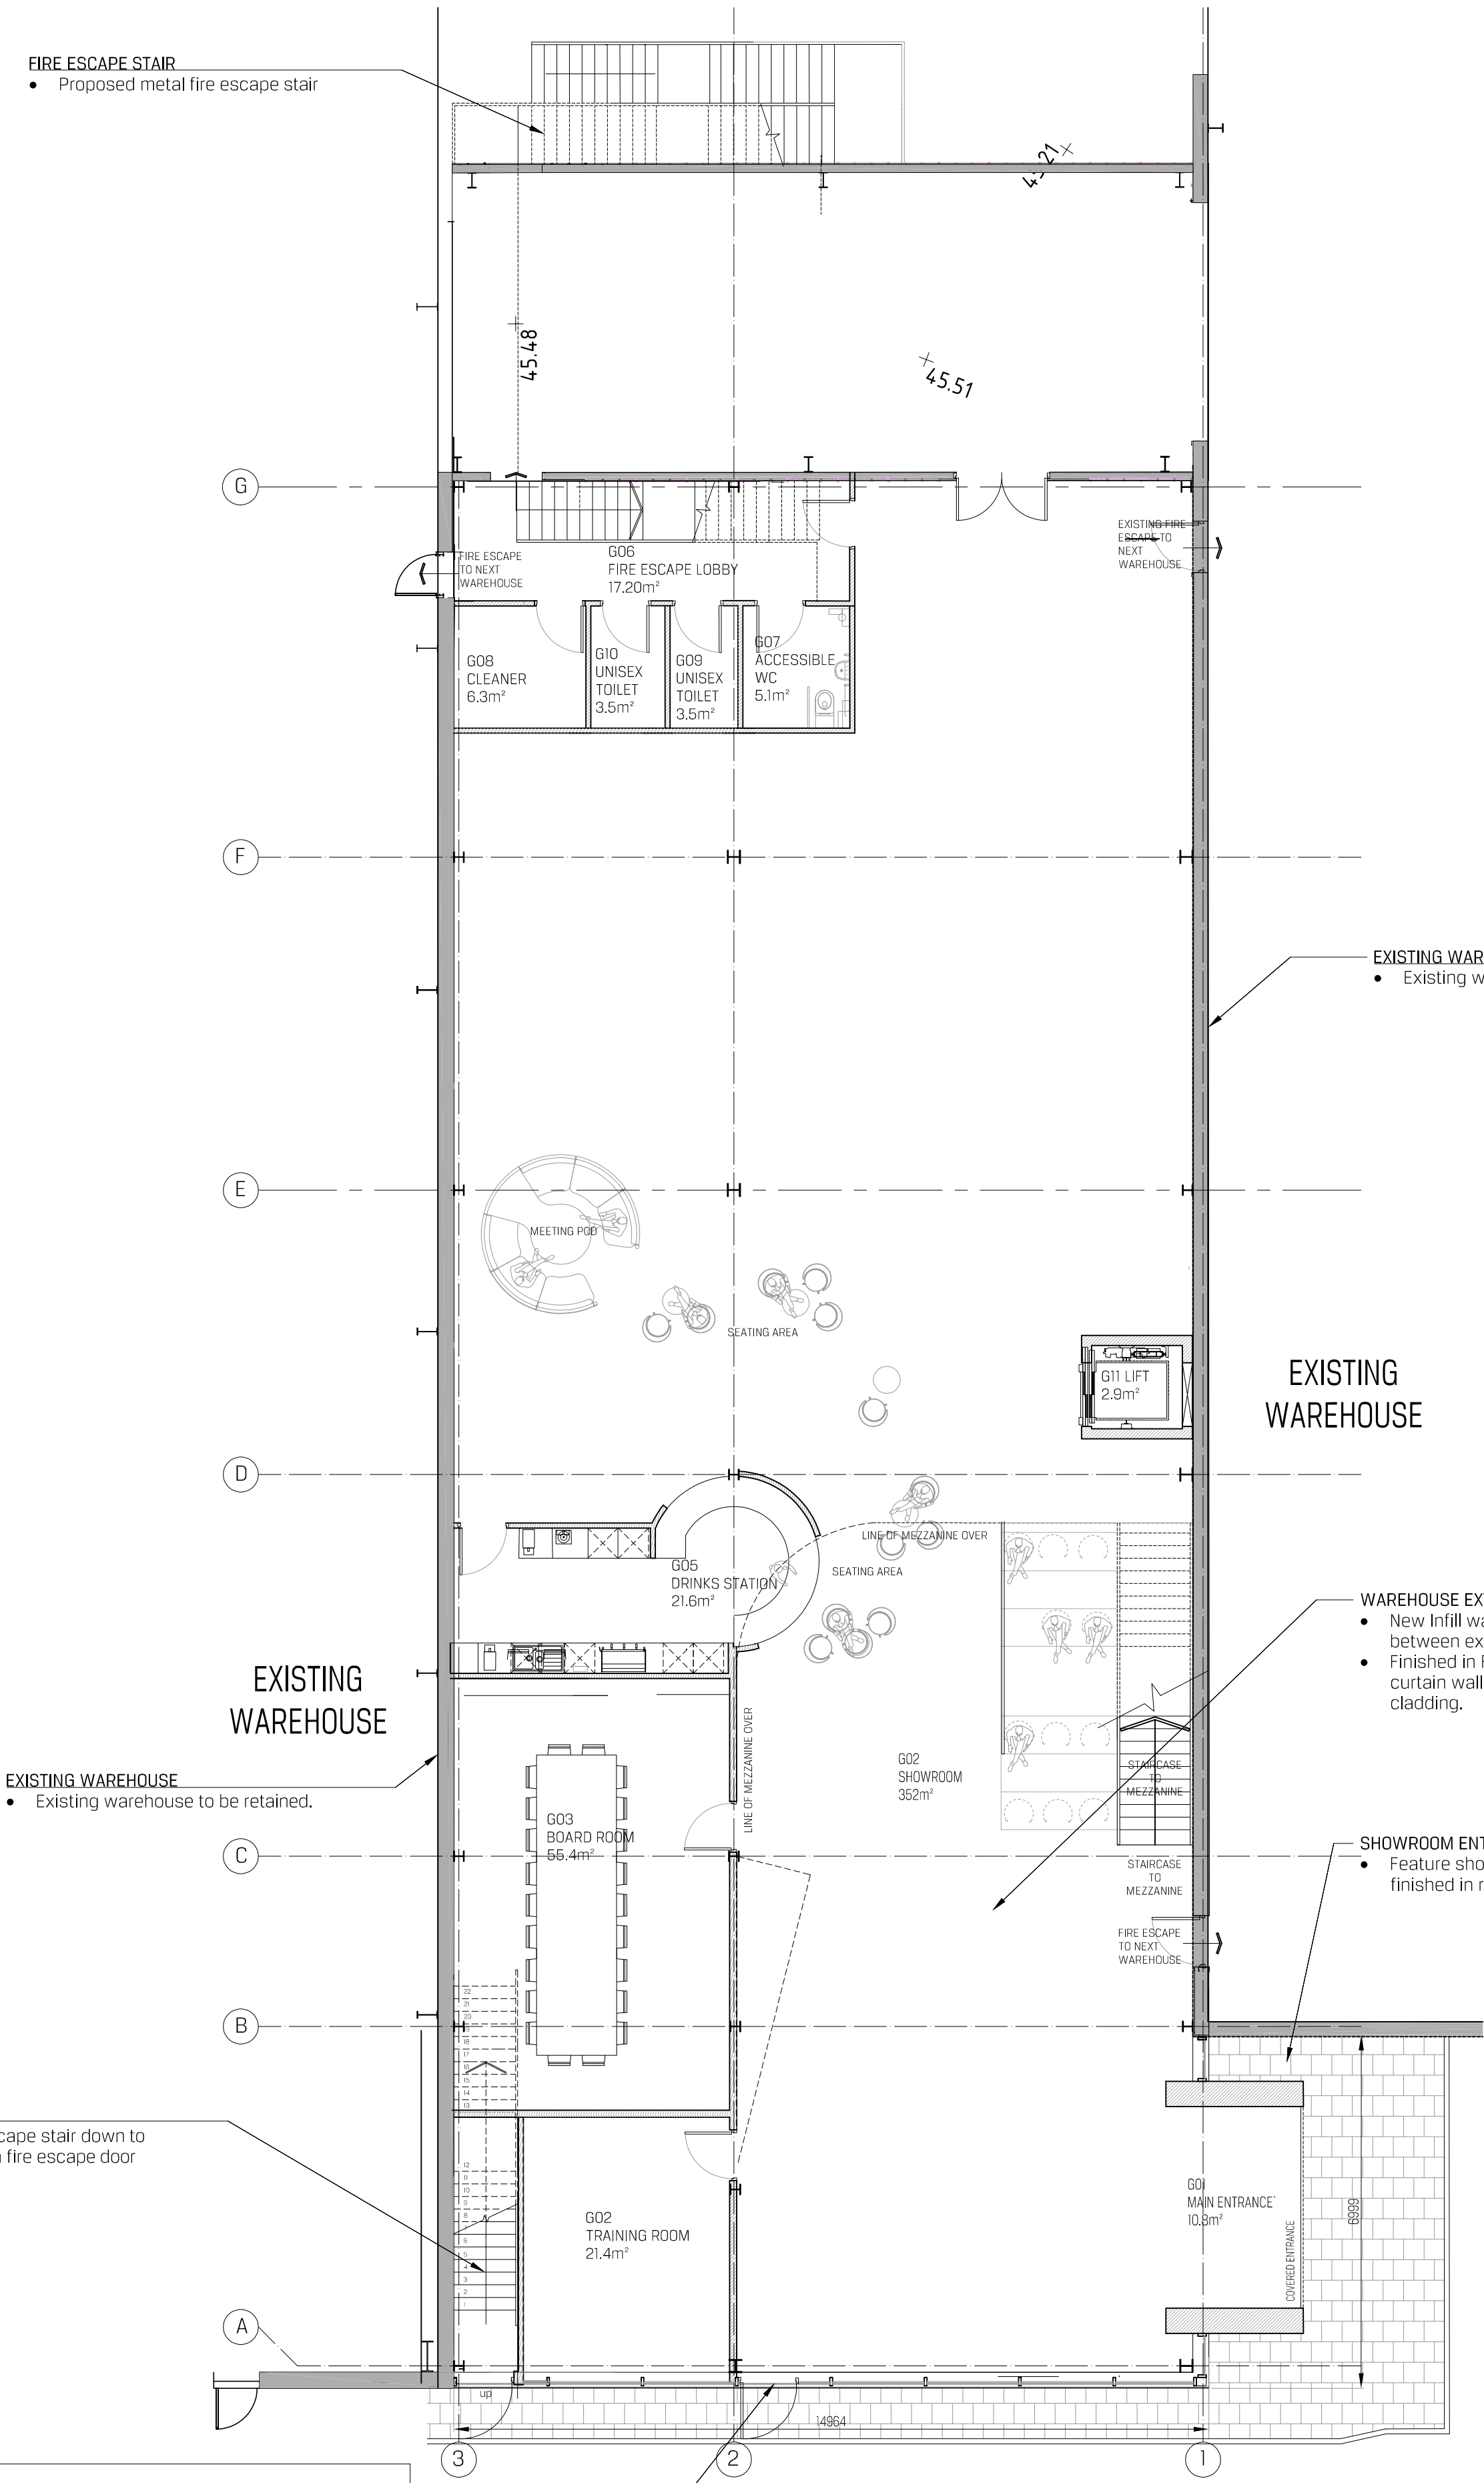


PROPOSED GROUND FLOOR PLAN | SCALE 1:100

- FIRE ESCAPE STAIR DOOR
- Proposed glazed fire escape stair door in curtain walling.

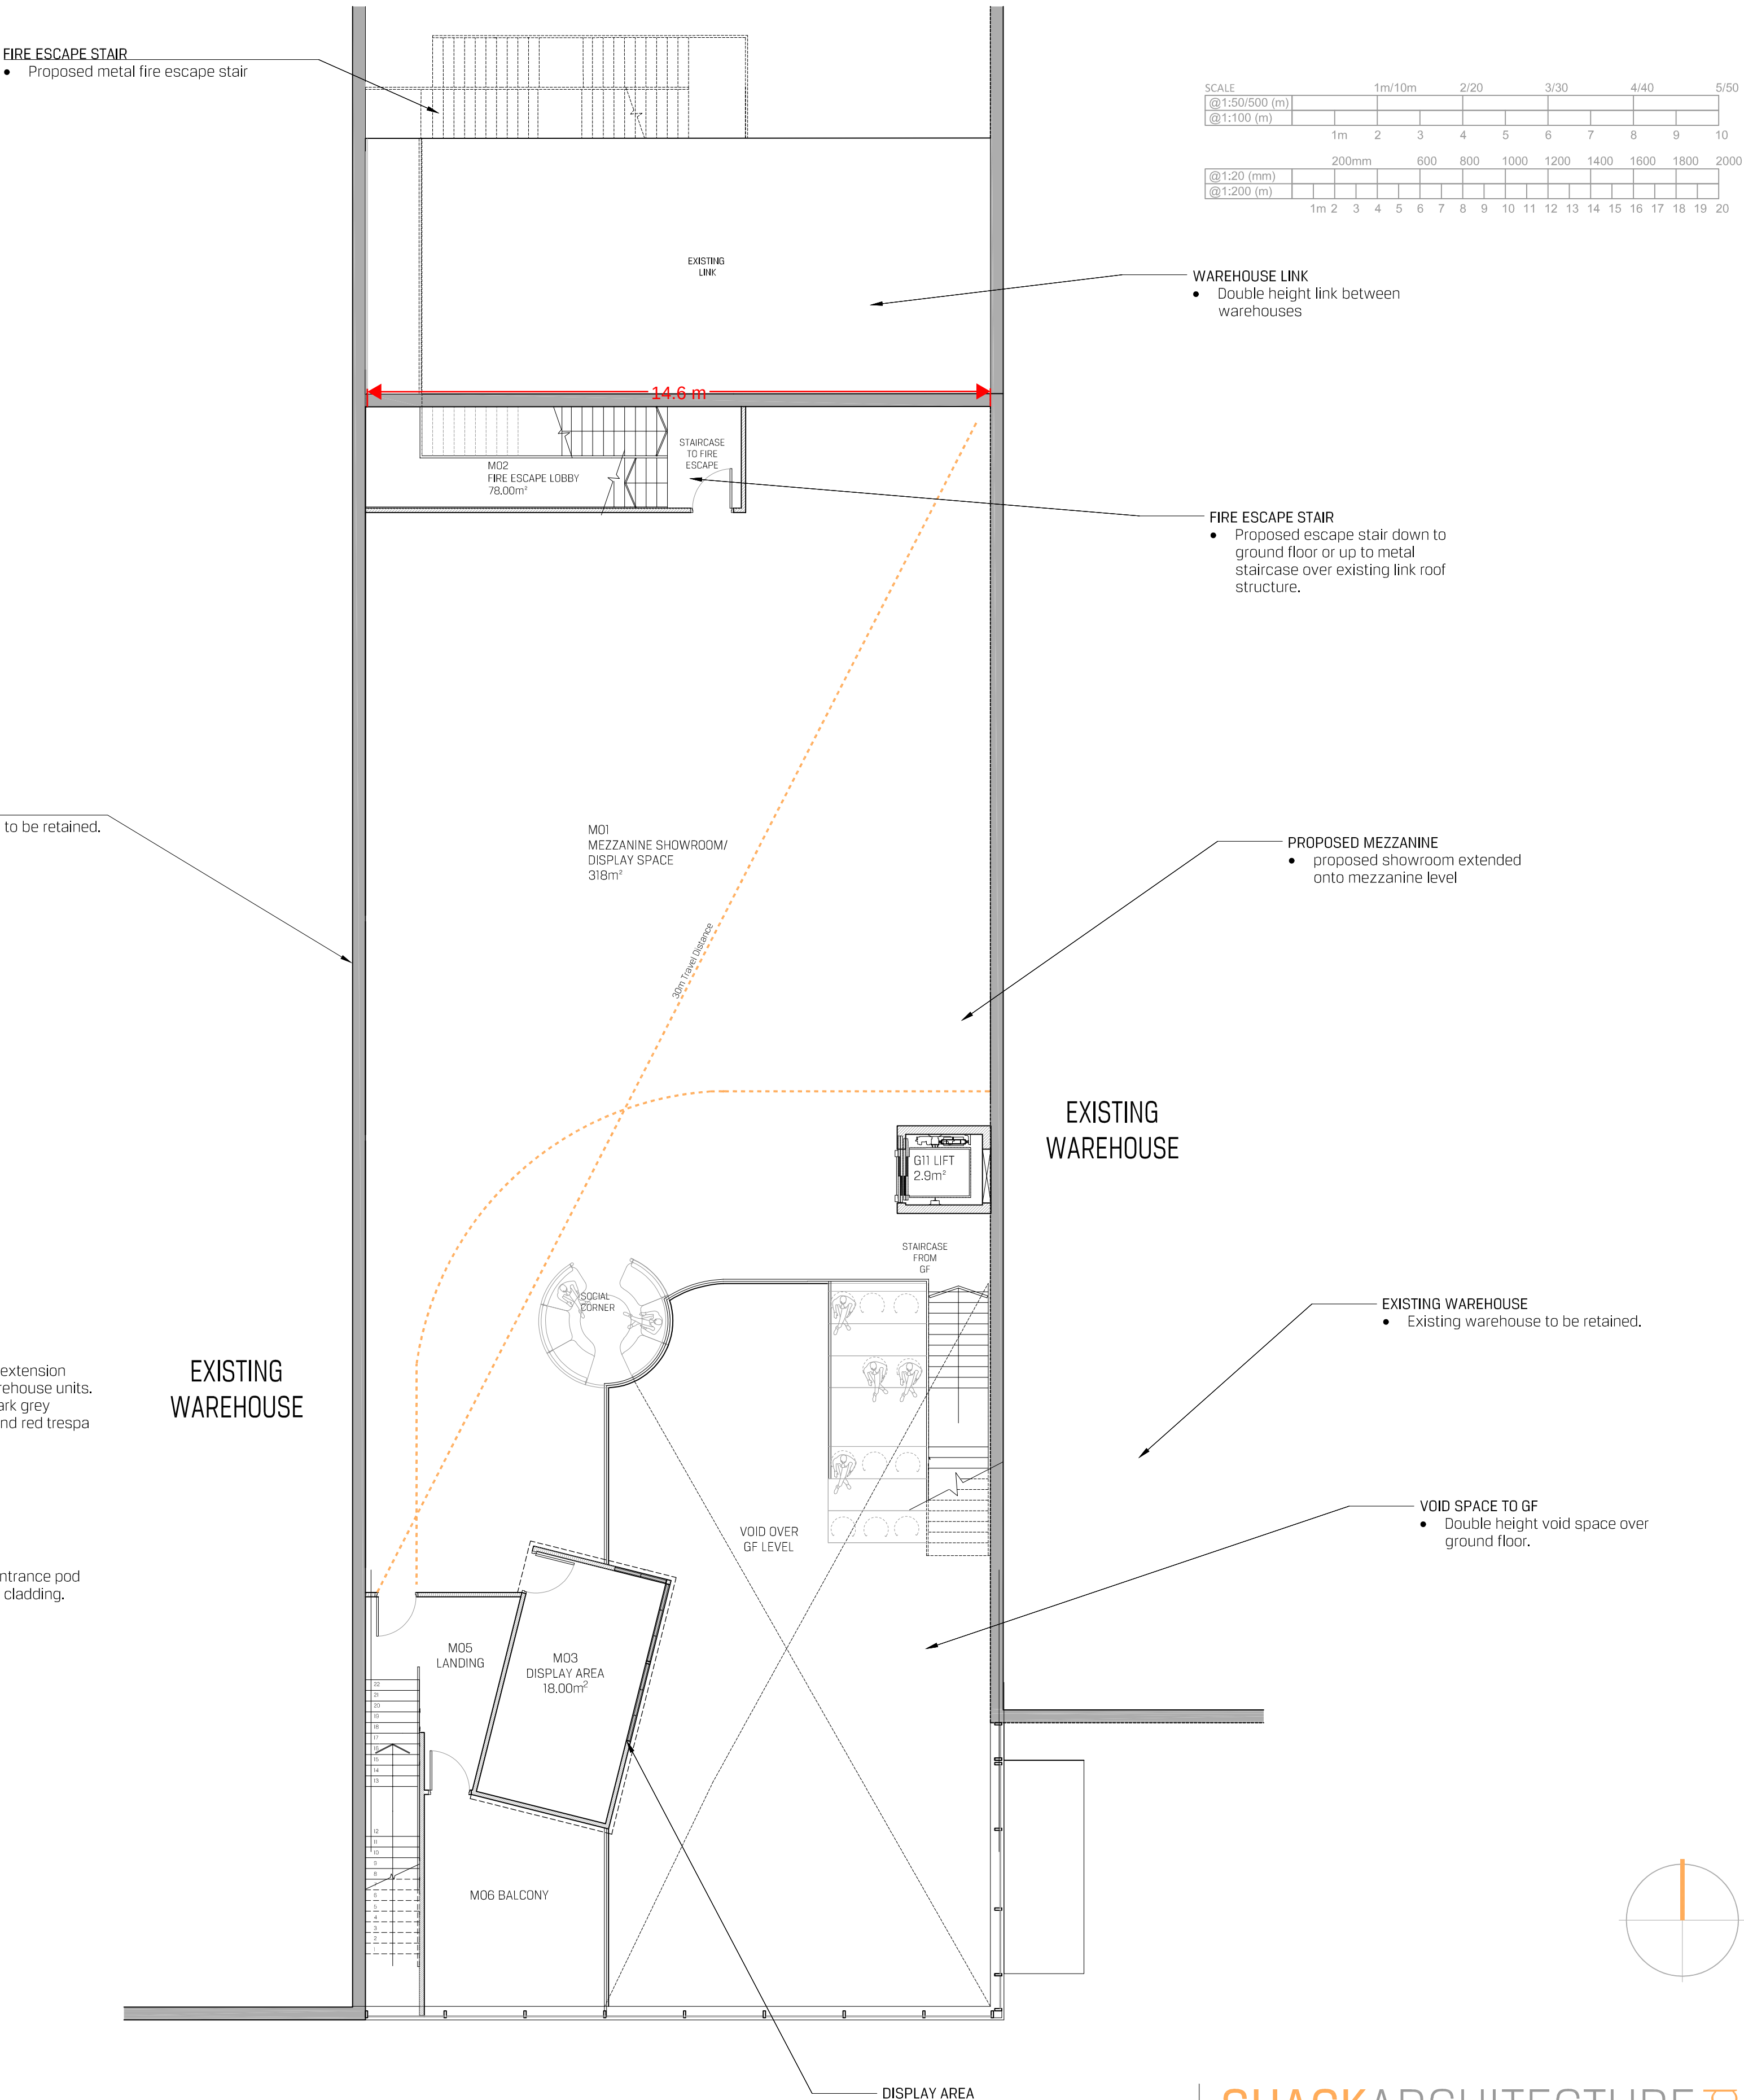

PROPOSED MEZZANINE FLOOR PLAN | SCALE 1:100

- DISPLAY AREA
- Glazed cantilevered display area.

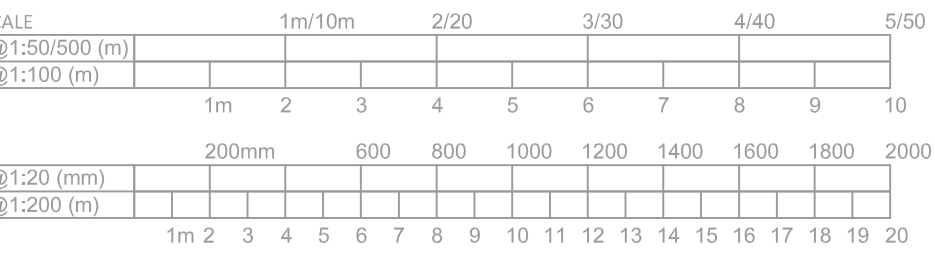

- WAREHOUSE LINK
- Double height link between warehouses


- FIRE ESCAPE STAIR
- Proposed escape stair down to ground floor or up to metal staircase over existing link roof structure.

- PROPOSED MEZZANINE
- proposed showroom extended onto mezzanine level

EXISTING WAREHOUSE

- EXISTING WAREHOUSE
- Existing warehouse to be retained.

- VOID SPACE TO GF
- Double height void space over ground floor.

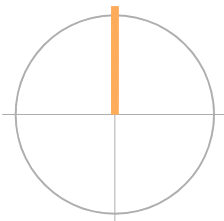

SHACKARCHITECTURE Ltd

A Unit 5, The Curve, 139 Telegraph Road, Heswall, Wirral, CH60 7SE
T +44(0)151 342 6516 E info@shackarchitecture.com W www.shackarchitecture.com

Client DAMS INTERNATIONAL LTD
Project INFILL SHOWROOM PROPOSALS
Title PROPOSED GA FLOOR PLANS

Scale VARIES@A1 Project No. SHACK 633 Dwg. No. B104 Rev A