


STATUS


PLANNING

A				ISSUED FOR PLANNING	DM	GL	12/03/24
REVISION				DRAWN	CHECKED	DATE	
© Copyright SHACKARCHITECTURE all rights reserved. Do not scale this drawing. ALL dimensions are in millimetres unless stated otherwise. ALL dimensions must be checked on site prior to construction and any discrepancies reported to the architect.							


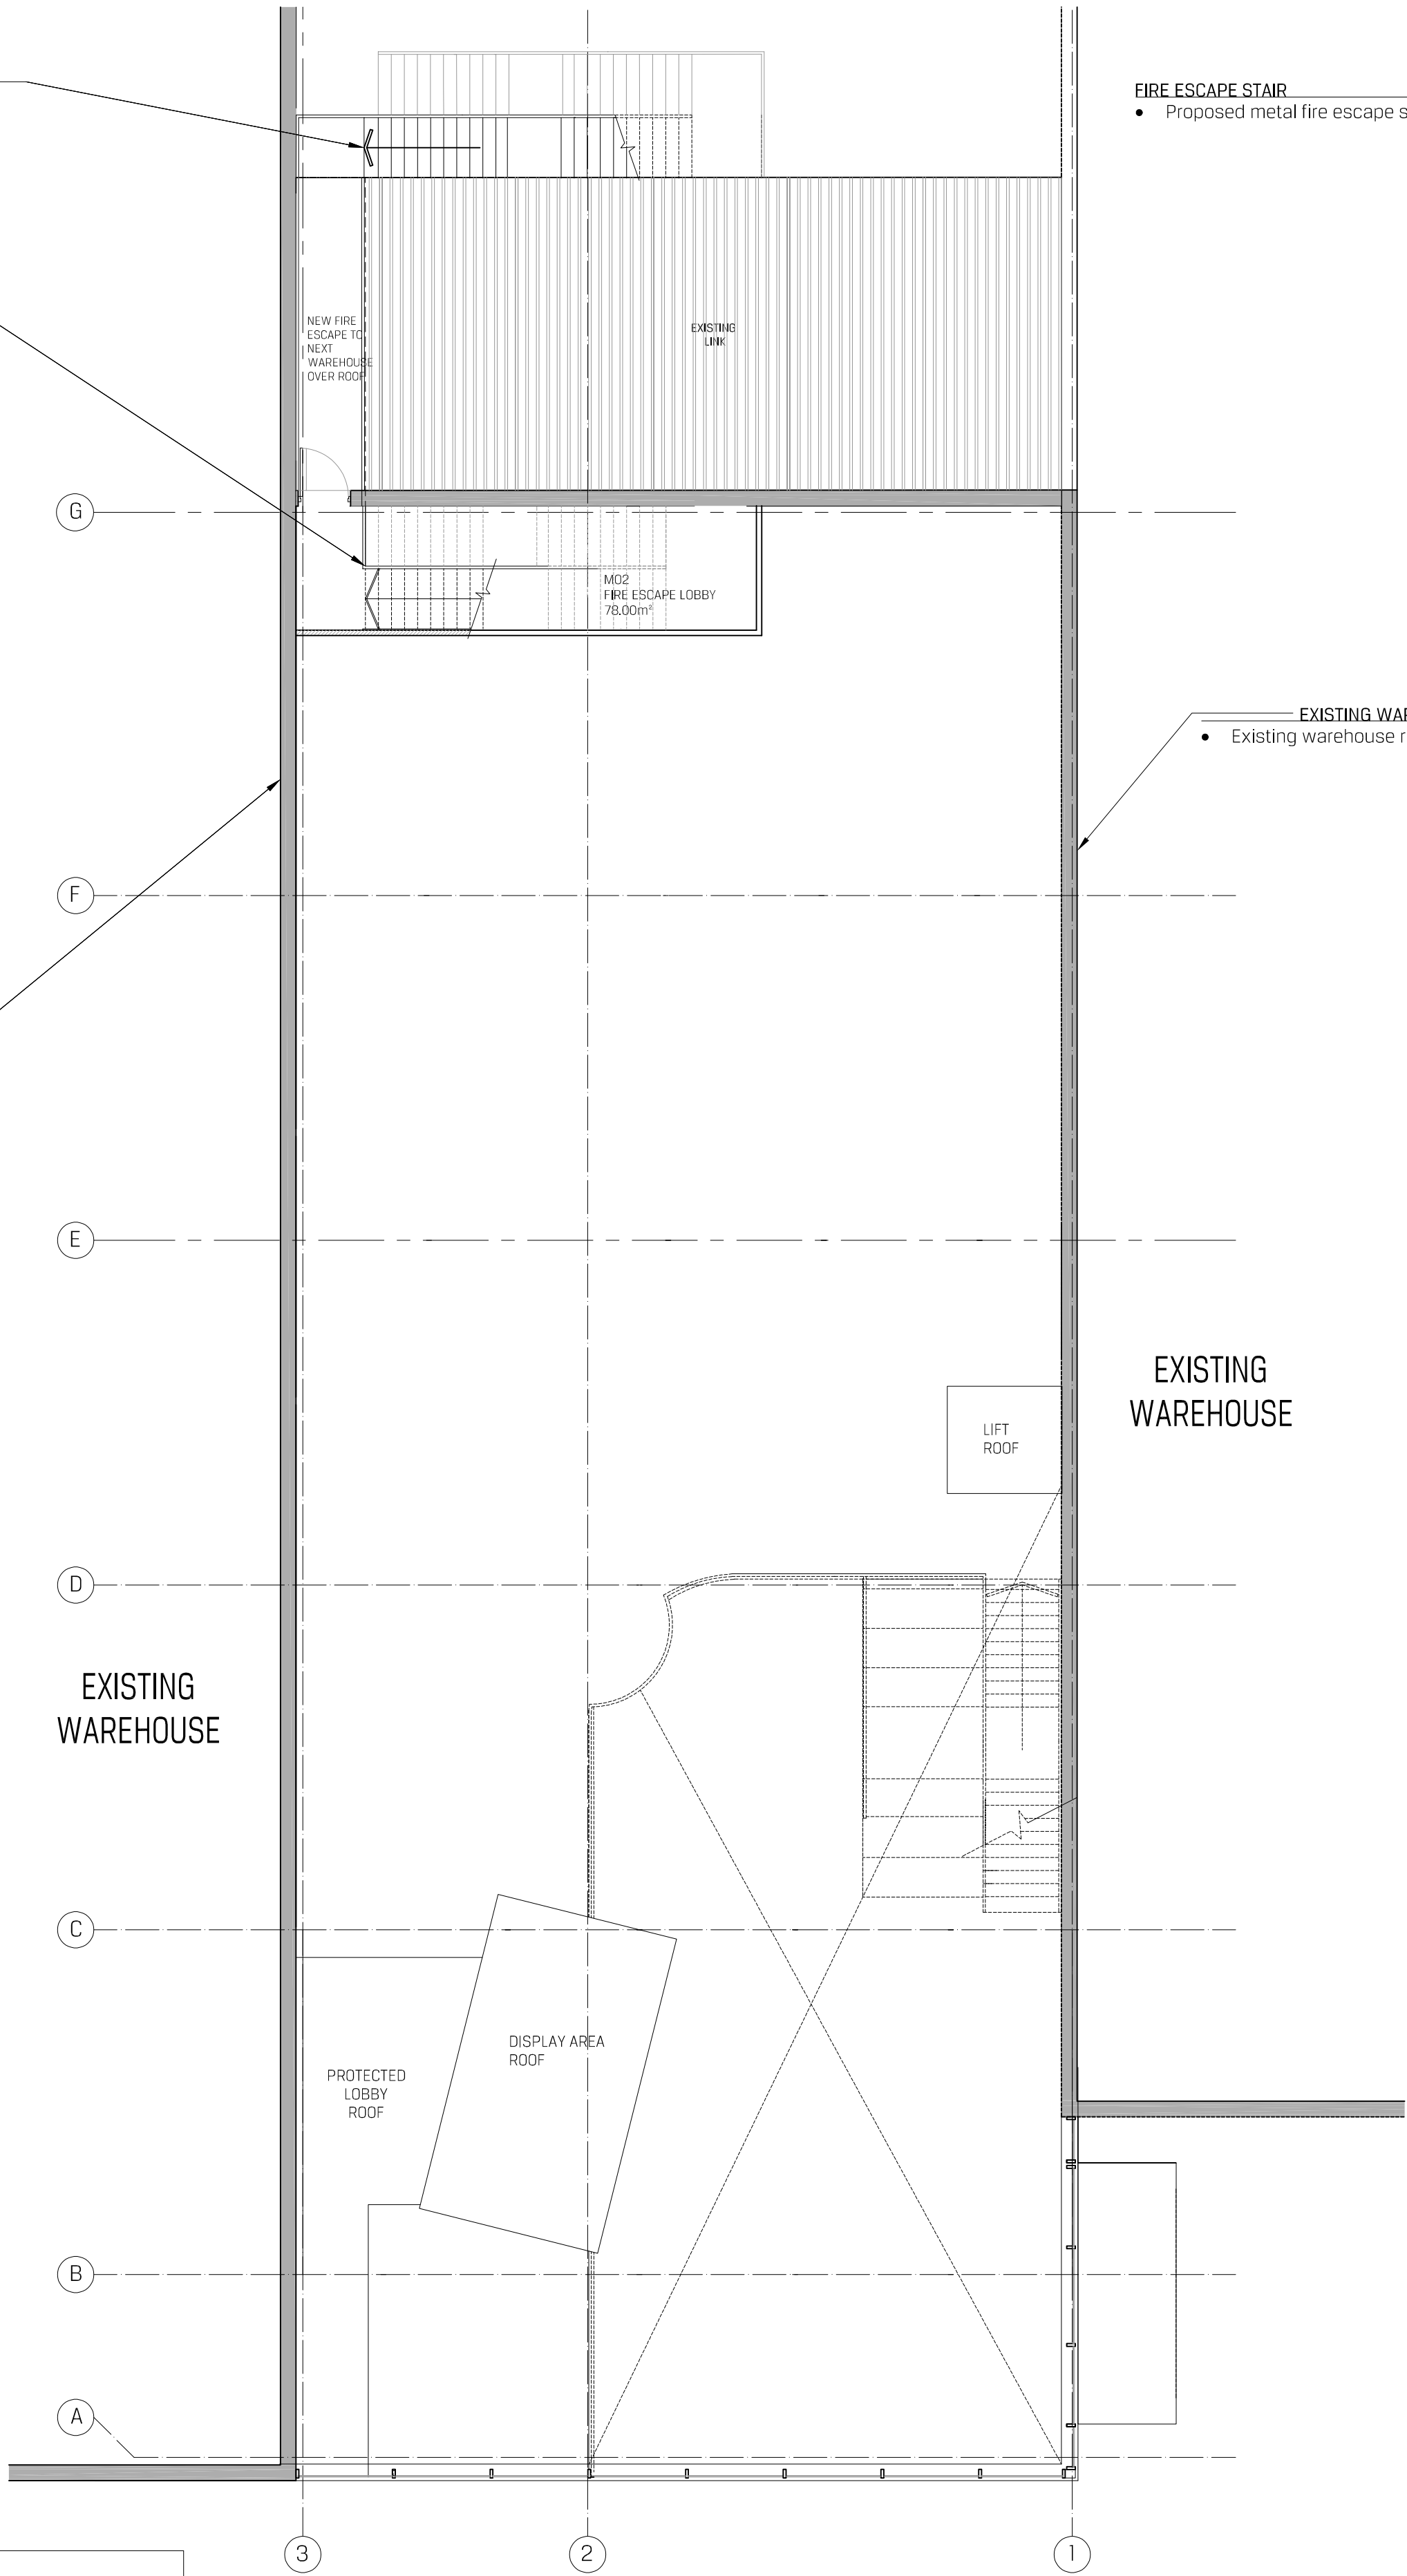


PROPOSED STAIR PLAN OVER ROOF | SCALE 1:100

- ROOF LIGHTS:**
- New double glazed rooflights to allow light into Showroom

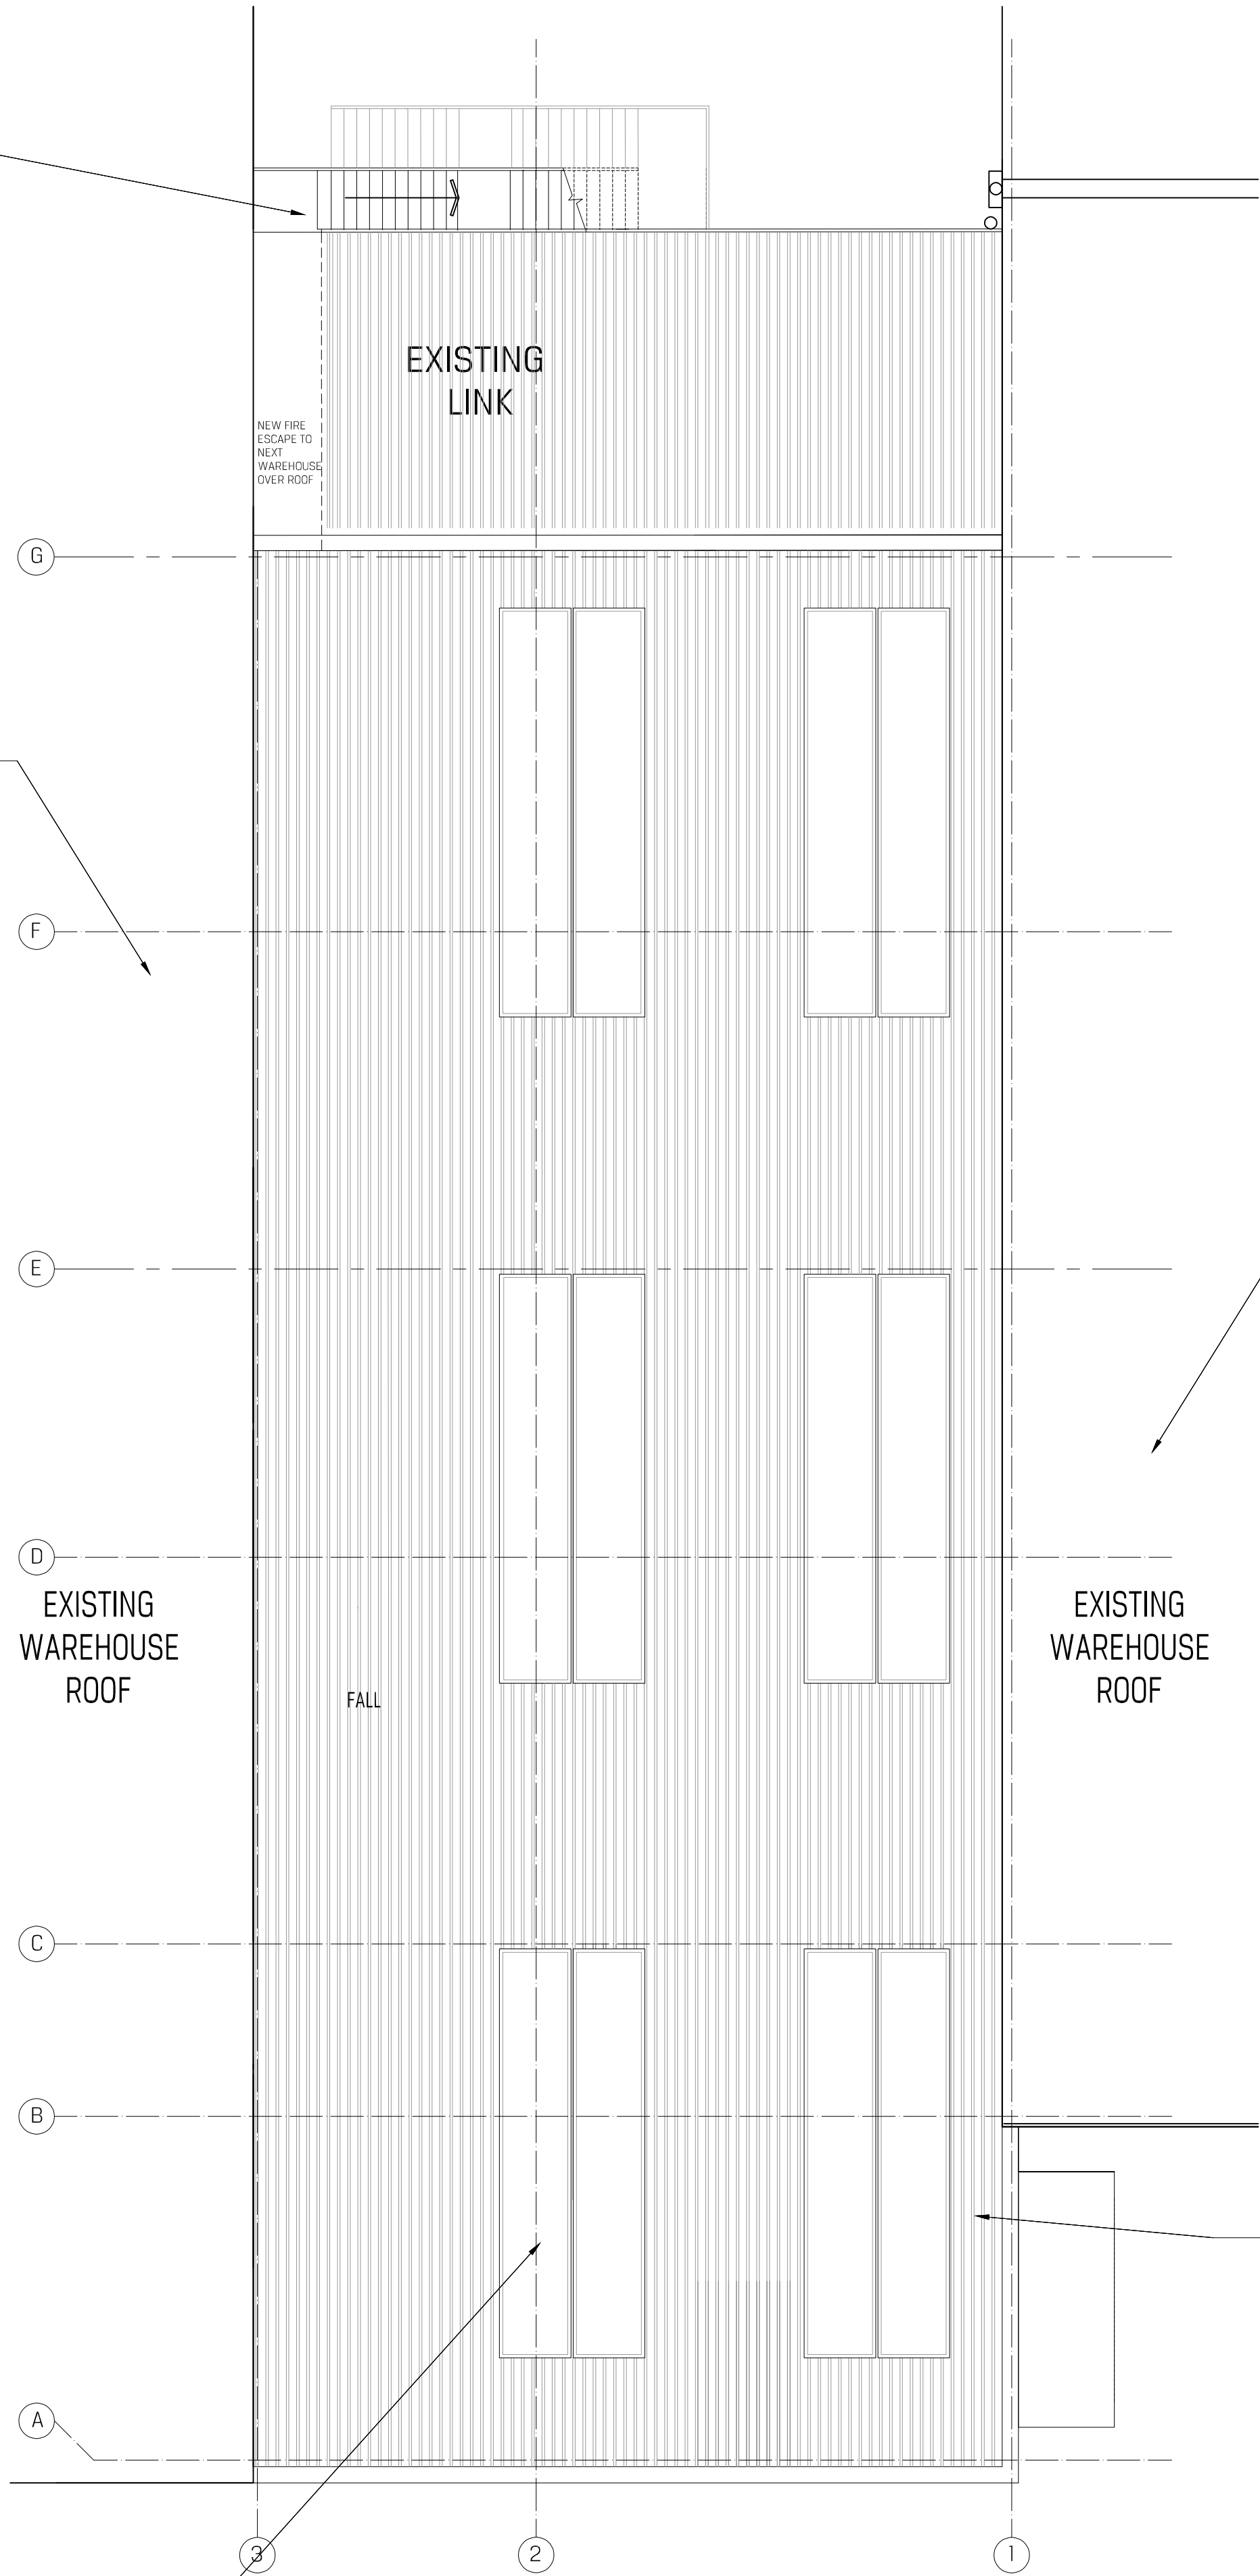

PROPOSED ROOF PLAN | SCALE 1:100

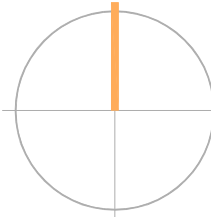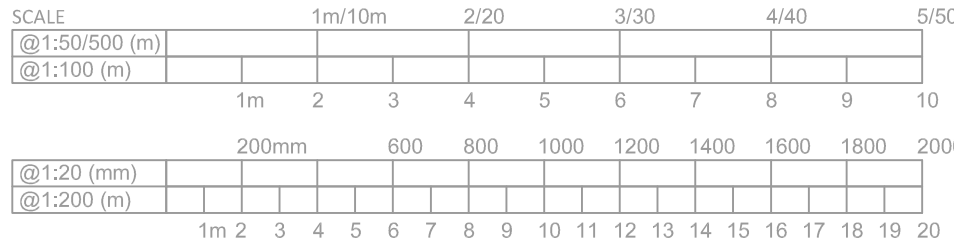

SHACKARCHITECTURE *td*

A Unit 5, The Curve, 139 Telegraph Road, Heswall, Wirral, CH60 7SE
T +44(0)151 342 6516 E info@shackarchitecture.com W www.shackarchitecture.com

Client DAMS INTERNATIONAL LTD
Project INFILL SHOWROOM PROPOSALS
Title PROPOSED ROOF PLAN

Scale VARIES@A1 Project No. SHACK 633 Dwg. No. B103 Rev A