


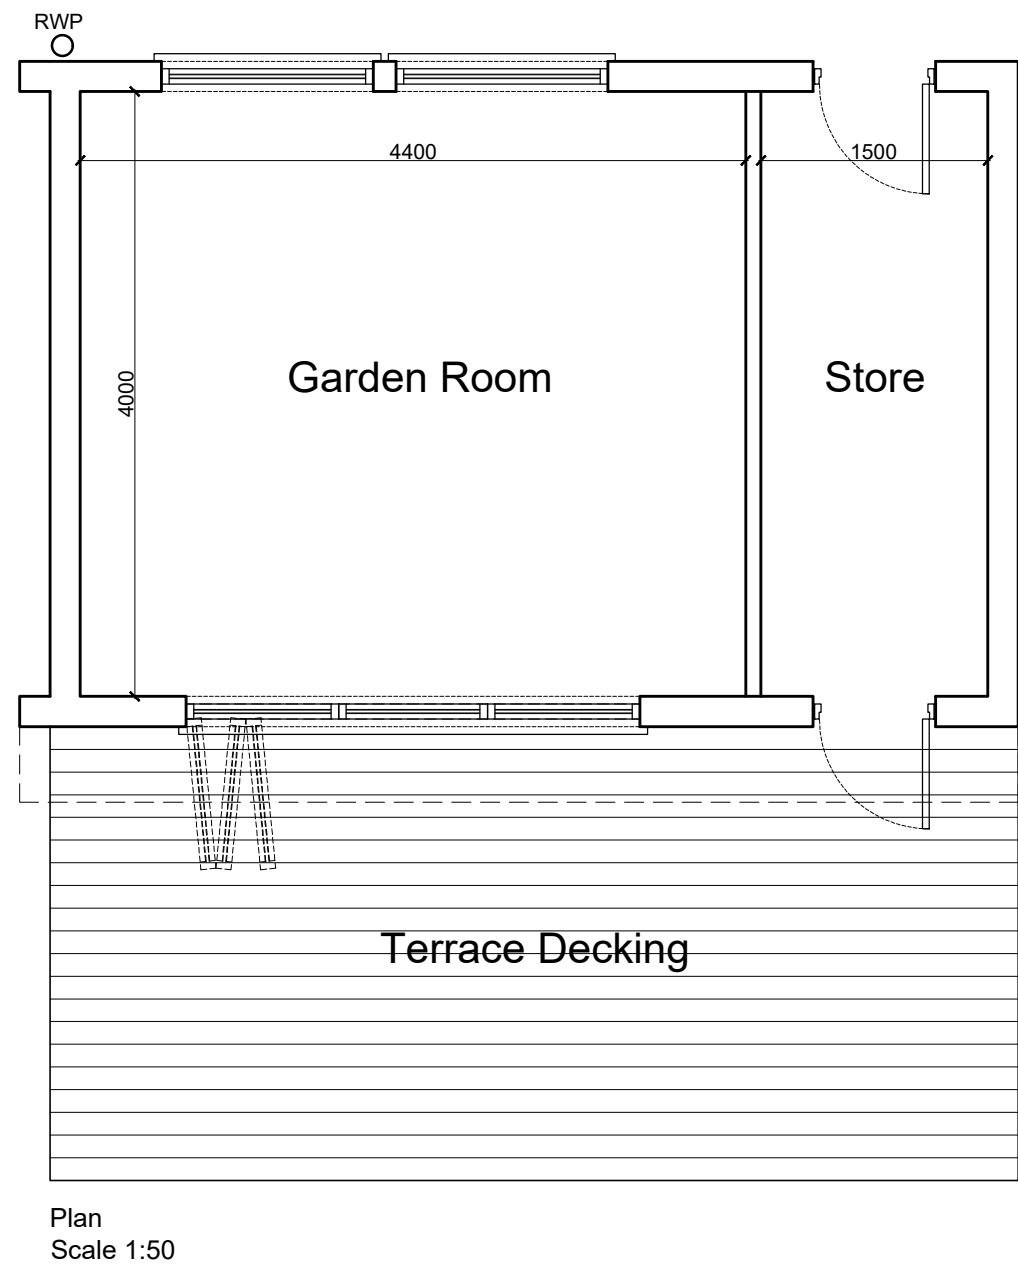
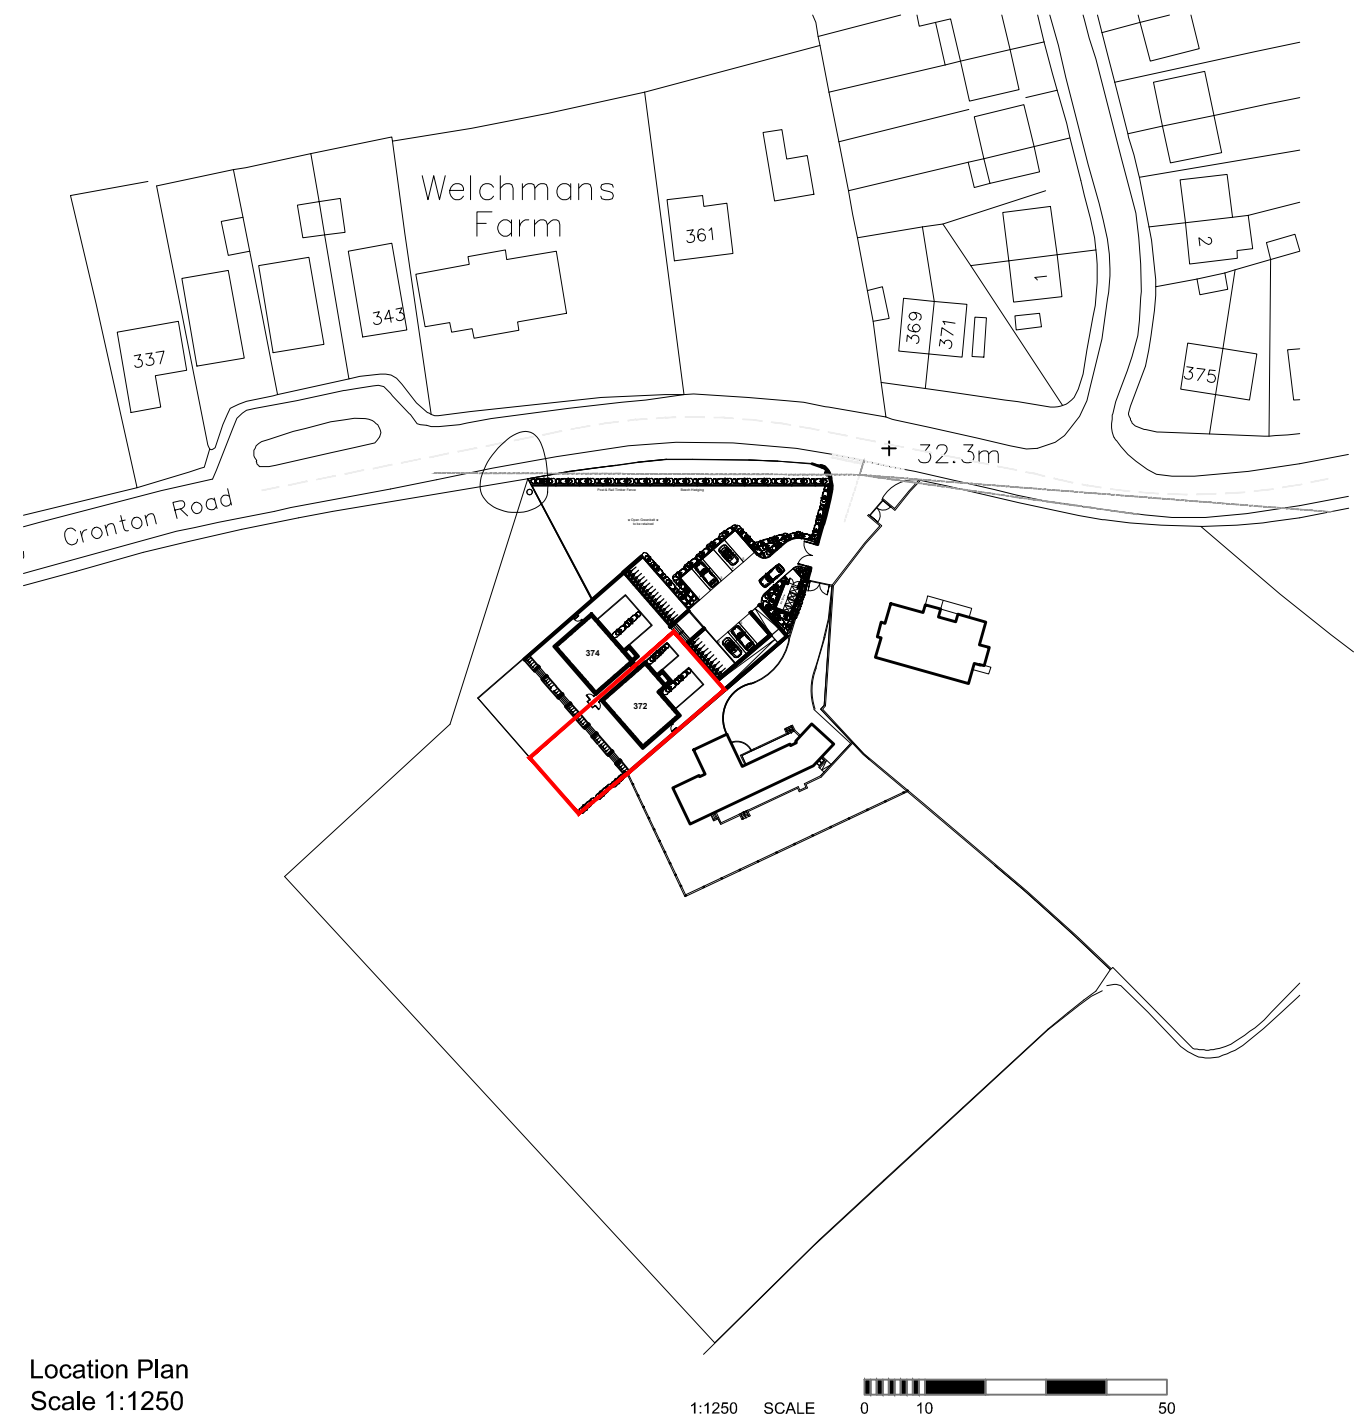
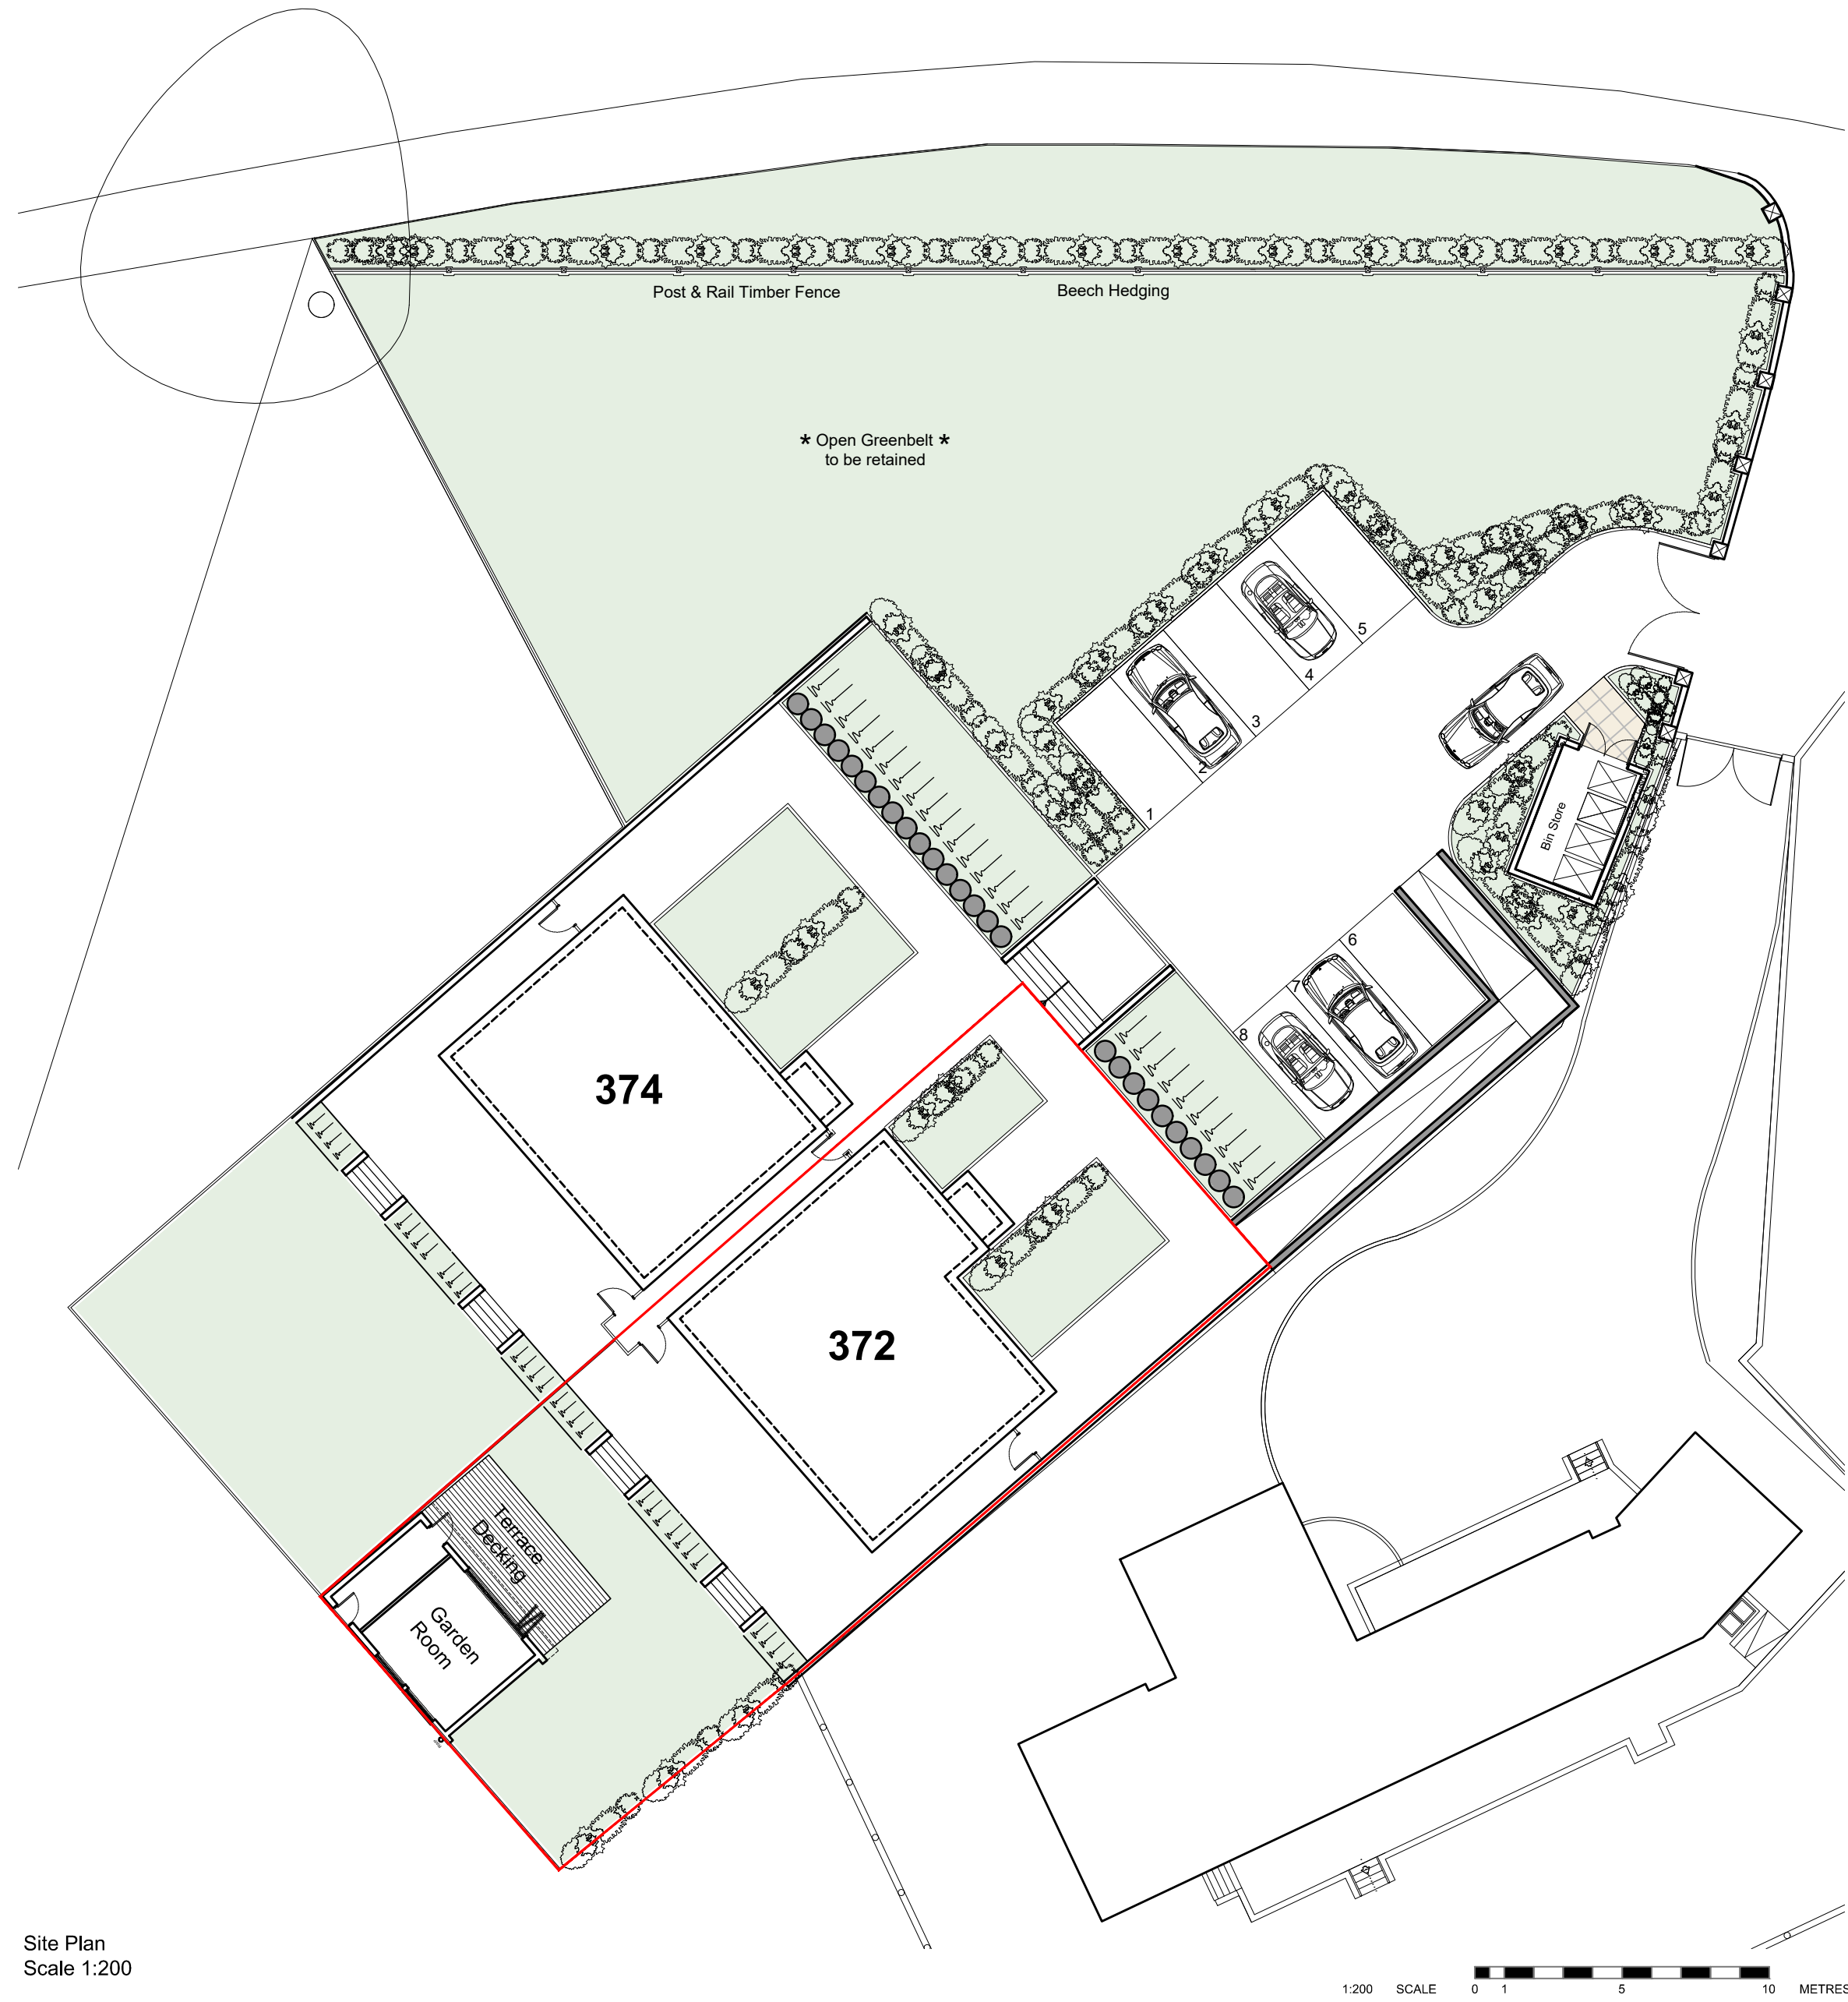
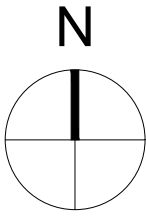


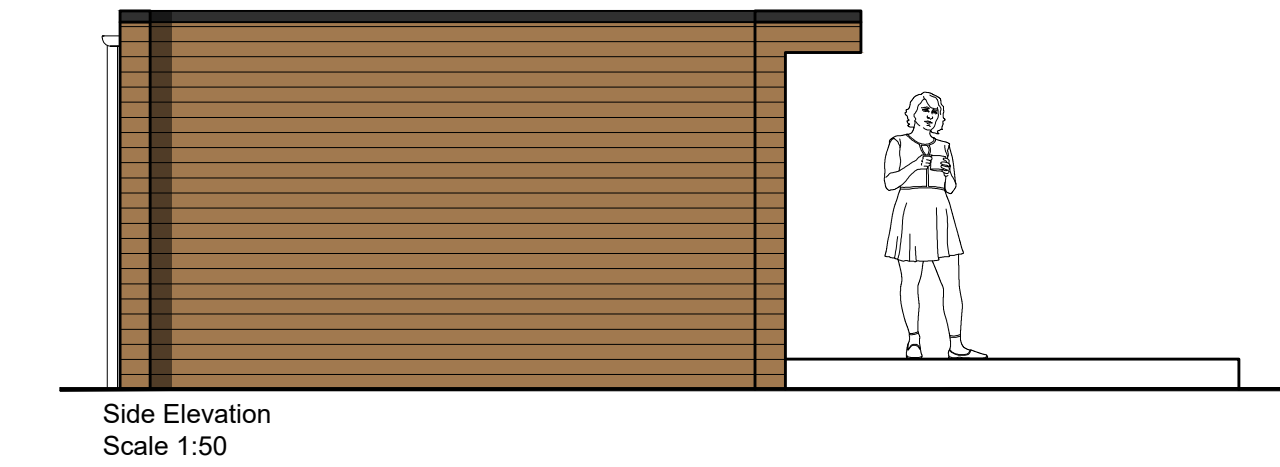

100 x 25mm Composite External Terrace Boarding manufactured by Dino Decking. Colour Code - Grey. Composite UPVC Boarding laid over 100 x 50mm Tanalised Softwood Sub Framing @ 400mm centres with 100 x 50mm SW Timber Cross Noggins @ 1200mm centres.

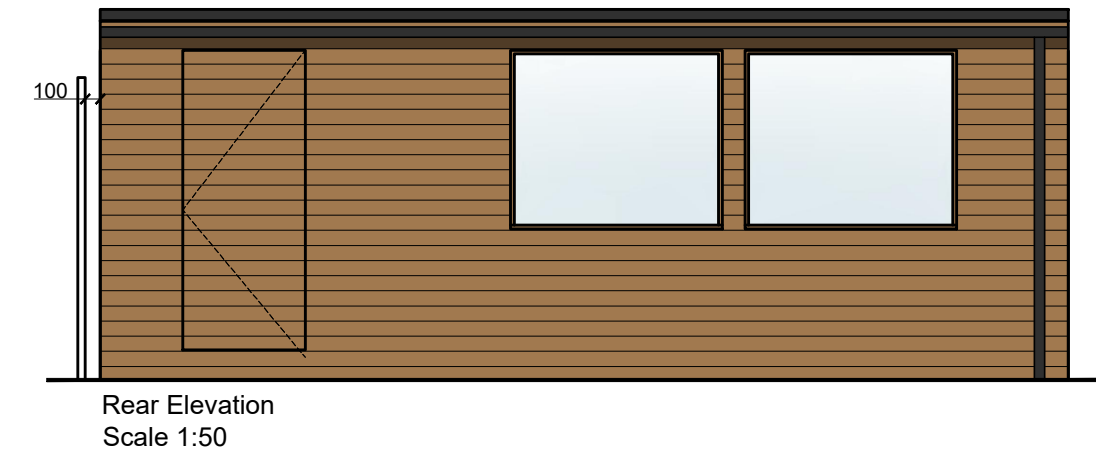

100 x 25mm Composite External Terrace Boarding manufactured by Dino Decking. Colour Code - Grey. Composite UPVC Boarding laid over 100 x 50mm Tanalised Softwood Sub Framing @ 400mm centres with 100 x 50mm SW Timber Cross Noggins @ 1200mm centres.

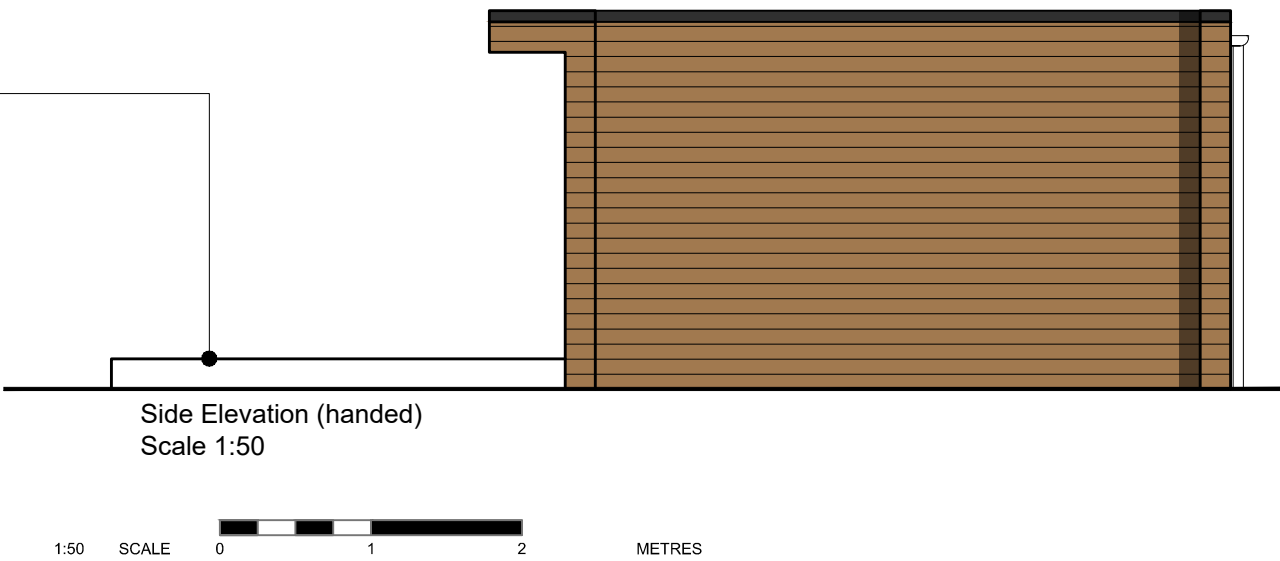

Front Elevation



Rear and Side Elevation



External Terrace Composite UPVC Boarding , Colour: Grey

Rev	Amendment	Drawn	Check
P01	Side Elevation and External terrace material shown.	20.03.24	20.03.24
P02	-	20.03.24	20.03.24
P03	-	20.03.24	20.03.24

RA
Revival Architecture

Dream. Plan. Begin.

Do not scale from this drawing. Use figured dimensions only, which are displayed in millimeters unless stated otherwise. The contractor is requested to check all dimensions before work is put in hand. Any discrepancies within the drawing should be reported prior to commencement of works.

This drawing is copyright and remains the property of Revival Architecture Ltd. This drawing must only be used for the purpose for which it is supplied and its contents must not be reproduced for any purpose without written permission.

Project:	Dragon Farm, Cranton
Client:	Mr Neil Walsh
Title:	Garden Room Plans Elevations & Photographs
Date:	13.03.24
Drawn:	RM
Check:	GNP
Scale@A1:	1:200 / 1:50
Revision:	P01
Status:	Planning

Drawing Number:

1253-RA-XX-GF-DR-A-0210