



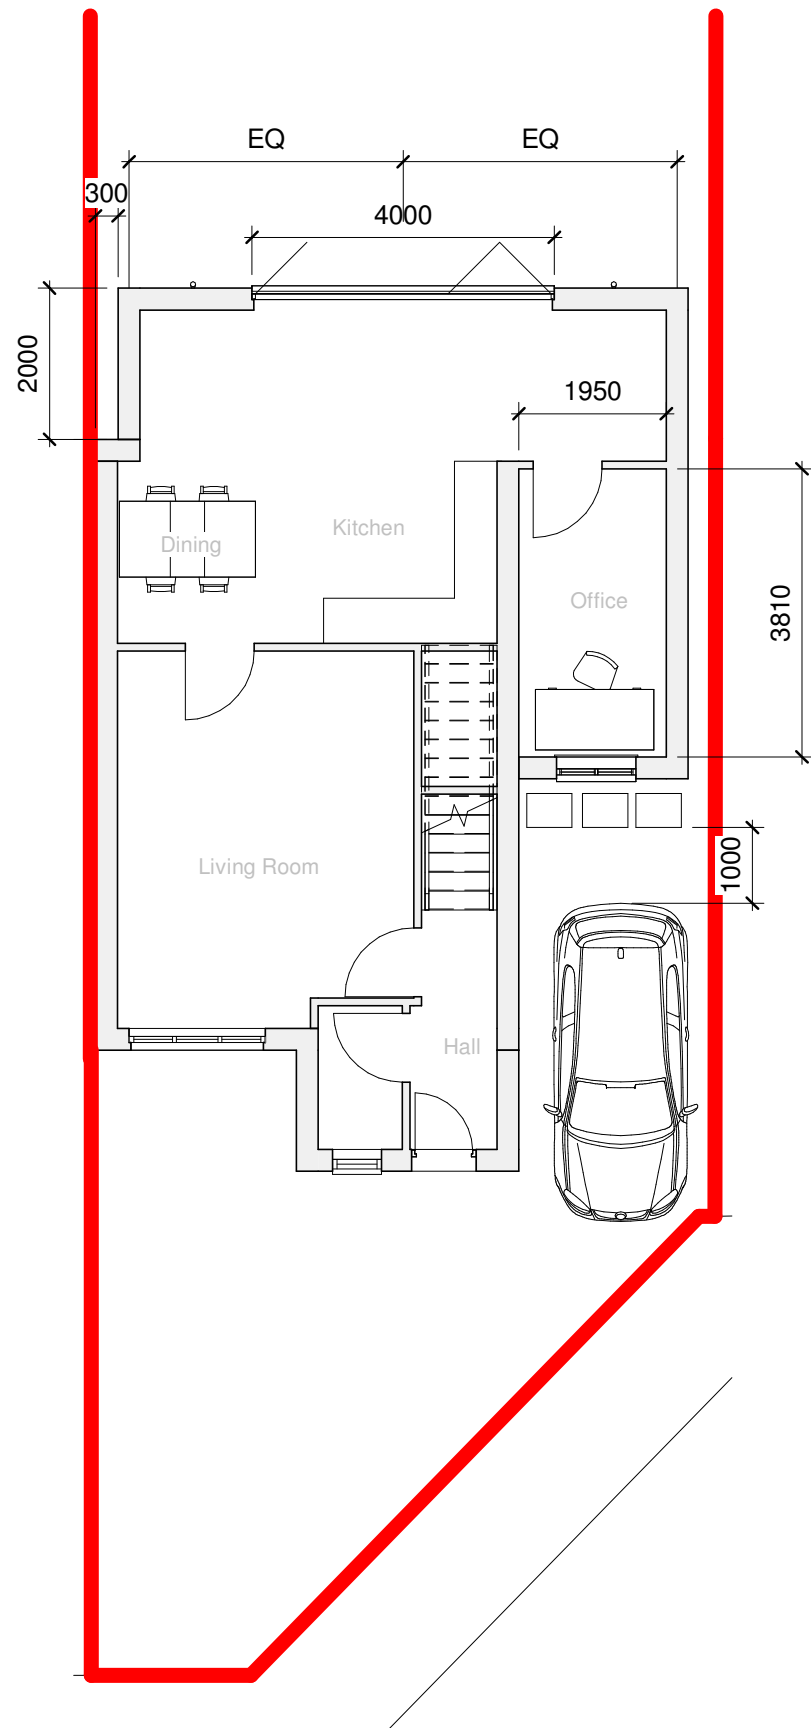

Prop. Ground Floor Plan
1 : 100

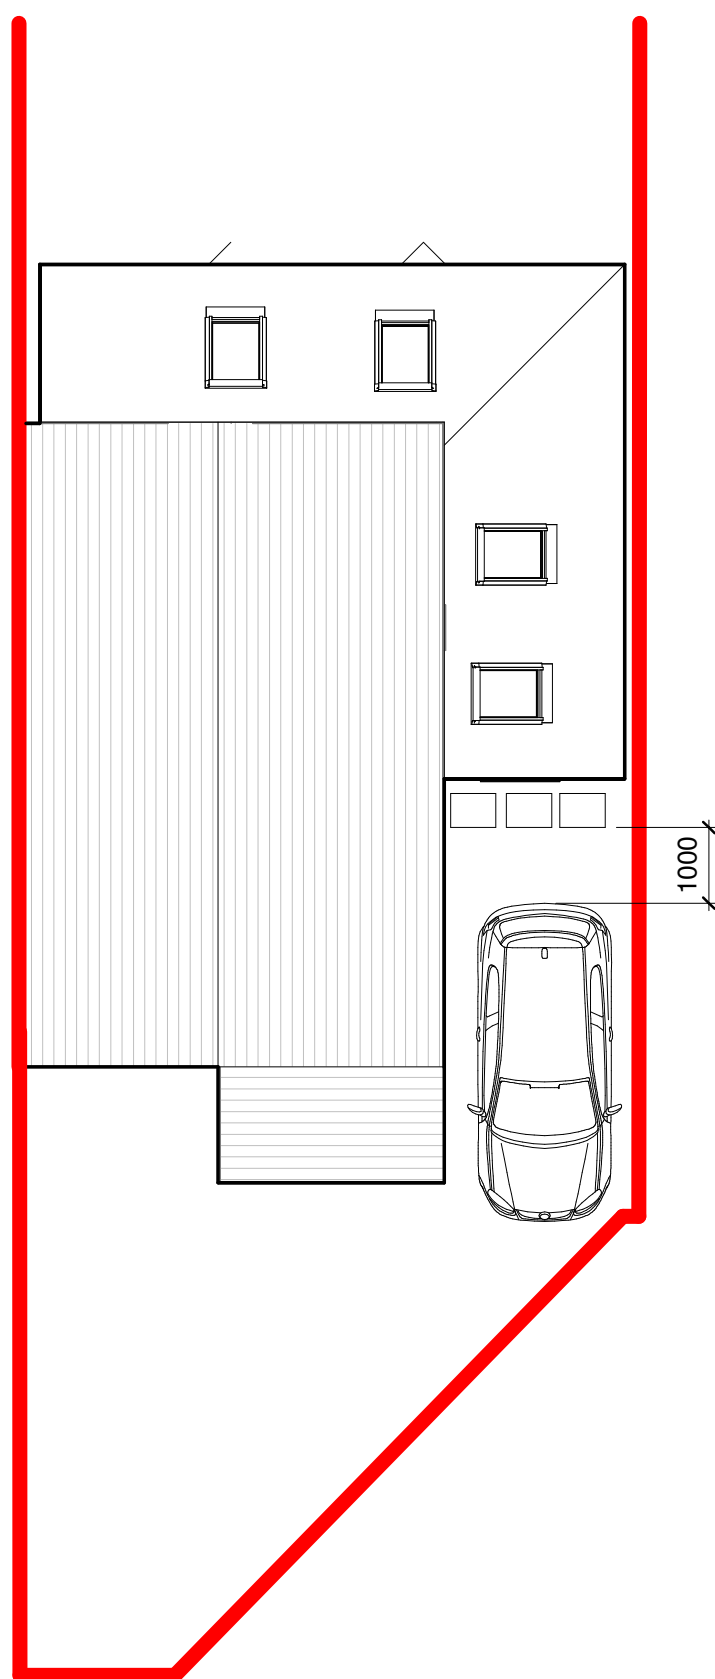

Prop. Roof Plan
1 : 100

Notes

The Contractor is to check all dimensions and conditions on site before commencing.

This drawing remains the copyright of Dimension Design Co. Ltd.

Scale Bars		TO BE USED ONLY AS GUIDANCE			
1:100	mm	1000	3000	5000	
1:200	mm	5000	8000		
1:500	M	5	15	25	
1:1250	M	10	30	50	70

KEYPLAN

1	Side extension reduced in size to allow for refuse space allowance		17.12.24
Rev	Description	By	Date

Project Status
Planning

Drawing Status

This information, whether drawn or as a data file, is copyright and issued strictly for use on the project for which it is provided

Client / Project
Garry Powell

4 Chadwick Road, Kirkby, L33 4GB

Date	01/23/07	Scale	1 : 100	@ A3
3D CoOrd		Drawn By	-	Checked -

dimension

ARCHITECTURE + PROPERTY

BS Ref	FDG Ref	Project Number-A104	Rev	1
		A104-1		