



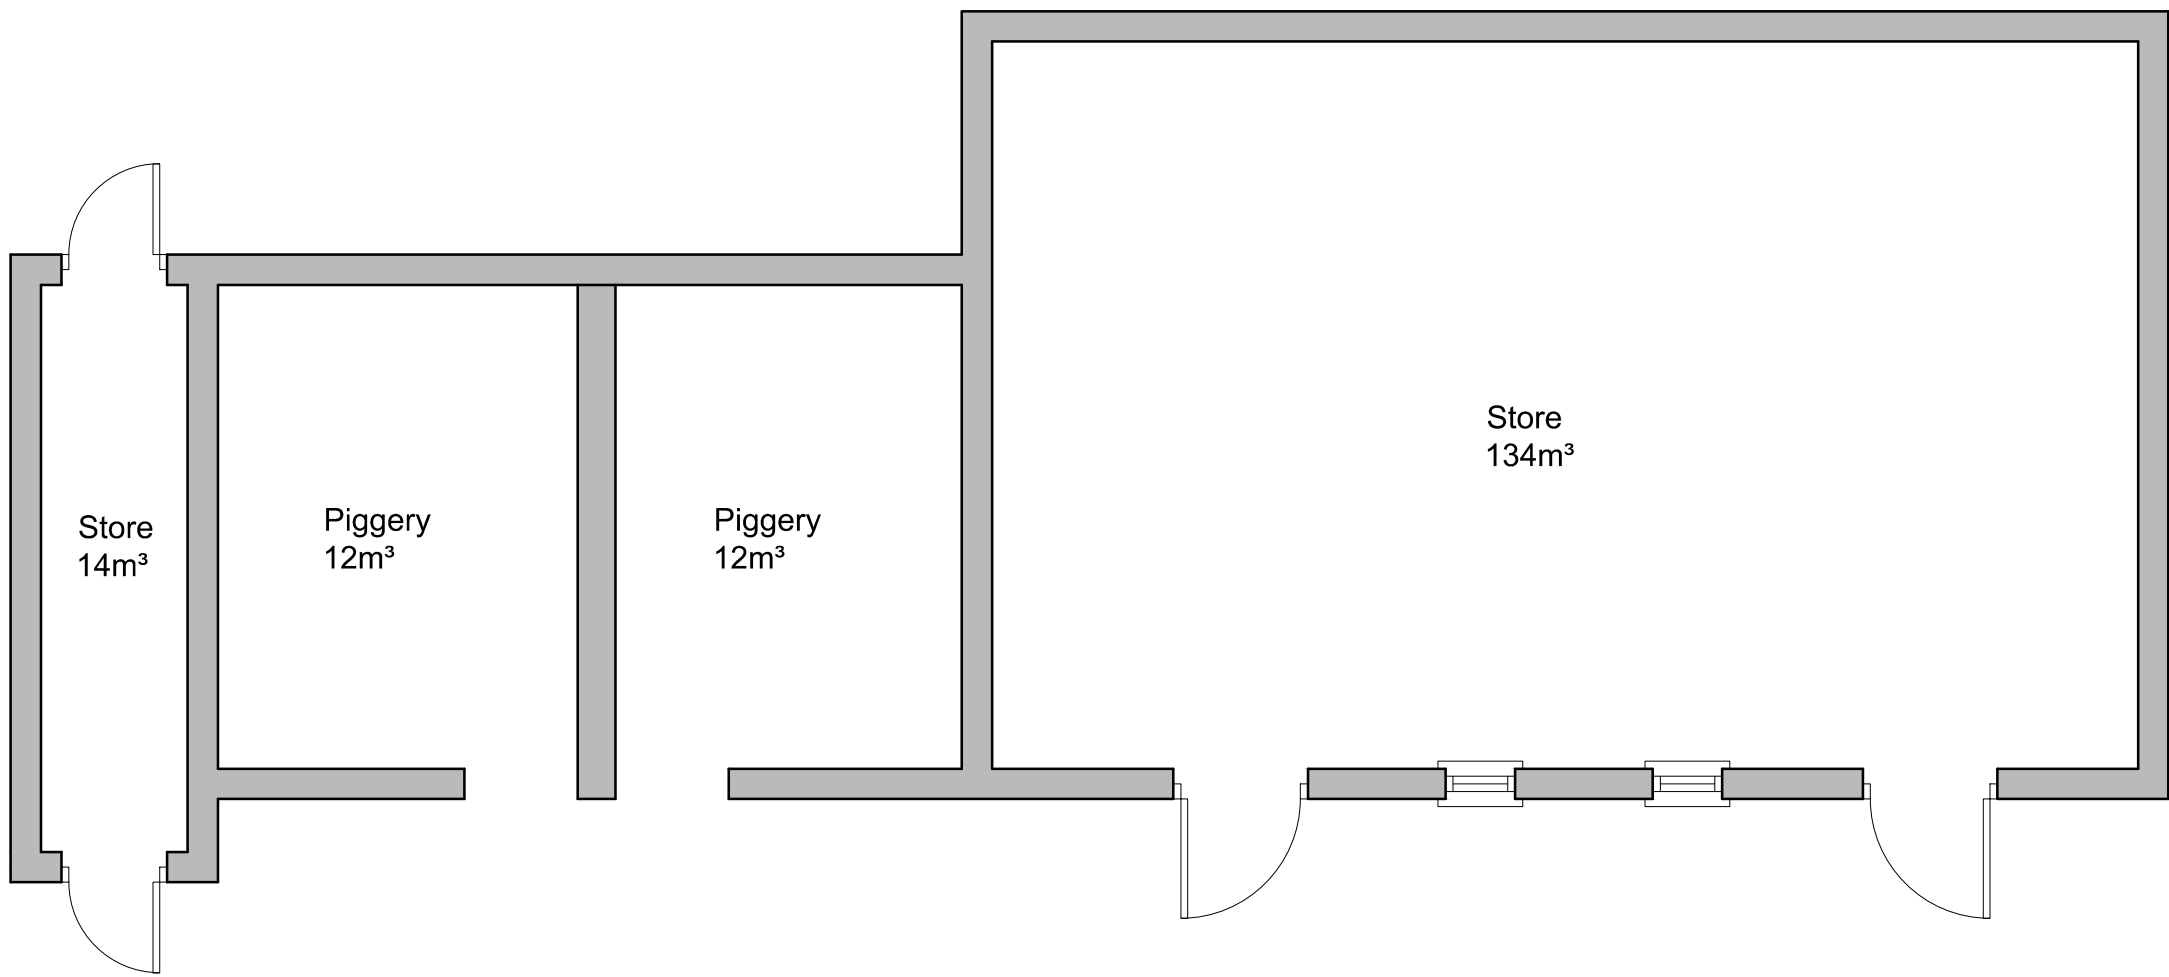

BUILDING 1 - PLAN
1:50

 


BUILDING 1 - ROOF PLAN
1:50

BUILDING 1
Volume = 172m³

BUILDING 2
Volume = 422m³


Total Volume = 594m³

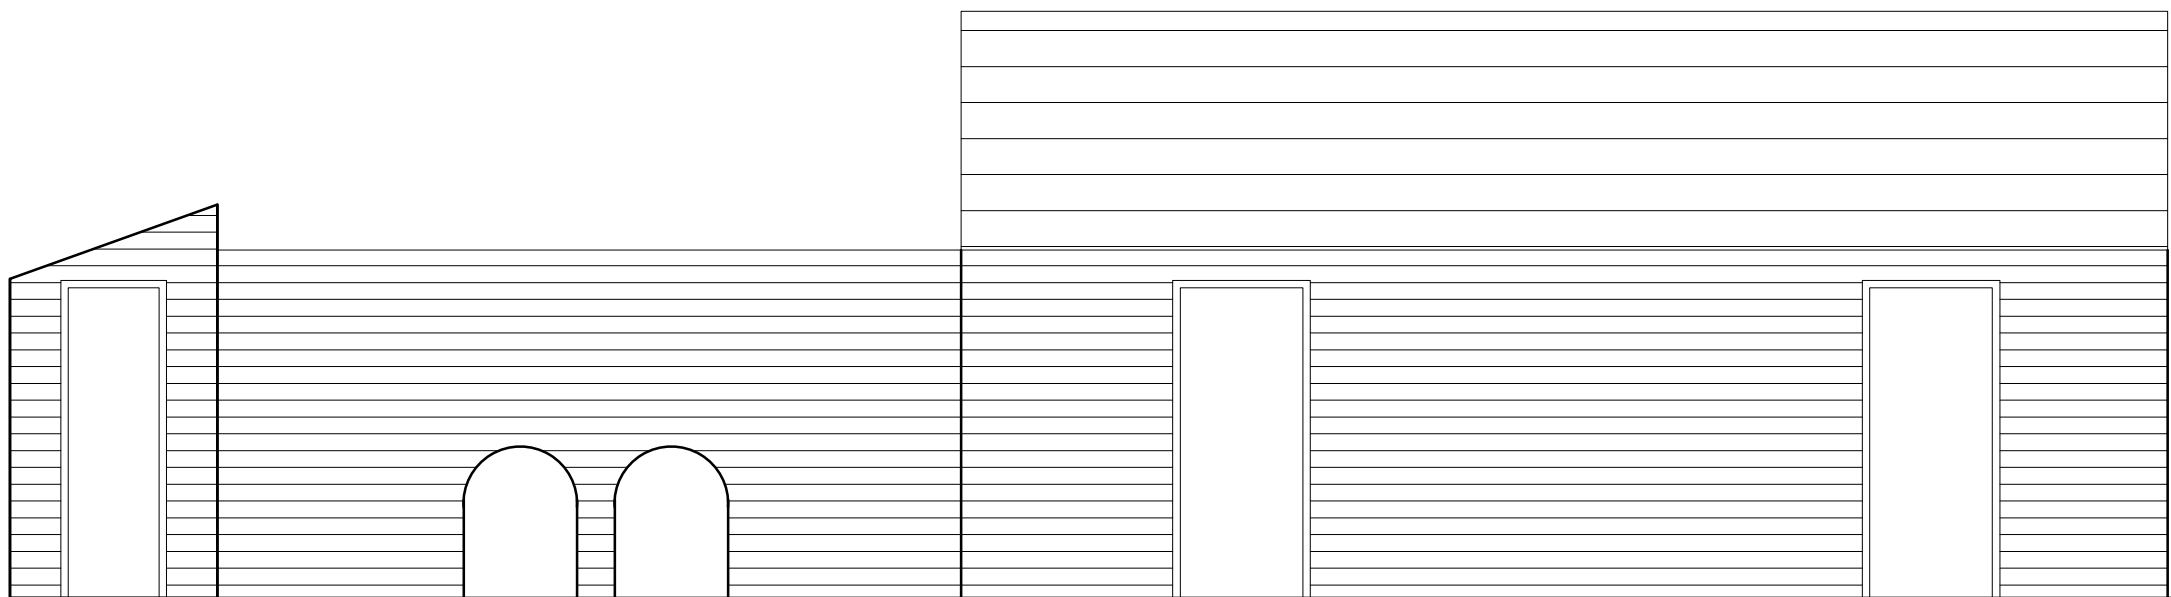


BUILDING 1 FRONT ELEVATION
1:50



BUILDING 1 REAR ELEVATION
1:50

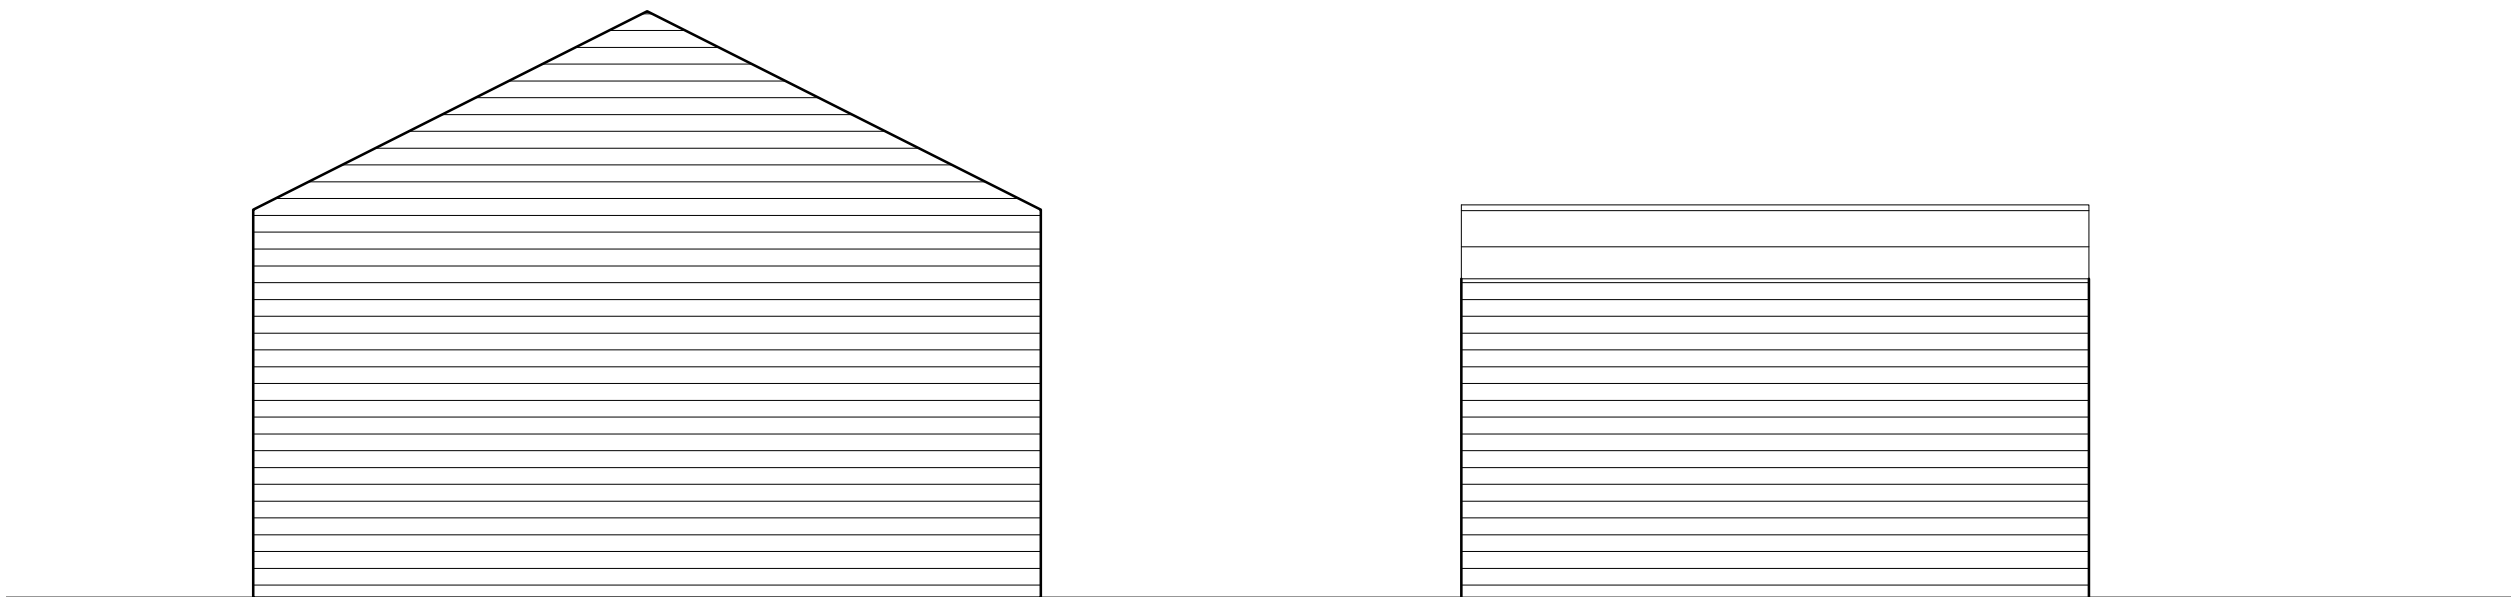

BUILDING 1 SIDE ELEVATION
1:50

 

BUILDING 1 SIDE ELEVATION
1:50



1:50

Client	Mr & Mrs Carney			
Job title	Vine Cottage, Netherley Road			
	Widnes, WA8 4XQ			
Drawing title	BUILDING 1 PLANS AND ELEVATIONS			
Scale as stated @A1	Drawn ST	Checked	Date OCT 2021	
Job number -----	Drawing number 02	Rev -		