




Notes												
Planning Application Drawing												
Issue												
Client												
Structural Engineer												
Project Manager												
Building Contractor												
QS												
Fire Officer												
Planning												
Building Control												
Revisions												
Δ	JUNE 2022	EXTENSION SET BACK BY 1000 mm										
Contract												
PROPOSED EXTENSION TO 95 ELWYN DRIVE, LIVERPOOL, L26 0UX Tel/Fax 0151 474 4701 Mob 07711 506988 Email john.white39@blueyonder.co.uk												
Drawing Title												
PROPOSED FIRST FLOOR PLAN												
John J. White Architect B.A. Dip. Arch. A.R.B 39 Mersey Road Liverpool L17 6AG Tel/Fax 0151 474 4701 Mob 07711 506988 Email john.white39@blueyonder.co.uk												
Scale	Date	Drawing number					revision					
1:50	FEB 22	4					A					

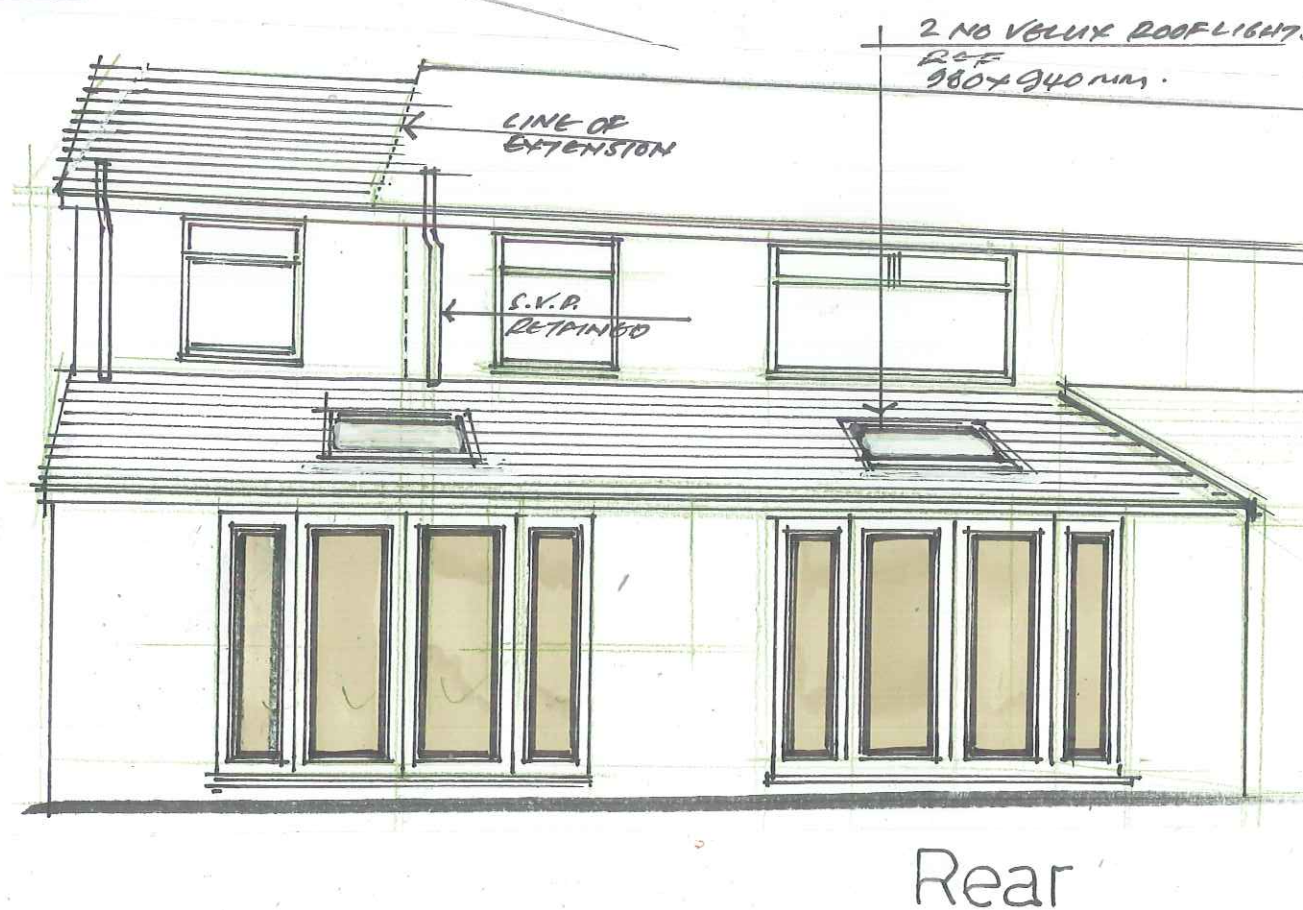

PROPOSED SKETCHES

Planning Application Drawing

[illegible]

Δ	JUNE 2022	SET BACK OF 1ST FLOOR INDICATED AS 1000 MM.
---	-----------	---

**Extension to 95 Elwyn Drive,
Liverpool , L26- 0UX.**


SKETCHES
AS PROPOSED

John J. White Architect
B.A. Dip. Arch. A.R.B
39 Mersey Road Liverpool L17 6AG
Tel/Fax 0151 474 4701 Mob 07711 506988
Email john.white39@blueyonder.co.uk


Scale 1.1	Date Feb 2022	Drawing number 5	revision A
--------------	---------------------	---------------------	---------------



Reference

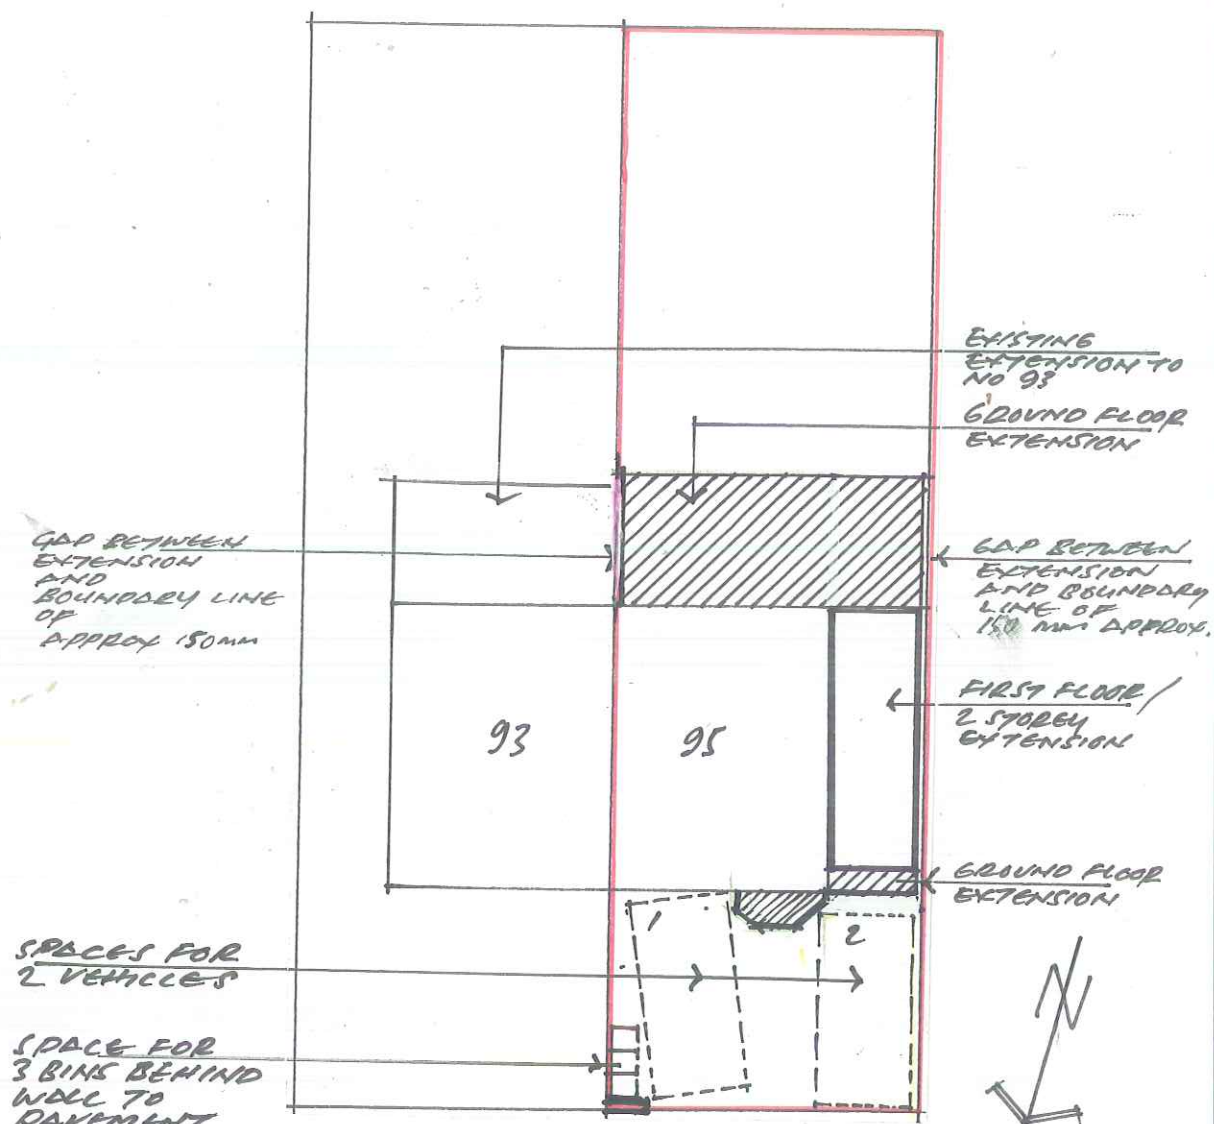

BLOCK PLAN 1:200

 

Notes

Planning Application Drawing

[illegible]

Revisions

Δ	JUNE 2022	CDR PARKING SPACES SHOWN.
----------	--------------	------------------------------

Contract

**Extension to 95 Elwyn Drive,
Liverpool , L26- 0UX.**

Drawing Title

LOCATION PLAN
AND
BLOCK PLAN

John J. White Architect
B.A. Dip. Arch. A.R.B
39 Mersey Road Liverpool L17 6AG
Tel/Fax 0151 474 4701 Mob 07711 506988
Email john.white39@blueyonder.co.uk

Scale 1:1250 1:200	Date Feb 2022	Drawing number 8	revision A
--------------------------	---------------------	---------------------	---------------