



Rev	Amendment	Drawn	Checked	Date
P01	Scheme Amendments	CW	GNP	16.09.25
P02	Scheme Amendments	CW	GNP	12.01.26
P03	Scheme Amendments	CW	GNP	08.09.26

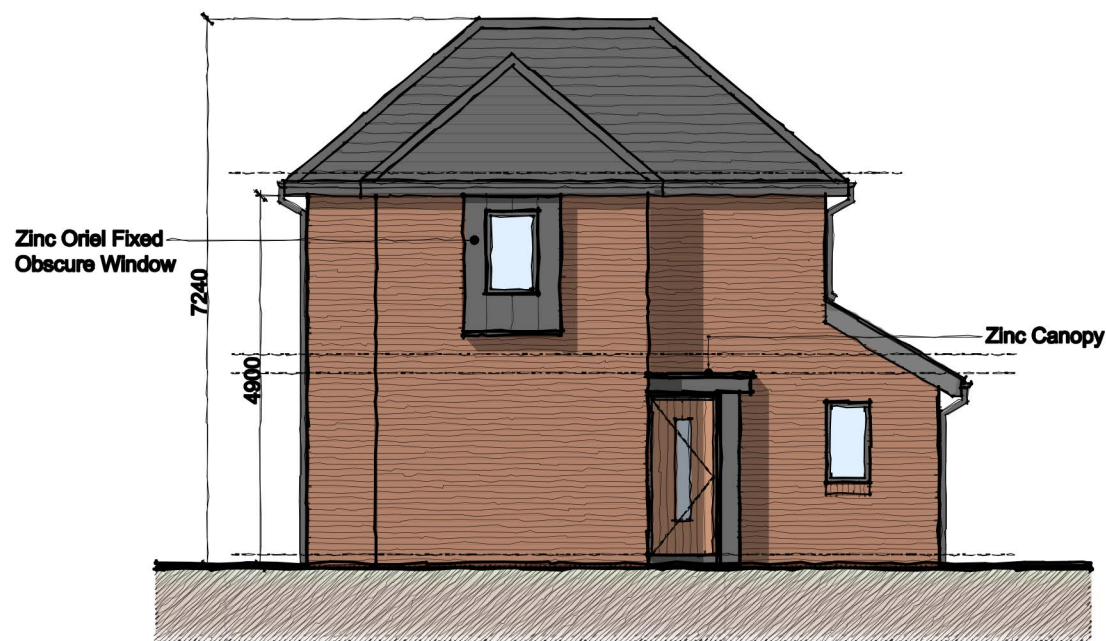


Proposed Front Elevation
Scale 1:100



Proposed Side Elevation
Scale 1:100

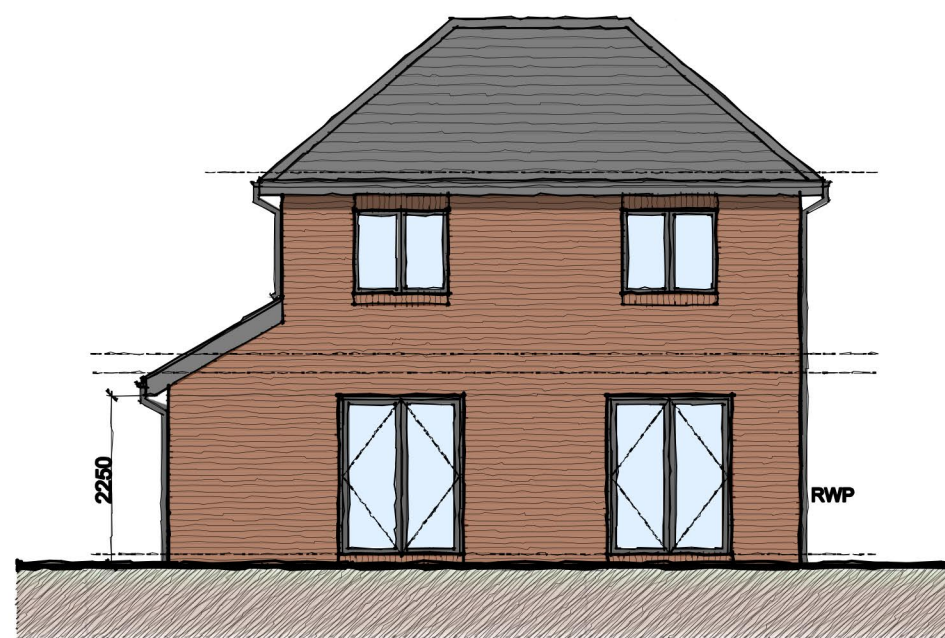

Proposed Rear Elevation
Scale 1:100

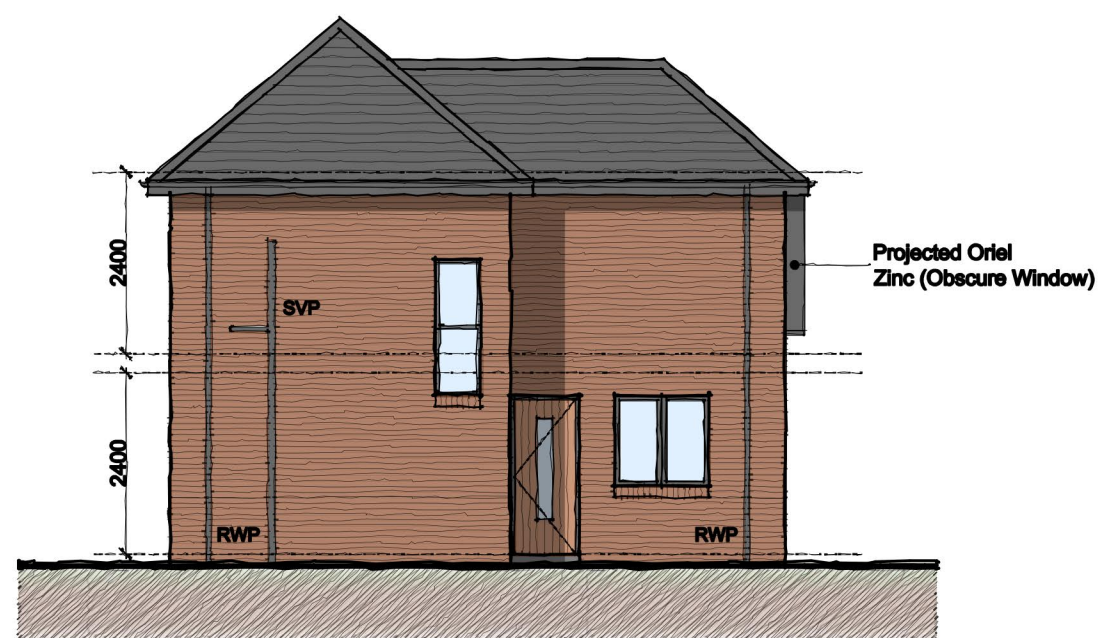

Proposed Side Elevation
Scale 1:100

1:100 SCALE 0 1 5 METRES

RA
Revival Architecture
Dream. Plan. Begin.

revivalarchitecture.co.uk 0151 702 6700

Do not scale from this drawing. Use figured dimensions only, which are displayed in millimeters unless stated otherwise. The contractor is requested to check all dimensions before work is put in hand. Any discrepancies within the drawing should be reported prior to commencement of works.

This drawing is copyright and remains the property of Revival Architecture Ltd. This drawing must only be used for the purpose for which it is supplied and its contents must not be reproduced for any purpose without written permission.

Project:	Thursby Walk, Kirkby
Client:	TBC
Title:	Proposed Elevations
Date:	03.08.26
Drawn:	CW
Check:	GNP
Scale@A3:	1:100
Revision:	P03
Status:	Planning

Drawing Number:
1373-RA-XX-XX-DR-A-0103