



NOTE: ELEVATIONS FLATTENED FOR EASE OF VIEW


NOTES:

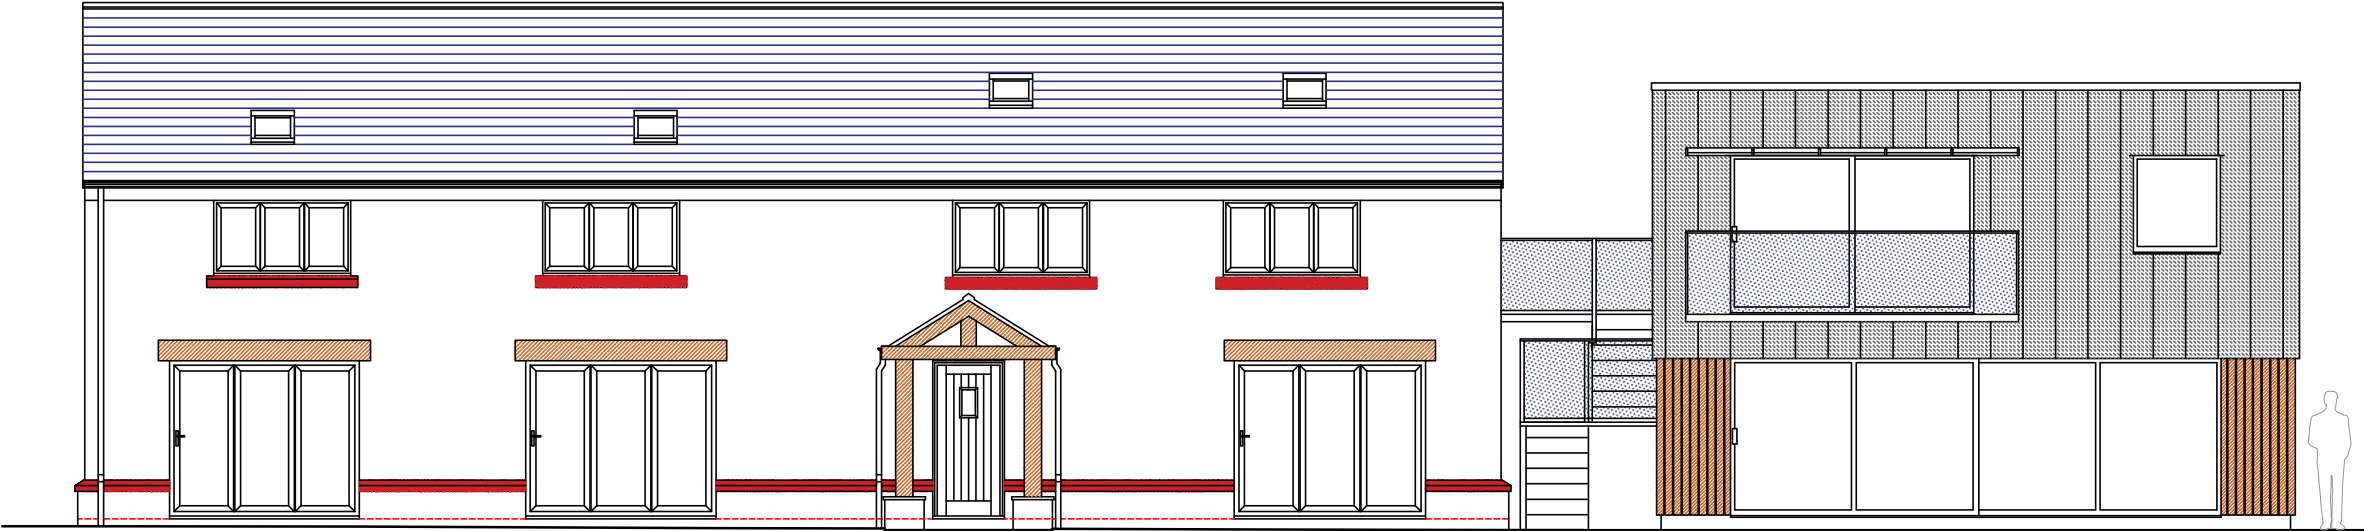

PROPOSED FRONT
(SOUTH EAST) ELEVATION

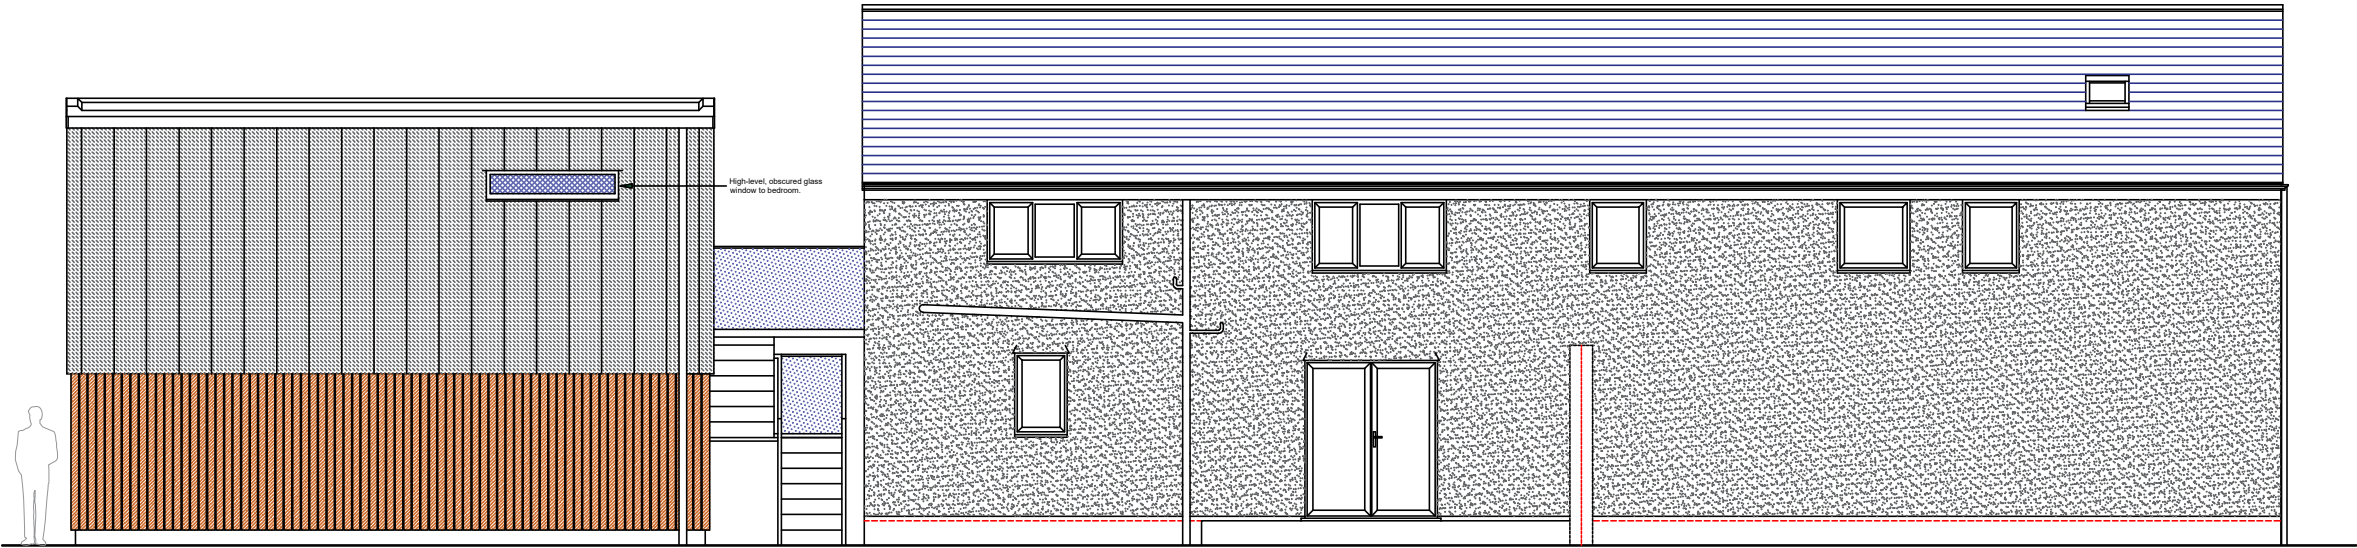

PROPOSED REAR
(NORTH WEST) ELEVATION

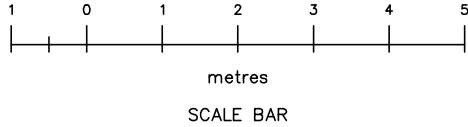

CLIENT: CAROLINE HICKS & BEN THOMPSON The Coach House, Gerrard's Lane, Liverpool, L26 5QA		
PROJECT: PROPOSED OUTBUILDING The Coach House, Gerrard's Lane, Liverpool, L26 5QA		
TITLE: PROPOSED Front & Rear Elevations		
SCALE:	1:100 @ A3 1:50 @ A1	DRAWN: CJC
DATE:	October 2025	CHECKED: -
DRAWING No.:	022-001-GLL-CH NMA 006	REV -

© Lynwoods Building Consultancy

Web: www.lynwoods.com
Email: info@lynwoods.com
Tel: +44(0)7913 238 176

