


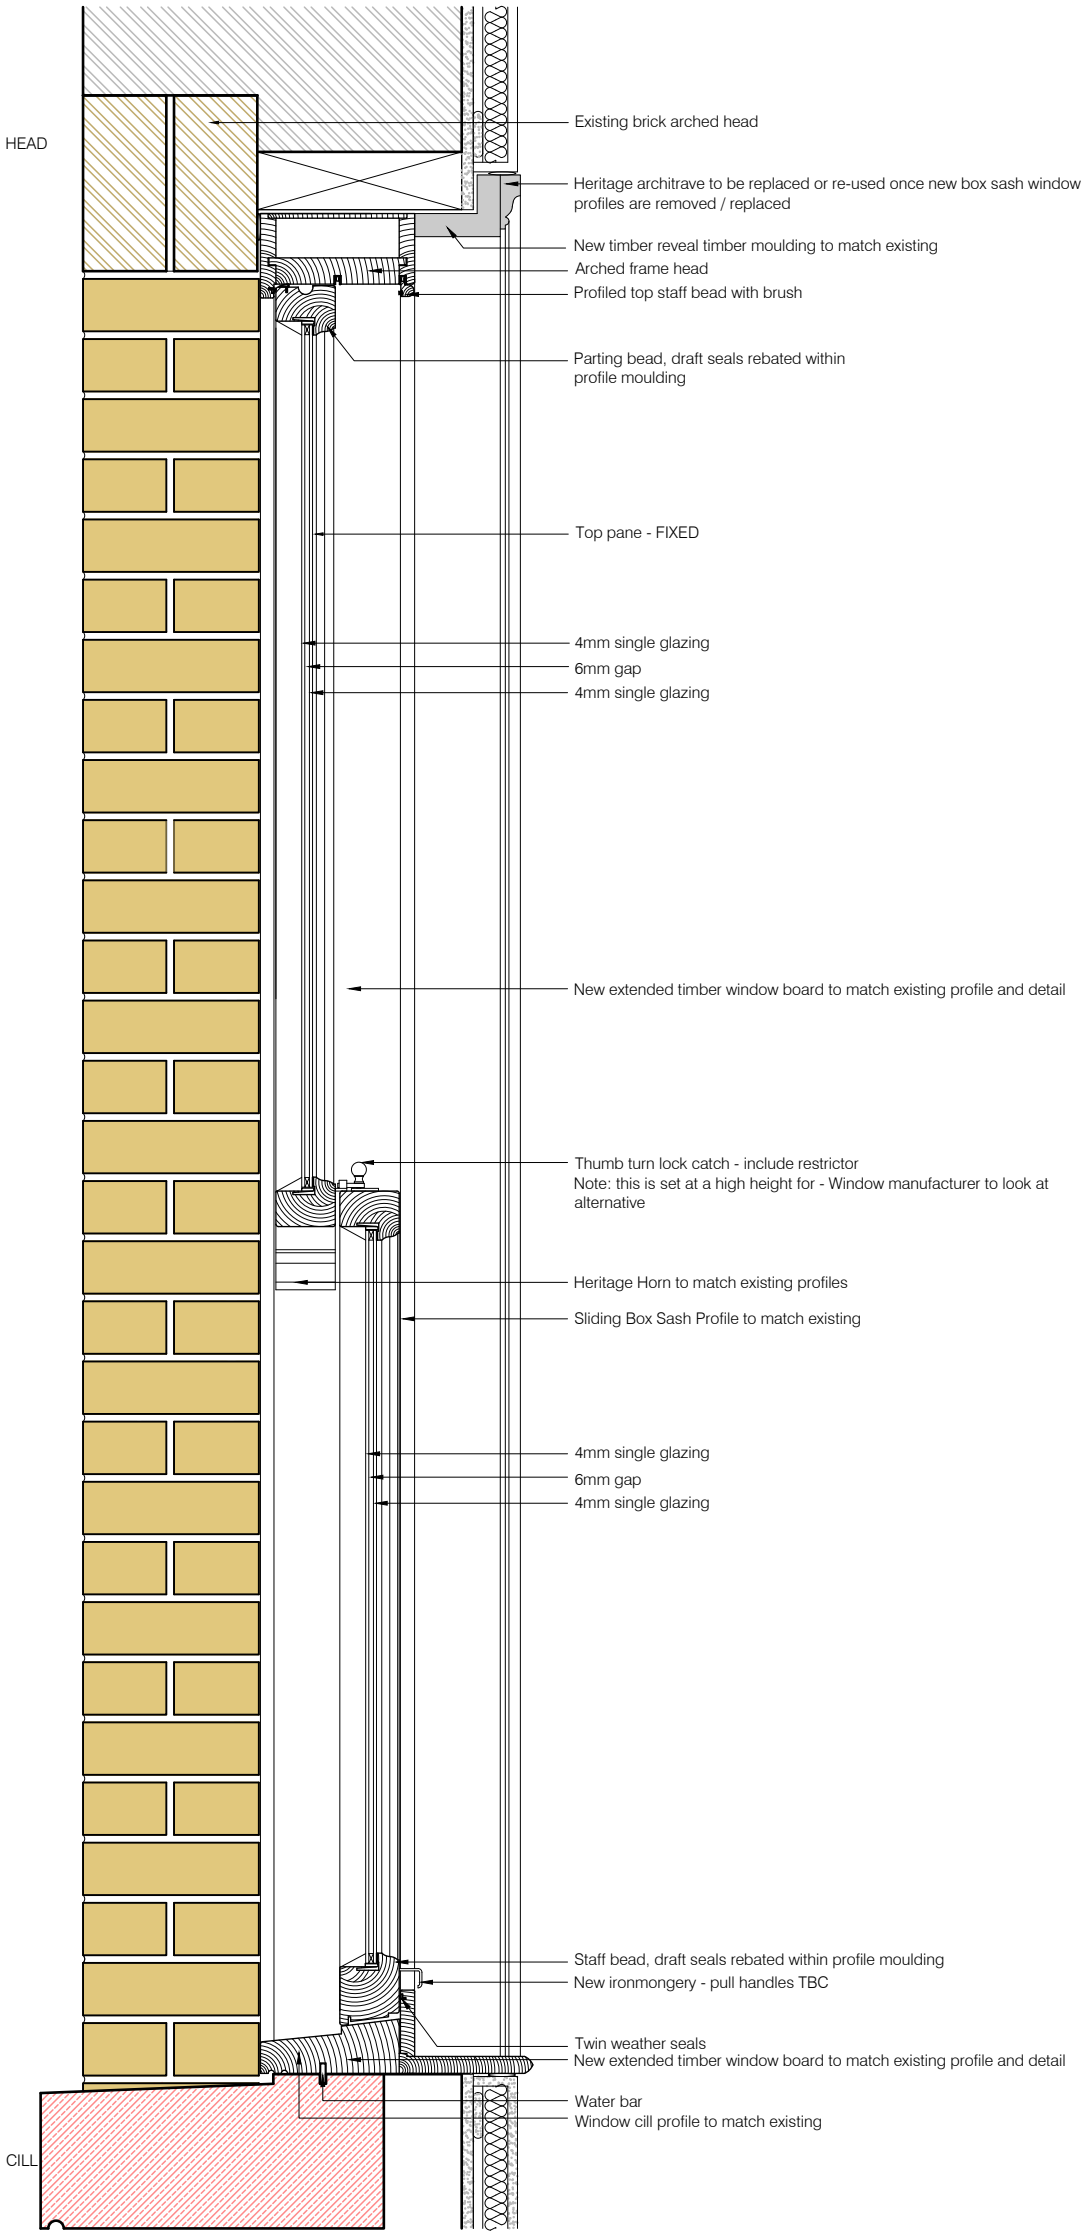


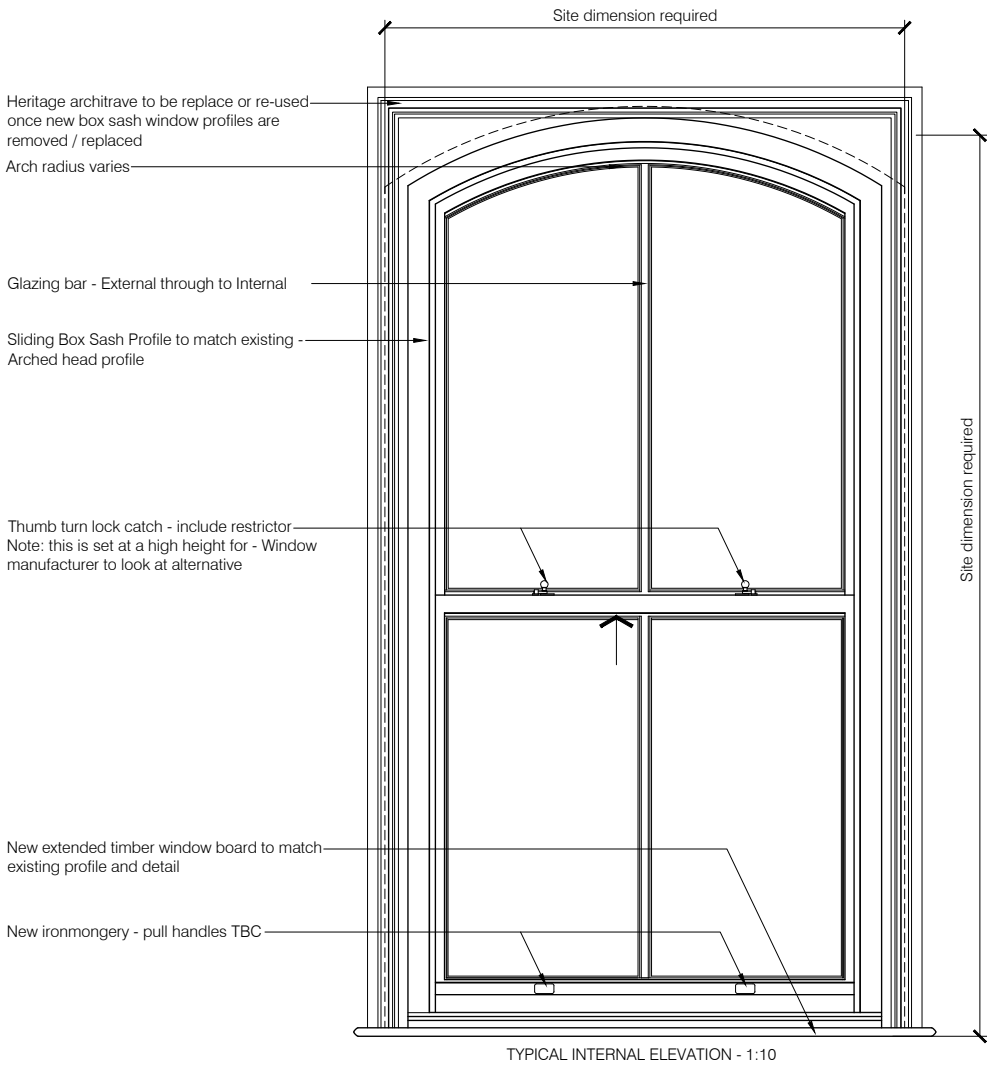

VERTICAL SECTION THROUGH WINDOW, HEIGHT TO SUIT EXISTING STRUCTURAL OPENING. NEW JOINERY TO MATCH ALL EXISTING SIZES AND PROFILES

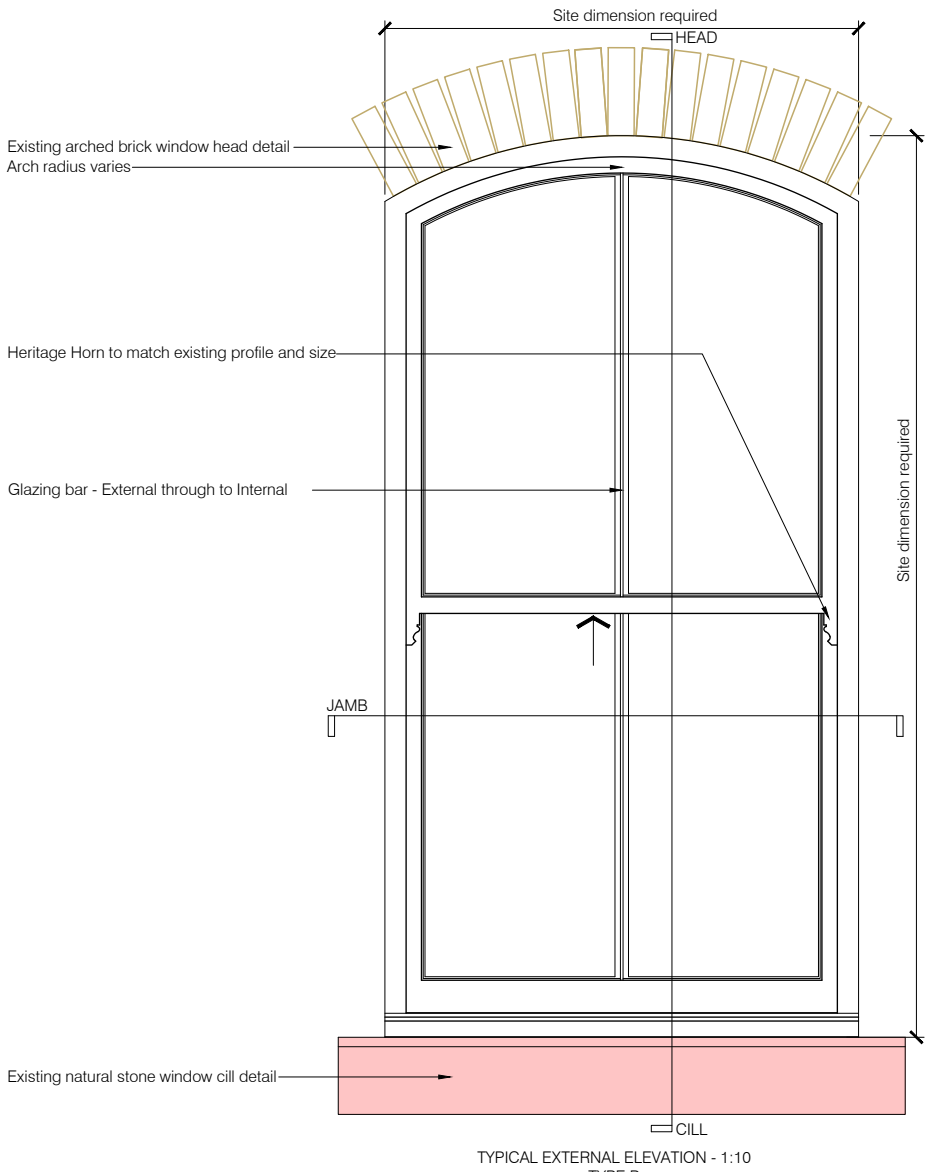

TYPICAL JAMB VIEW OF WINDOW - Note: Refer to Window Elevation for Heights and Floor Plans for Widths - 1:5

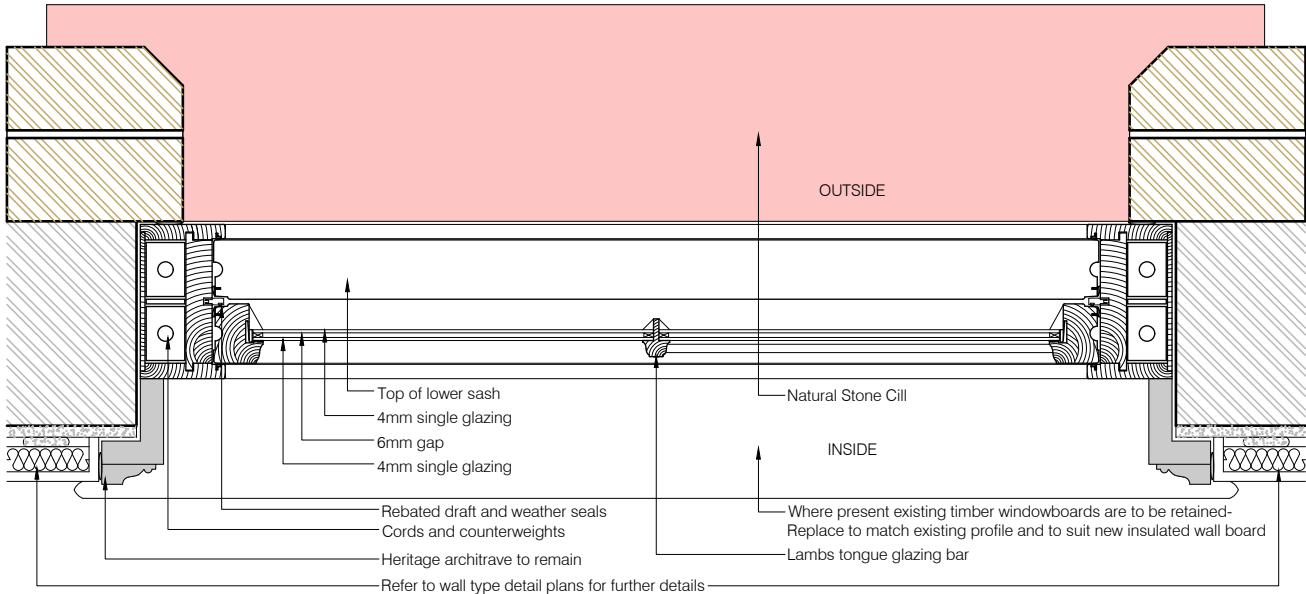

Revision	Date	Description
Rev A	16.02.2026	Notes amended to reflect bottom opening of sash only and window numbers for the window type.
Rev B	01.07.2026	Double glazing units amended to 4-6-4 dimensions and new glazing bar to suit.

Drawn
JT
RJS

Client	PRIMA
Project	FORMER PRESCOT POLICE STATION, DERBY STREET, PRESCOT
Drawing	POLICE STATION WINDOW DETAIL - BOX SLIDING SASH WINDOW REPLACEMENT - TYPE P
Scale	1:5 & 1:10 @ A1
Date	09.02.2026
Drawn	JT
Checked	RJS
Job No.	5388
Dwg No.	AD100
Revision	B
Status	CONSTRUCTION

Poplar House Hazell Drive
Newport S.Wales NP108FY
T.44 (0)1633 81 71 71
www.kwlarchitects.co.uk