


HEAD

CILL

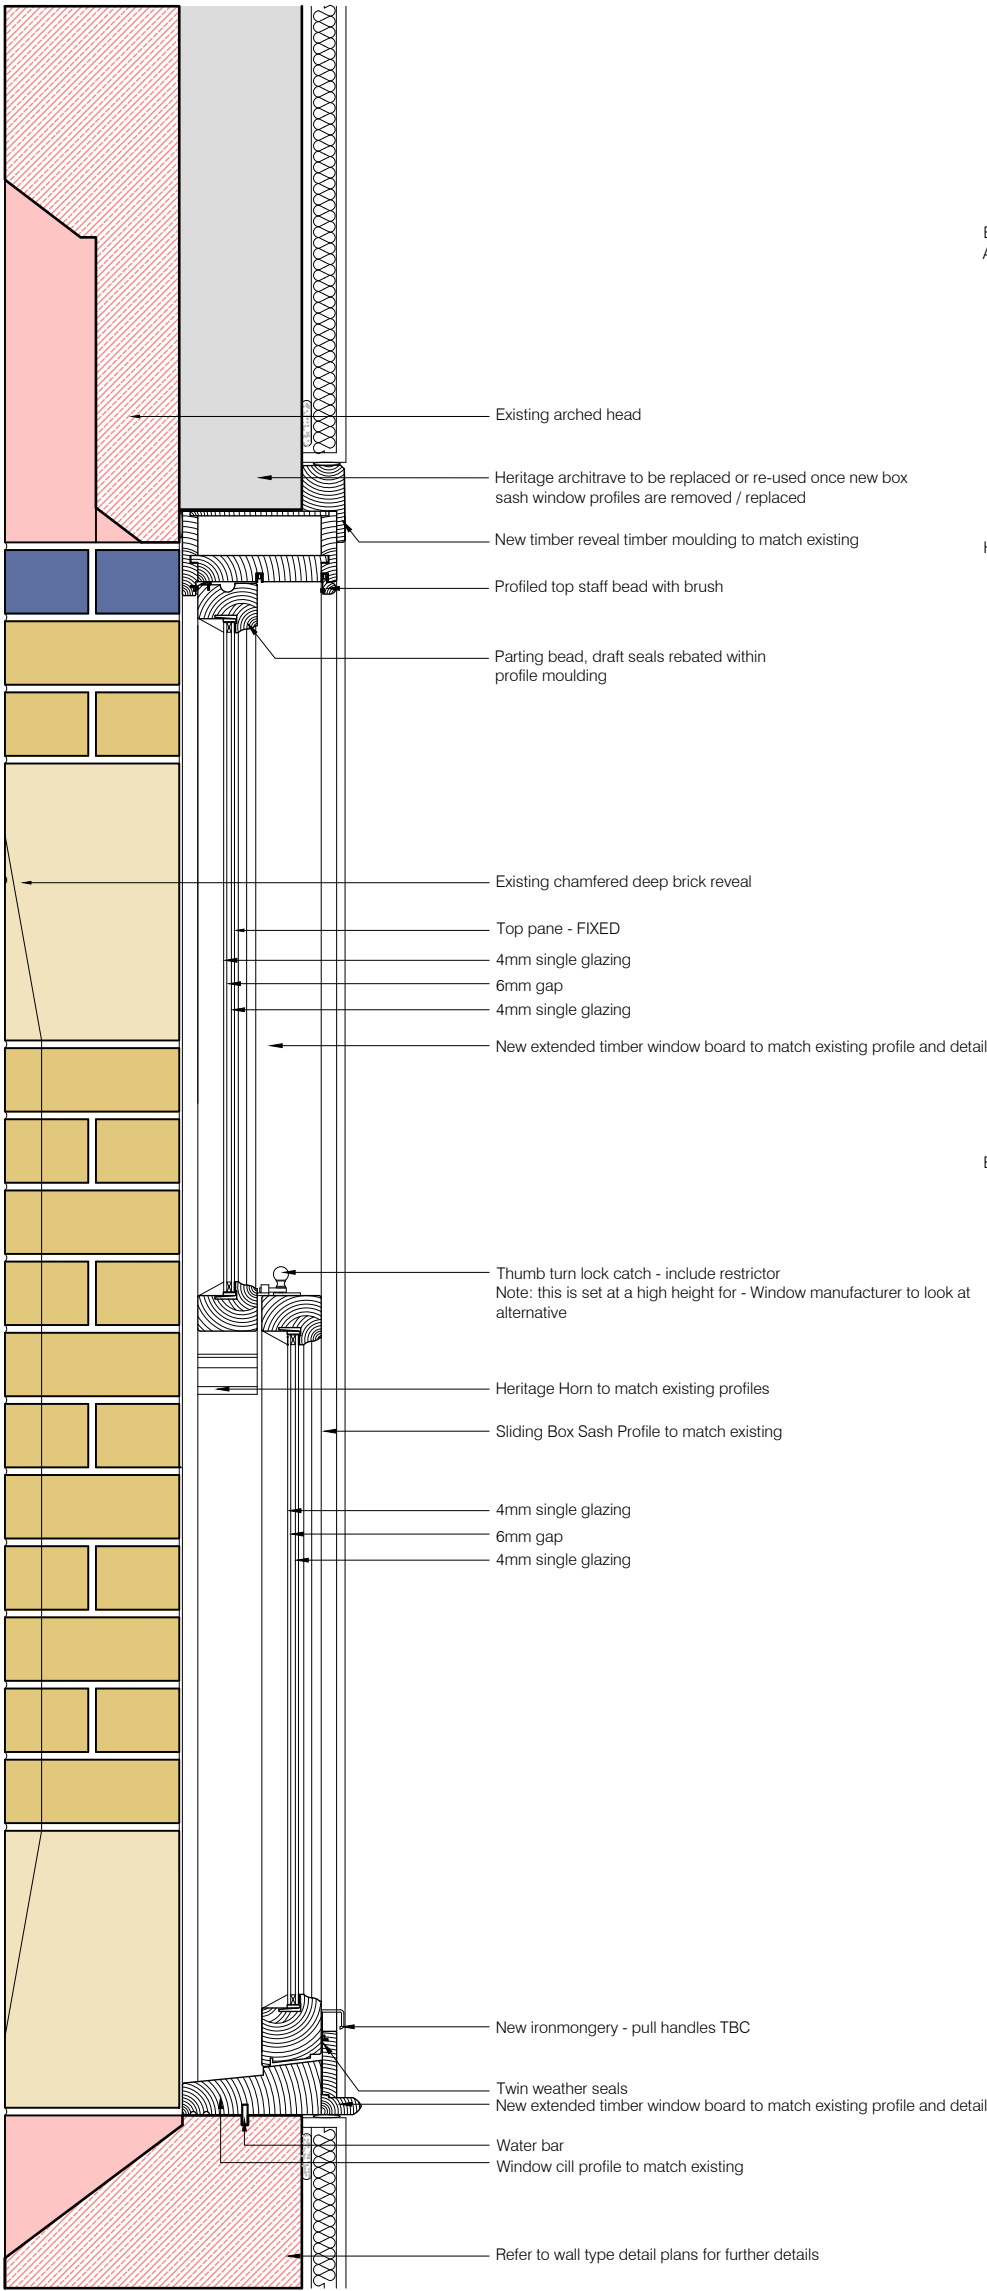


VERTICAL SECTION THROUGH WINDOW, HEIGHT TO SUIT EXISTING STRUCTURAL OPENING. NEW JOINERY TO MATCH ALL EXISTING SIZES AND PROFILES

Existing arched window head detail
Arch radius varies

Heritage Horn to match existing profile and size

Existing natural stone window cill detail

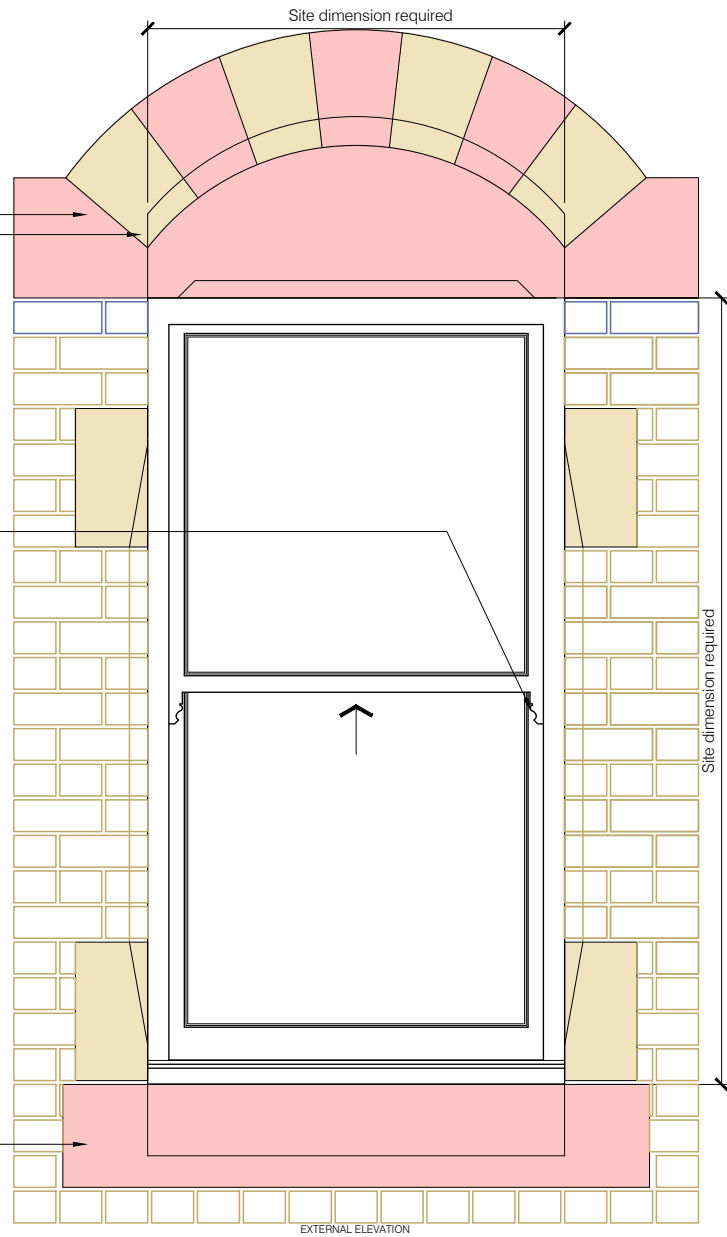


Heritage architrave to be replace or re-used once new box sash window profiles are removed / replaced

Sliding Box Sash Profile to match existing - Arched head profile


Thumb turn lock catch - include restrictor
Note: this is set at a high height for - Window manufacturer to look at alternative

New extended timber window board to match existing profile and detail

New ironmongery - pull handles TBC

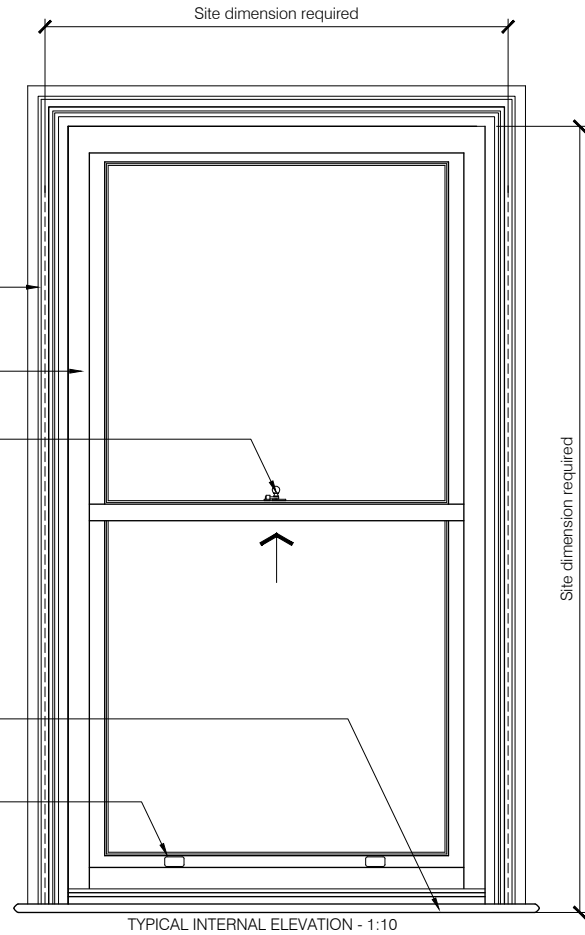

TYPICAL PLAN VIEW OF WINDOW - NOTE REFER TO WINDOW ELEVATIONS FOR HEIGHTS AND FLOOR PLANS FOR WIDTHS

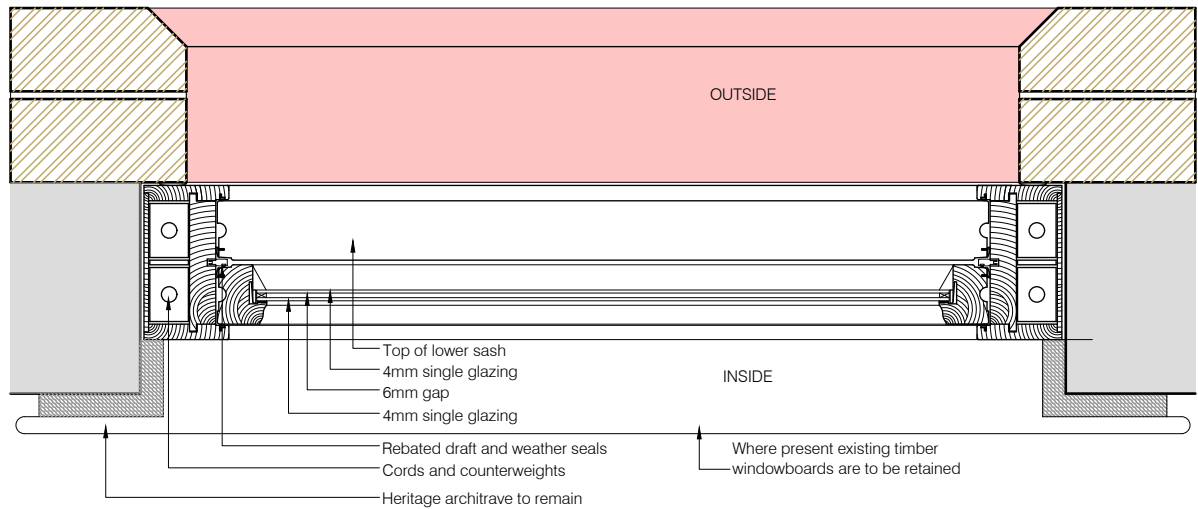

TYPICAL PLAN VIEW OF WINDOW - NOTE REFER TO WINDOW ELEVATIONS FOR HEIGHTS AND FLOOR PLANS FOR WIDTHS

Revision	Date	Description
Rev A	01.07.2026	Double glazing units amended to 4-6-4 dimensions.

Drawn
RJS

Client	PRIMA					 KWL Architects
Project	FORMER PRESCOT POLICE STATION, DERBY STREET, PRESCOT					
Drawing	POLICE STATION WINDOW DETAIL - BOX SLIDING SASH WINDOW REPLACEMENT - TYPE A					
Scale	Date	Drawn	Checked			
1:5 & 1:10 @ A1	09.02.2026	LC	JT			
Job No.	Dwg No.	Revision	Status	CONSTRUCTION		
5388	AD101	A				
					Poplar House Hazell Drive Newport S.Wales NP108FY T. +44 (0)1633 81 71 71 www.kwlarchitects.co.uk	

