


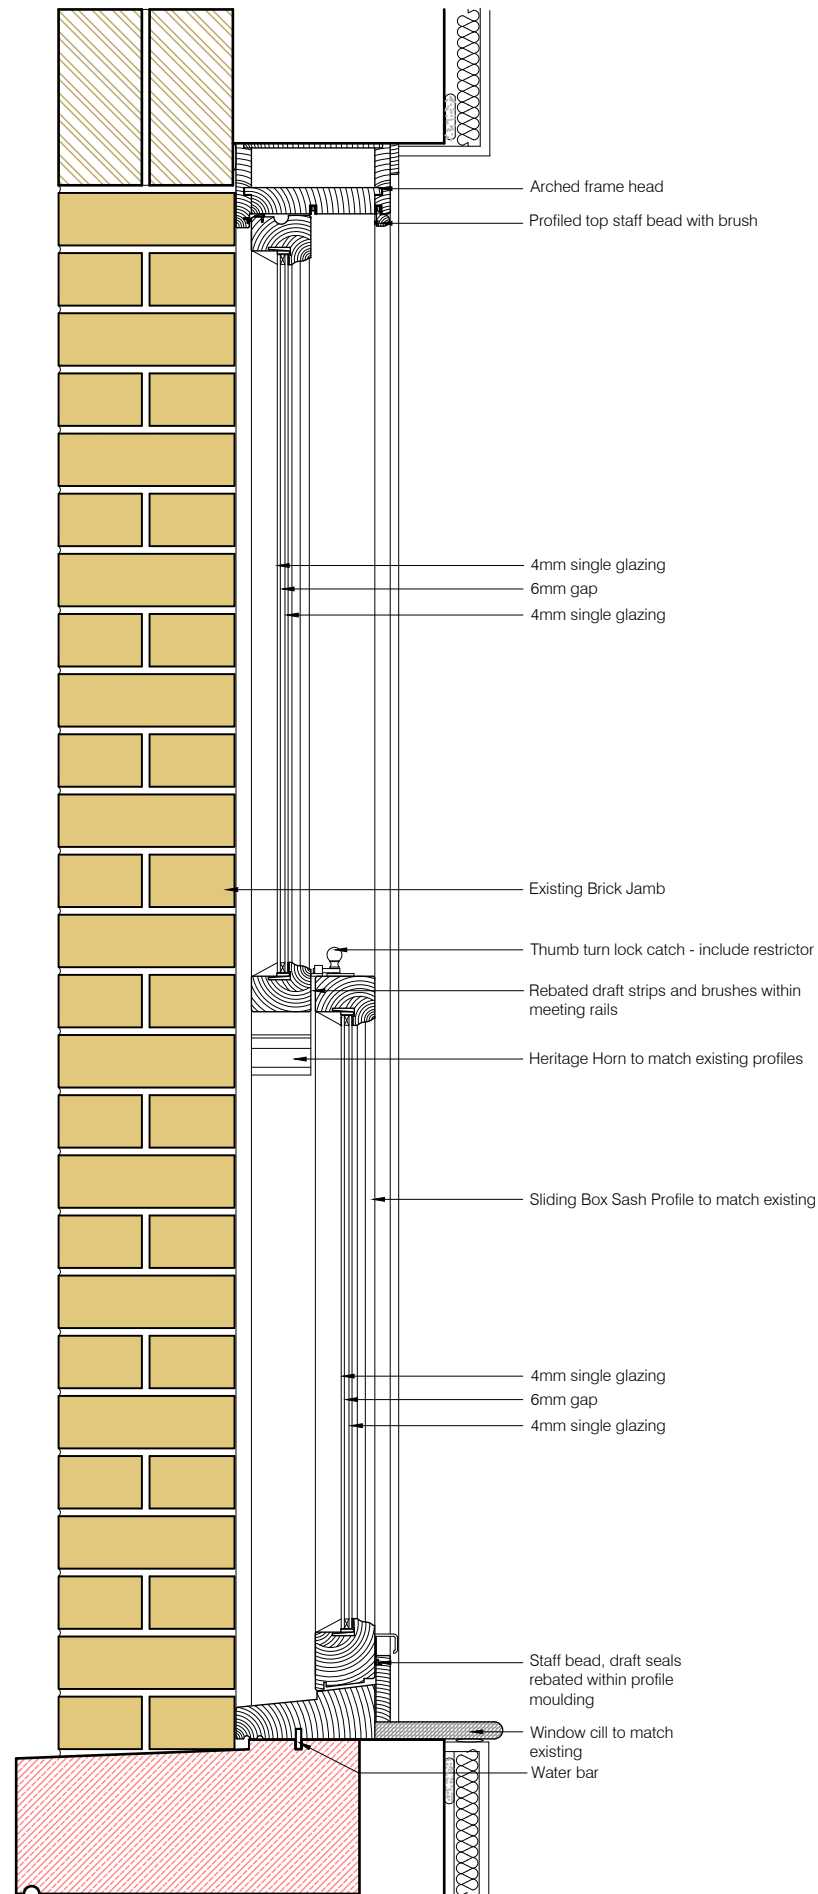


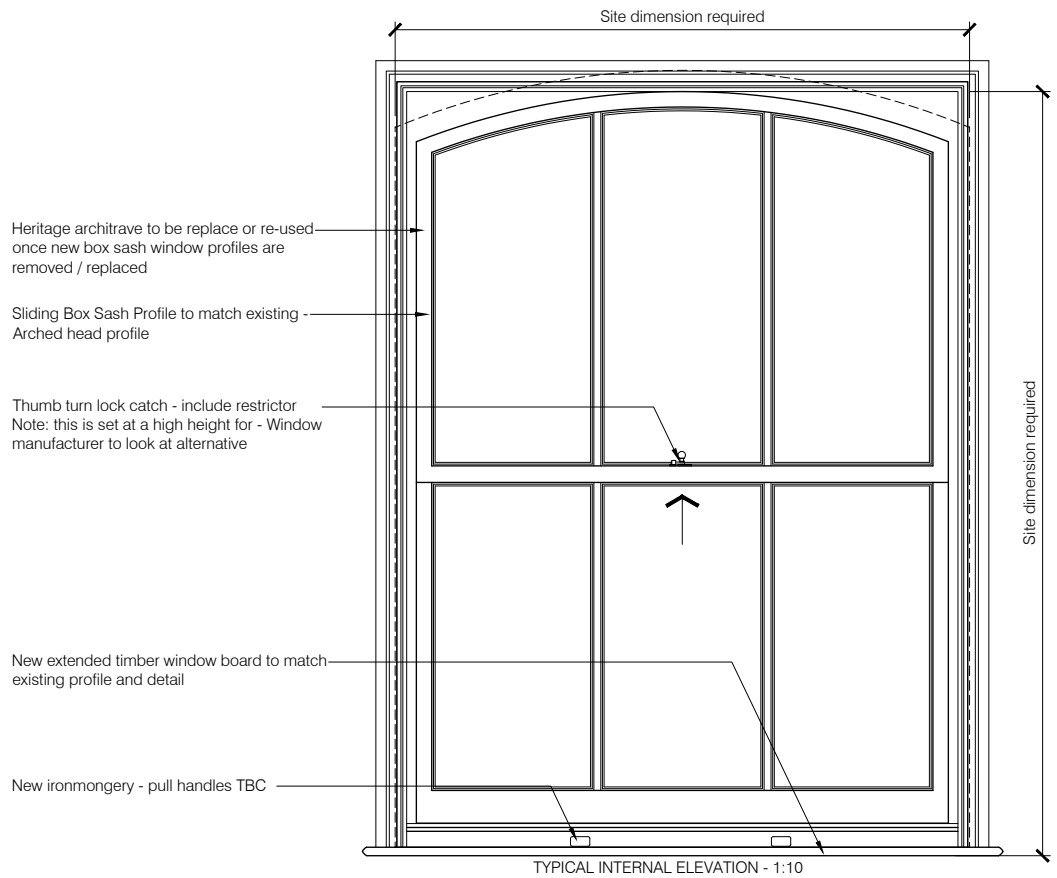

VERTICAL SECTION THROUGH WINDOW, HEIGHT TO SUIT EXISTING STRUCTURAL OPENING. NEW JOINERY TO MATCH ALL EXISTING SIZES AND PROFILES

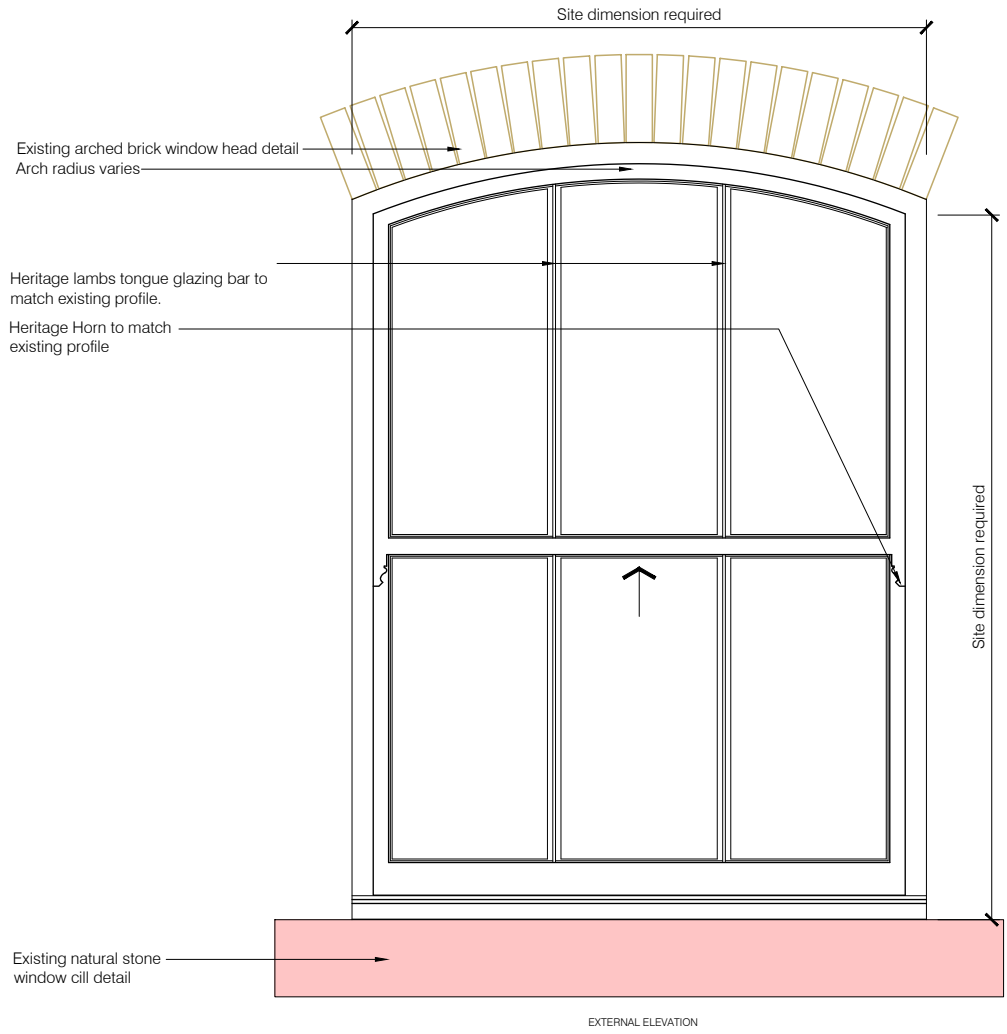

TYPICAL PLAN VIEW OF WINDOW - NOTE REFER TO WINDOW ELEVATIONS FOR HEIGHTS AND FLOOR PLANS FOR WIDTHS

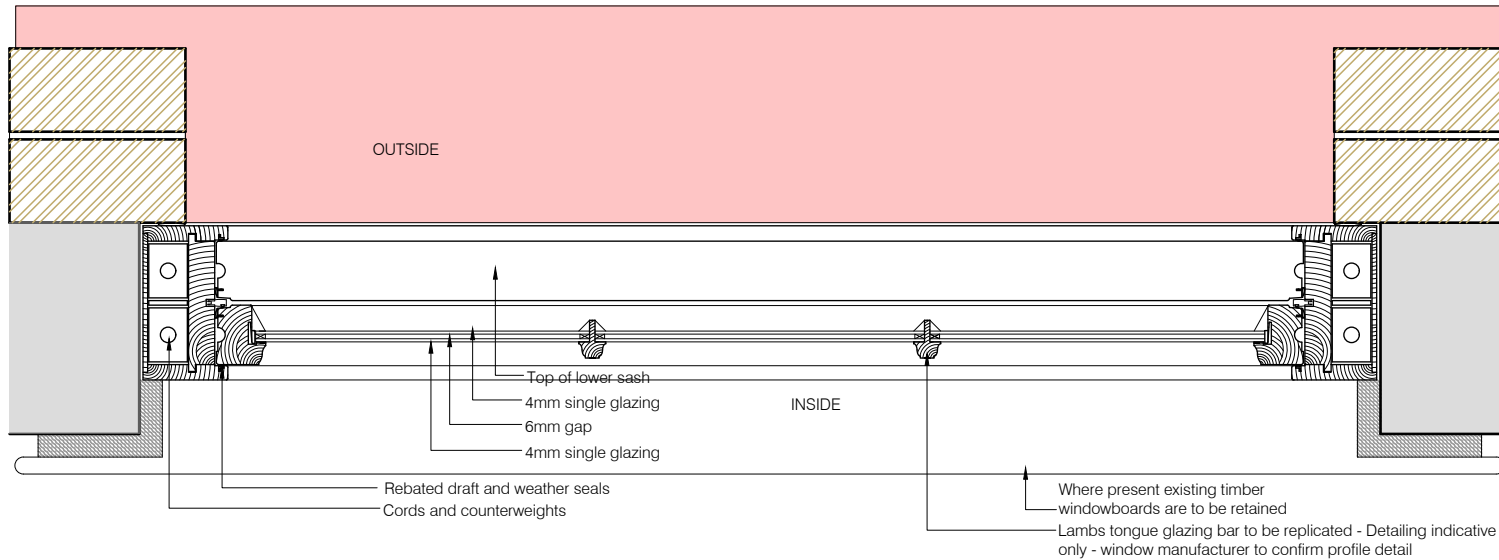

Revision	Date	Description
Rev A	01.07.2026	Double glazing units amended to 4-6-4 dimensions and new glazing bar to suit.

Drawn
RJS

Client	PRIMA	Client	PRIMA
Project	FORMER PRESCOT POLICE STATION, DERBY STREET, PRESCOT	Client	PRIMA
Drawing	POLICE STATION WINDOW DETAIL - BOX SLIDING SASH WINDOW REPLACEMENT - TYPE R	Client	PRIMA
Scale	1:5 & 1:10 @ A1	Date	09.02.2026
Job No.	5388	Dwg No.	AD102
Revision	A	Status	CONSTRUCTION
Checked	JT	Checked	JT
Poplar House	Hazell Drive	Poplar House	Hazell Drive
Newport S. Wales NP108FY	T. +44 (0)1633 81 71 71	Newport S. Wales NP108FY	T. +44 (0)1633 81 71 71
www.kwlarchitects.co.uk		www.kwlarchitects.co.uk	