


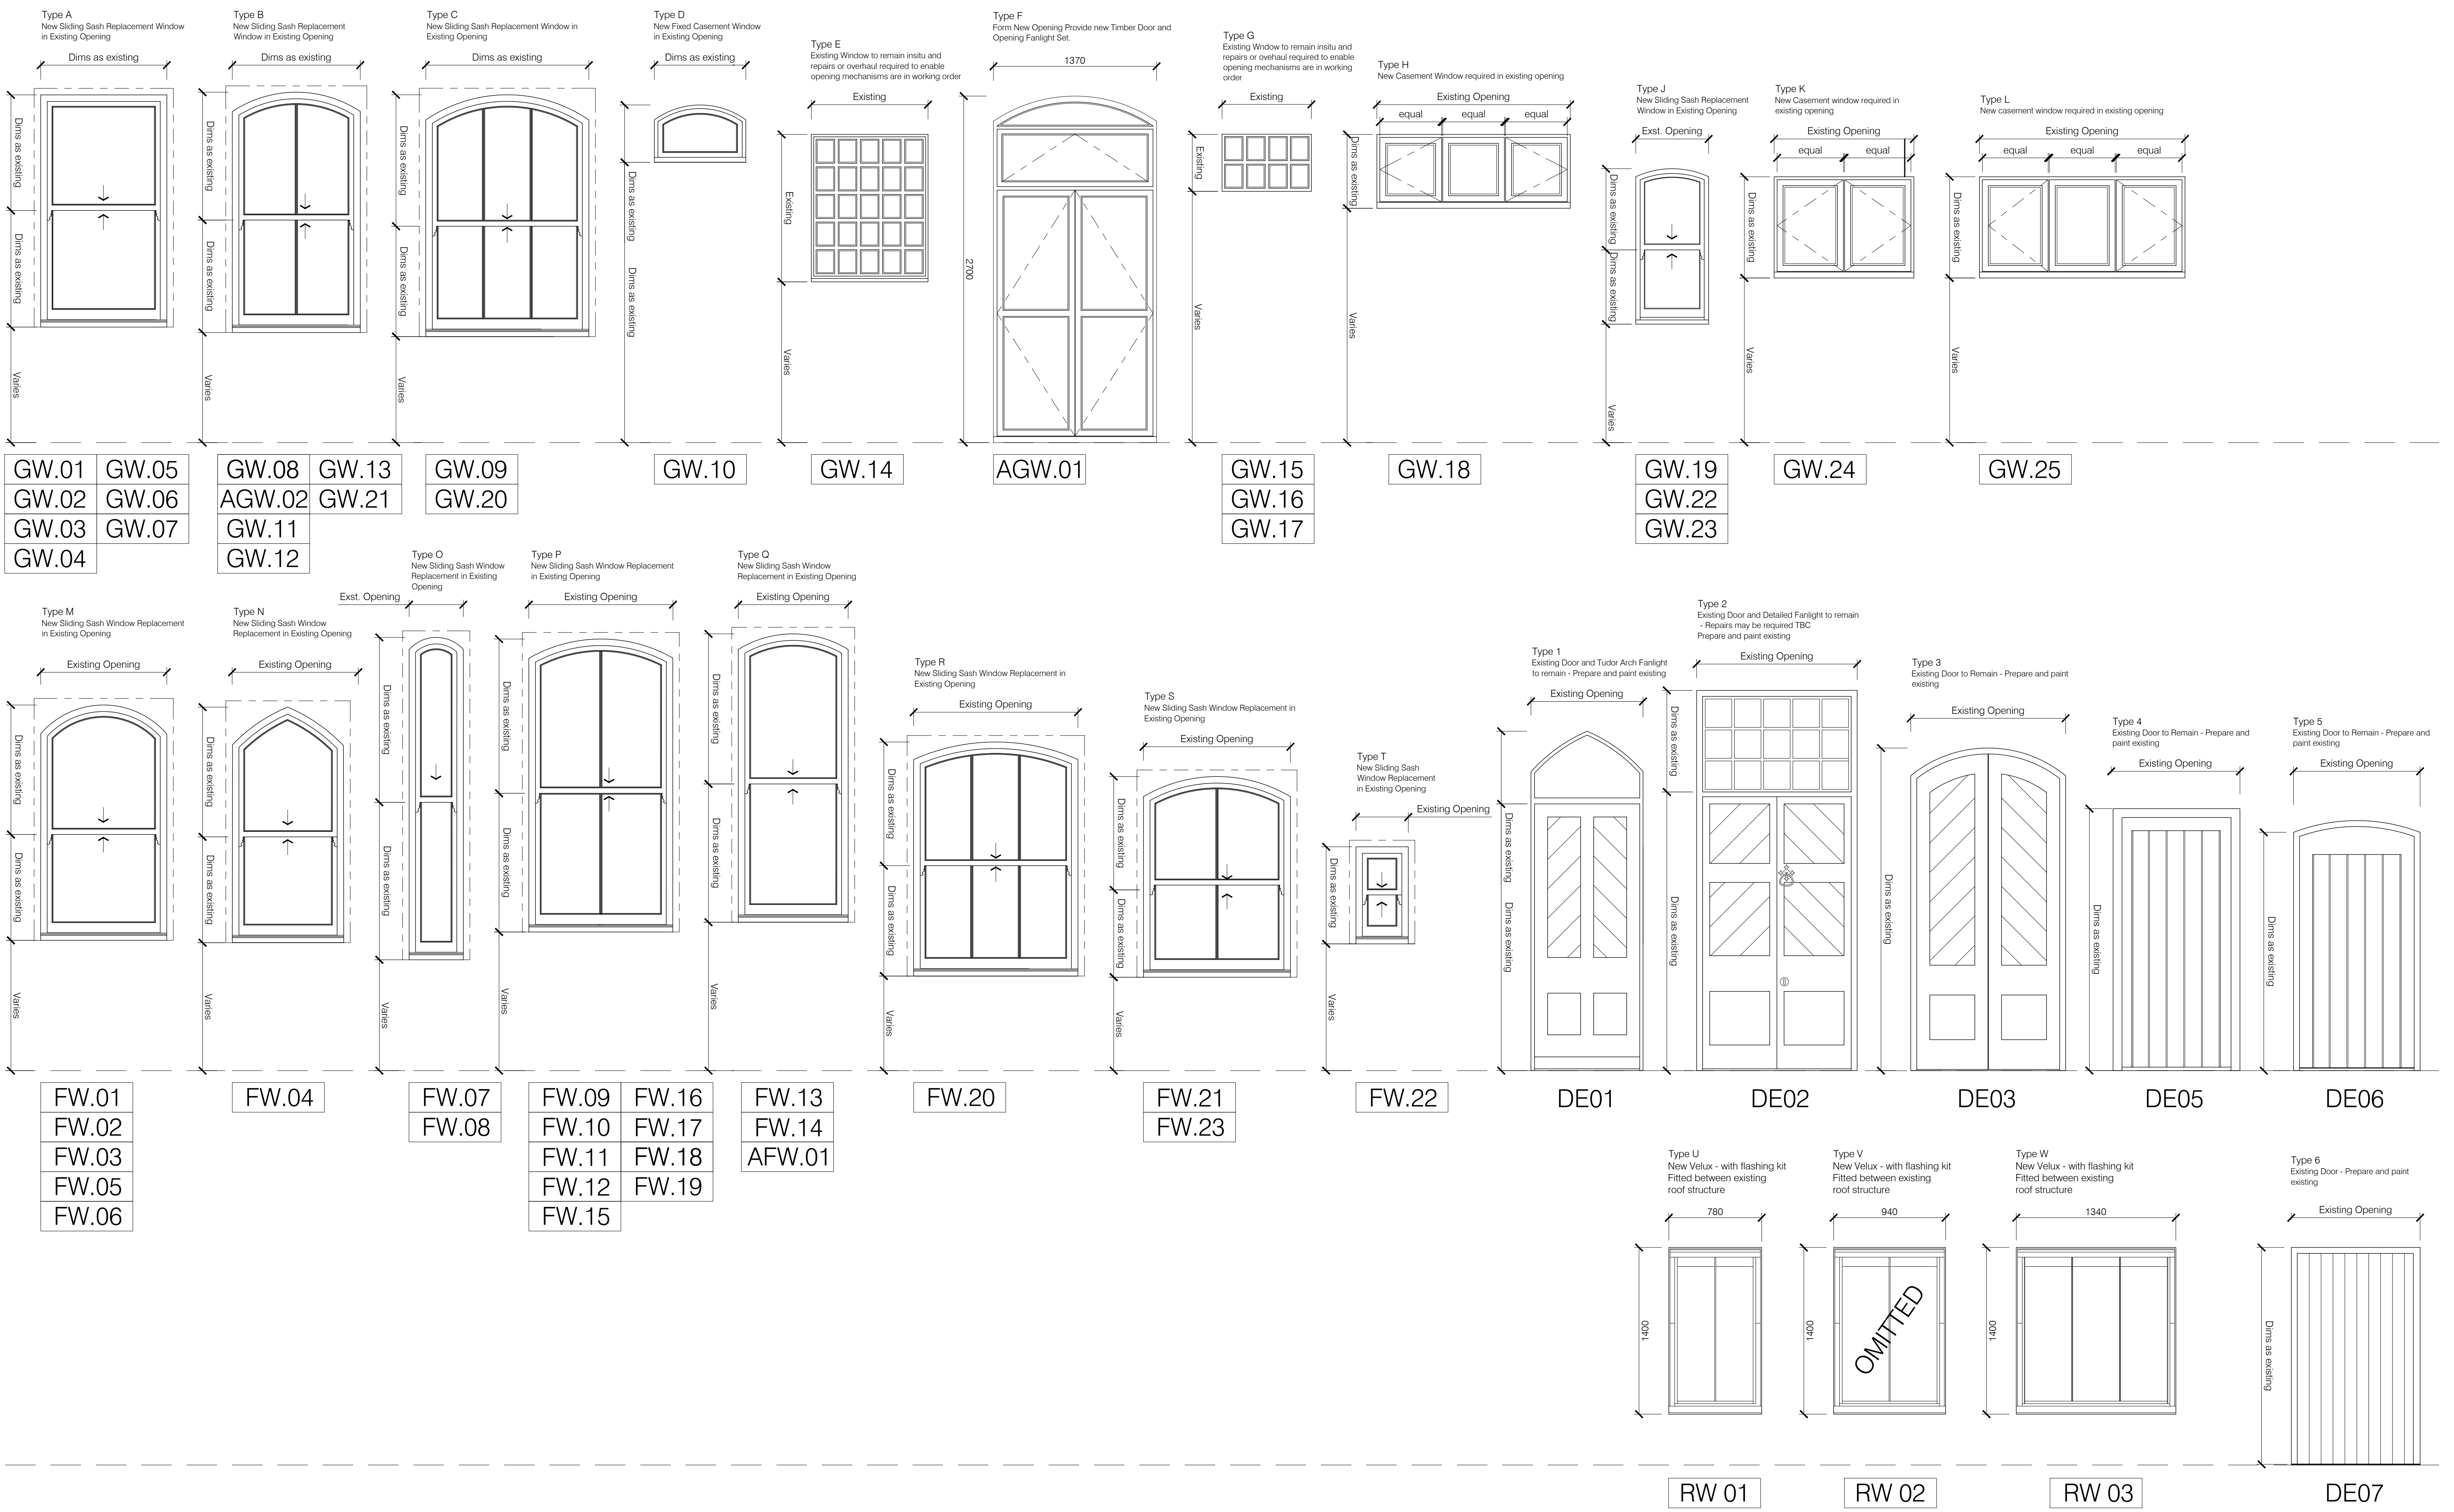

This drawing is covered by copyright which remains with KWL Architects Ltd. and must not be reproduced in any form without their express permission. This drawing should not be scaled for construction purposes, use figured dimensions only.

Revision	Date	Description
Rev A	13.08.2024	Amended schedule in line with LPA's latest comments to reflect floor plans and elevations and window details
Rev B	14.11.2025	RW02 Rooflight amended to Type U, Type V omitted and French Doors Type F amended with opening fanlight.
Rev C	21.04.2026	Type P glazing bars added

Drawn
JT
RJS
LC

Client	PRIMA		
Project	FORMER SITE OF PRESCOT POLICE STATION, DERBY STREET, PRESCOT		
Drawing	FORMER POLICE STATION: PROPOSED WINDOW DOOR SCHEDULE SHEET 1 OF 2		
Scale	Date	Drawn	Checked
1:25 @ A1	13.06.2024	JT	RJS
Job No	Dwg No	Revision	Status
5388	SCH01	C	PLANNING

