
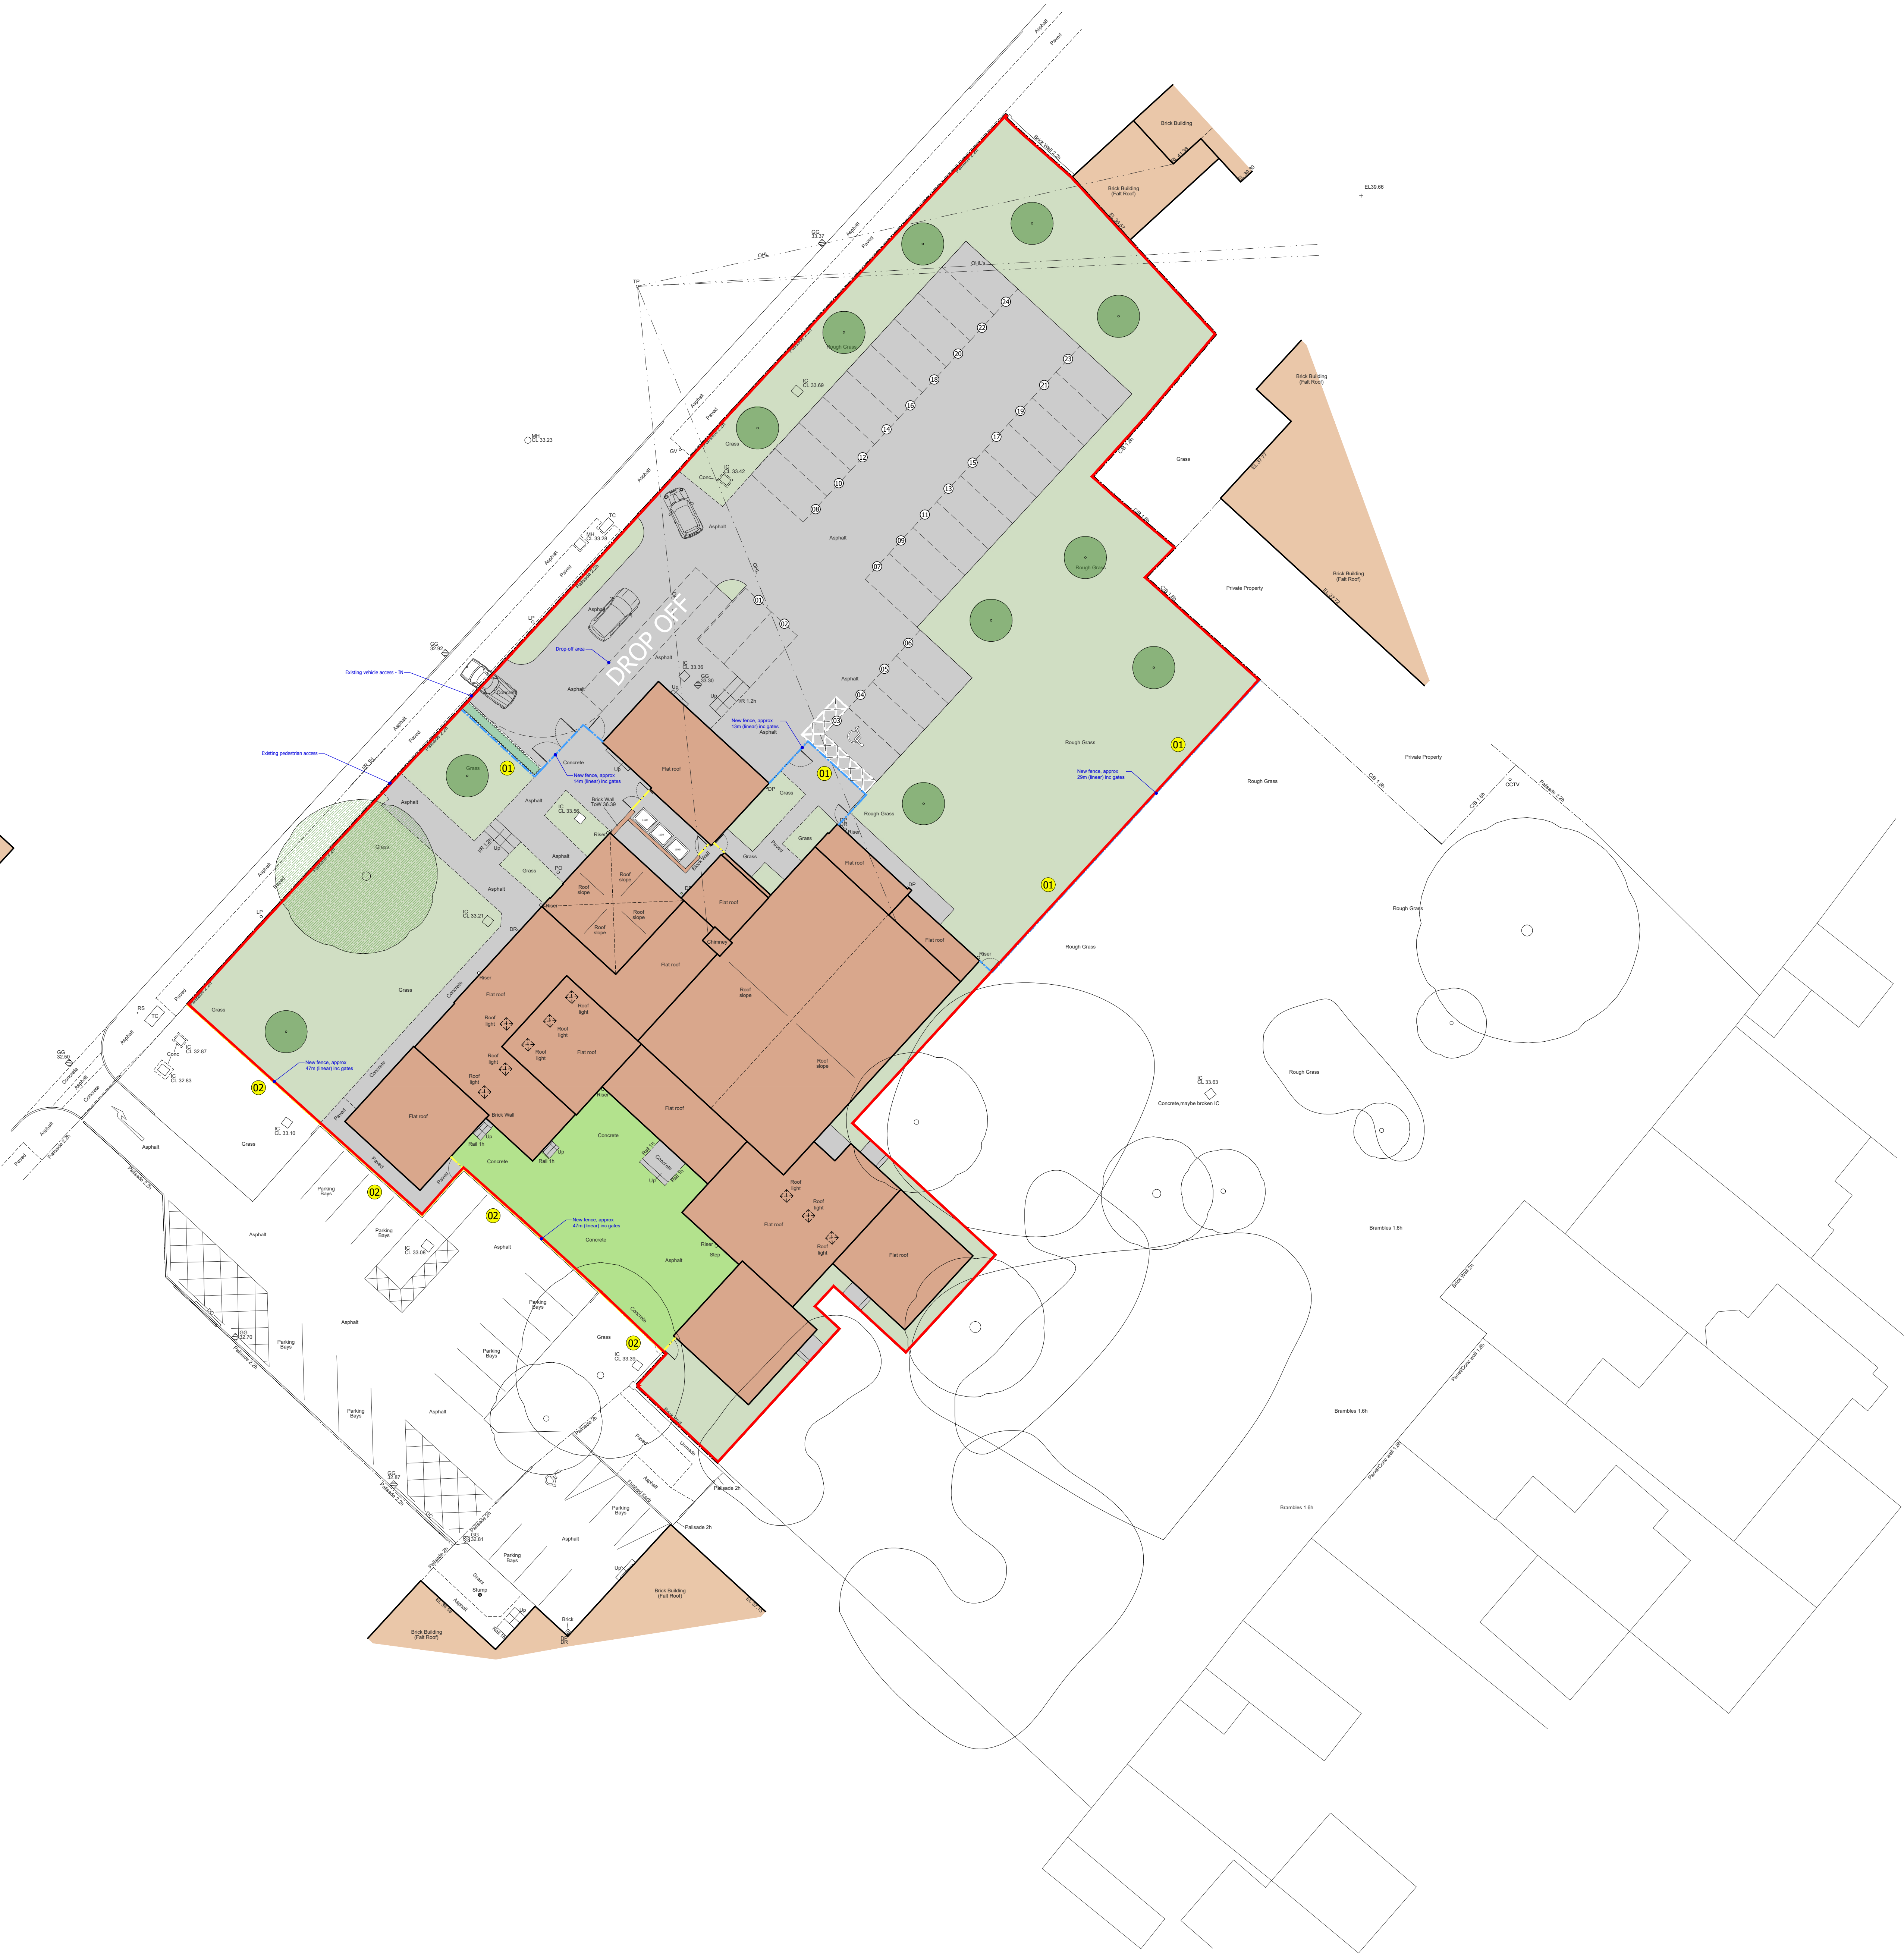
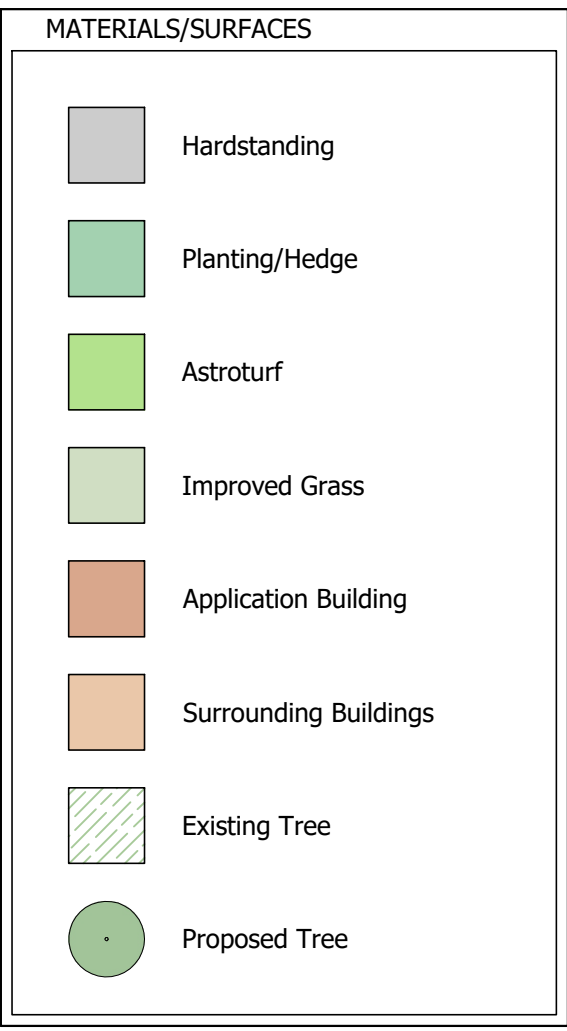
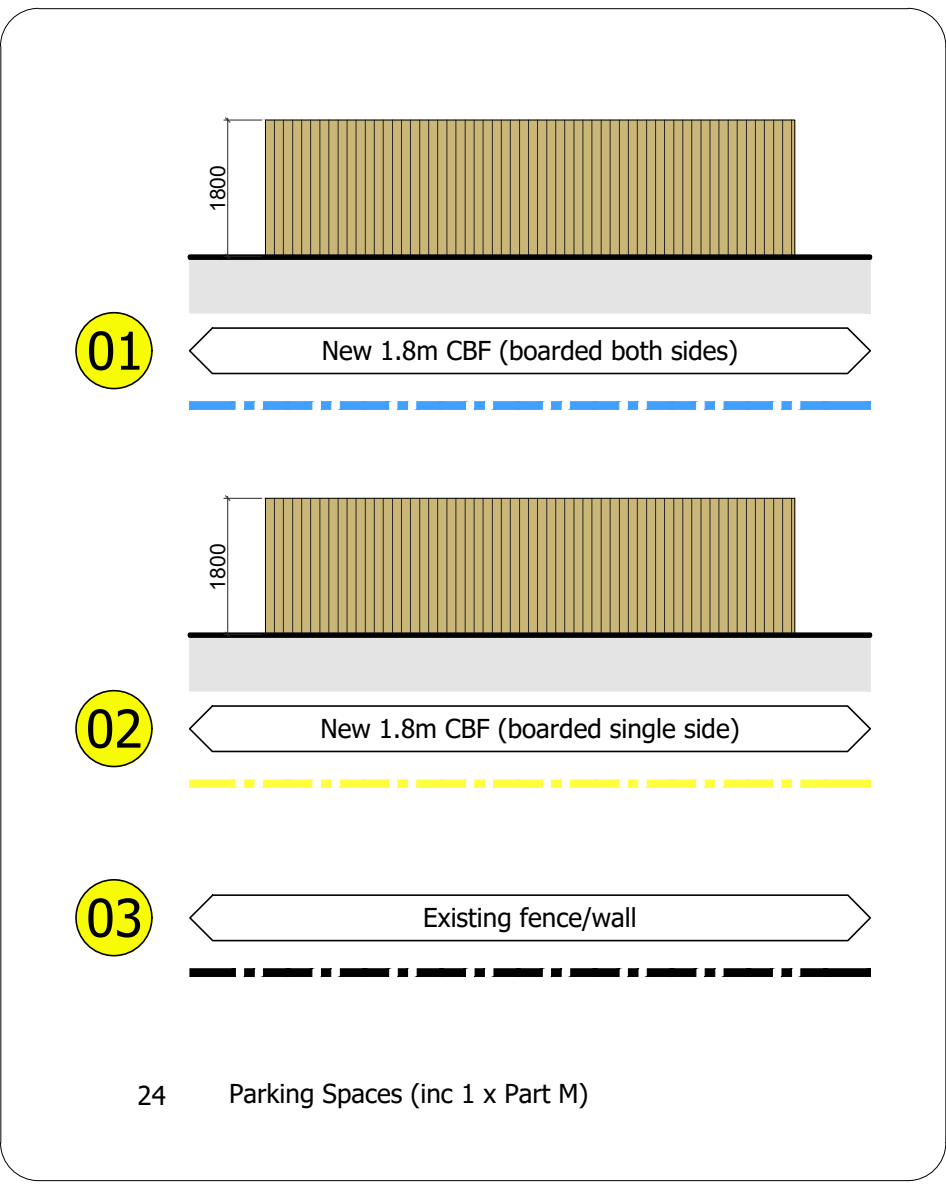


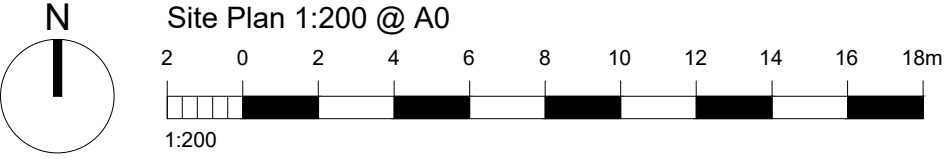

Notes

- This drawing is the copyright of MH Architects Ltd
- Do not scale this drawing except for Local Authority planning purposes
- All dimensions must be checked on site by the contractor prior to commencement of the works

Client Approval

X	A - Approved
X	B - Approved with comments
X	C - Do not use

Rev.	Revision Notes/Purpose of Issue	Drawn By	Date	CHK By	Date
P01	ISSUED FOR PLANNING	JL	27/01/25	HAG	27/01/25
P02	Landscaping amended	JL	06/02/25	HAG	06/02/25
P03	Landscaping amended	JL	06/02/25	HAG	06/02/25

Client

Nine Points Property for Salutem

Job title

St Aidens Church
Adswood Road, Huyton, L36 7XR
SEN School

Job No.

25-082

Drawing title

Site Plan
Proposed
(Full Site)

Drawn	Date	Checked	Date	Scale
JL	SEP 25	HAG	SEP 25	at A0

Proj.	Org.	Zone	Level	Type	Rate	No.	Satisfactory	Rev.
SAC	MHA	XX	ZZ	D	A	0201	SO	P03

Purpose of Issue

PLANNING