
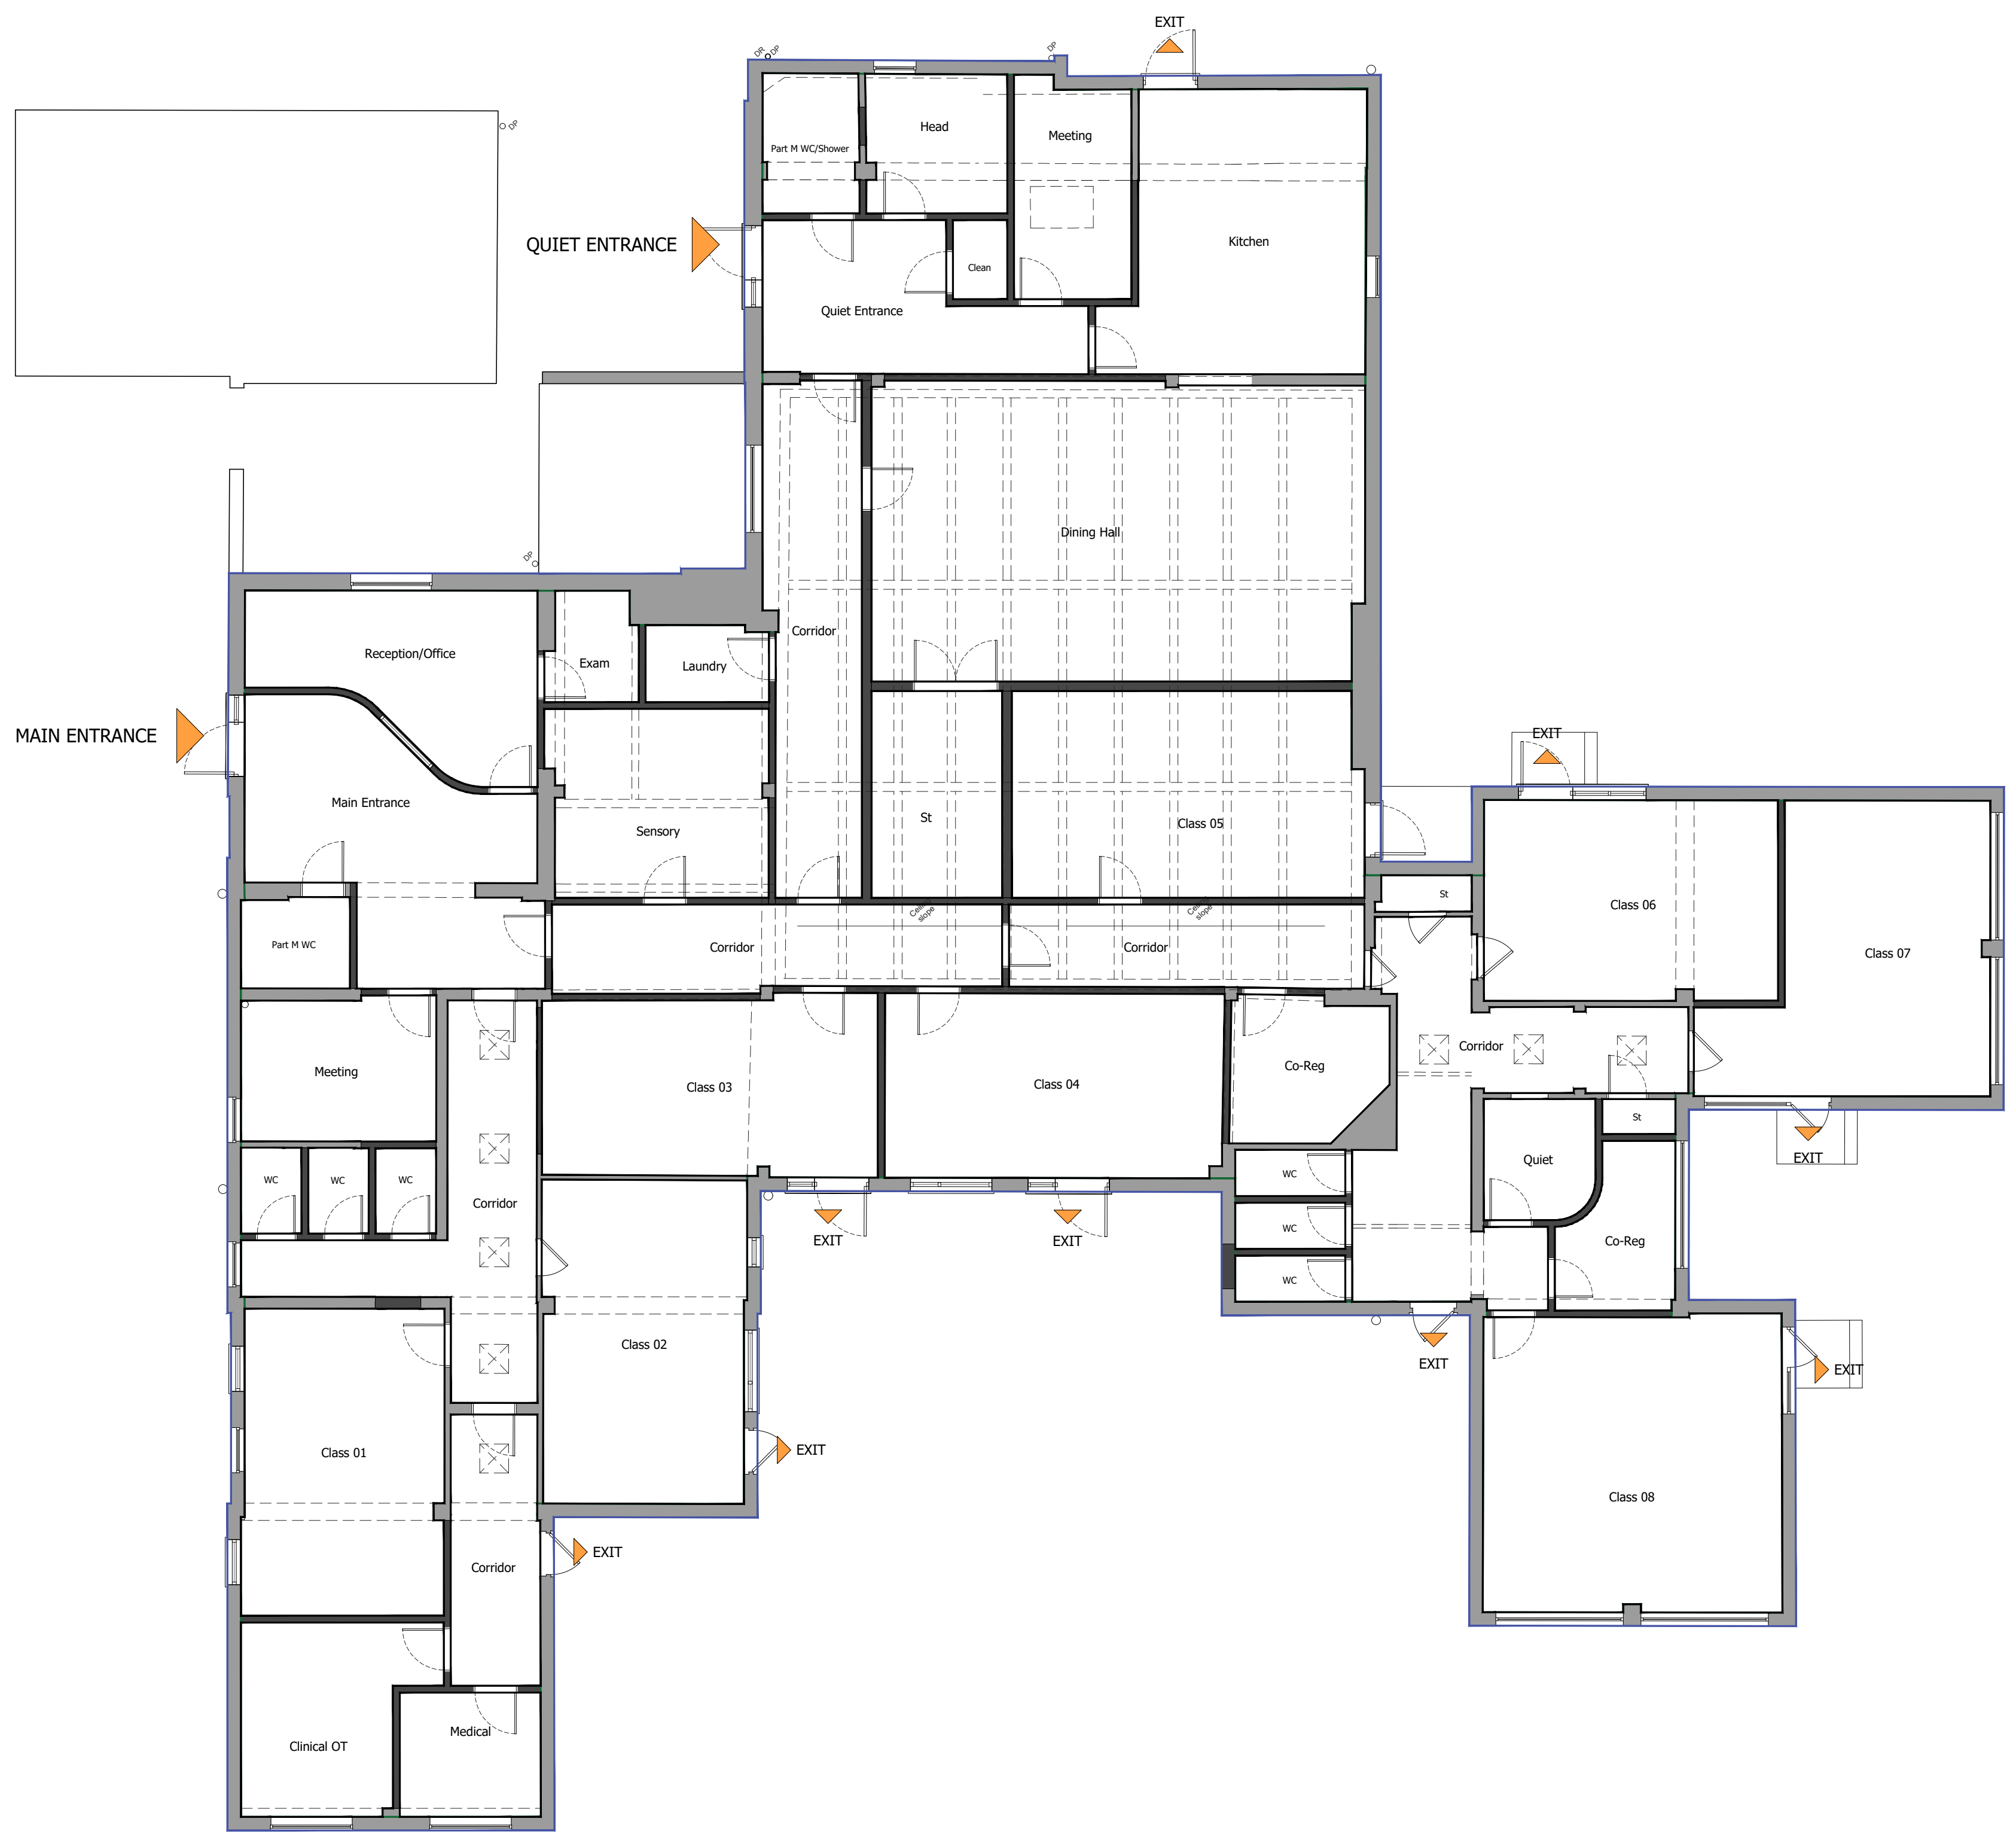


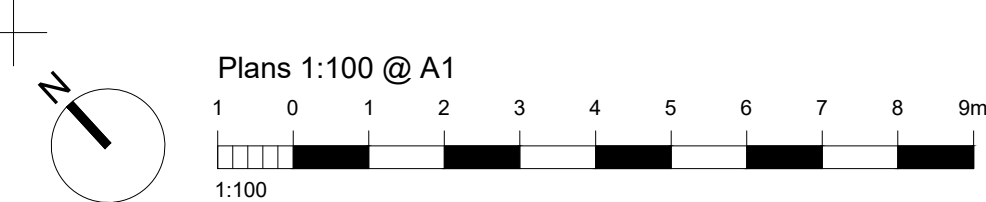


GIA: 764.3 m²
GEA: 826.4 m²

00 GROUND floor plan

Notes

1. This drawing is the copyright of MH Architects Ltd
2. Do not scale this drawing except for Local Authority planning purposes
3. All dimensions must be checked on site by the contractor prior to commencement of the works.

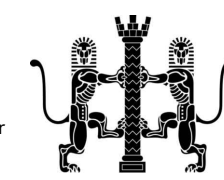

Client Approval					
X	A - Approved				
X	B - Approved with comments				
X	C - Do not use				
Rev.	Revision Note/Purpose of Issue	Drw By	Date	Chk By	Date
P01	ISSUED FOR PLANNING	JL	21/01/26	HUG	21/01/26



Client
Nine Points Property for Salutem

Job title
**St Aidens Church
Adswood Road, Huyton, L36 7XR
SEN School**

Job No.
25-082

Drawing title
**Proposed Plans
Ground Floor**

Drawn	Date	Checked			Date	Scale at A1		
JL	JAN 26	HJG			JAN 26	1:100		
Pro.	Org.	Zone	Level	Type	Role	No.	Suitability	Rev.
SAC	MHA	XX	ZZ	D	A	0210	S0	P01
Purpose of Issue								
PLANNING								

Ground Floor | Bicentennial Building
Southern Gate | Chichester
West Sussex | PO19 8EZ

t: 01243 774748
e: admin@mharchitects.co.uk
www.mharchitects.co.uk

Unlited Company
Registered in England No. 09942733