




All dimensions to be checked on site.

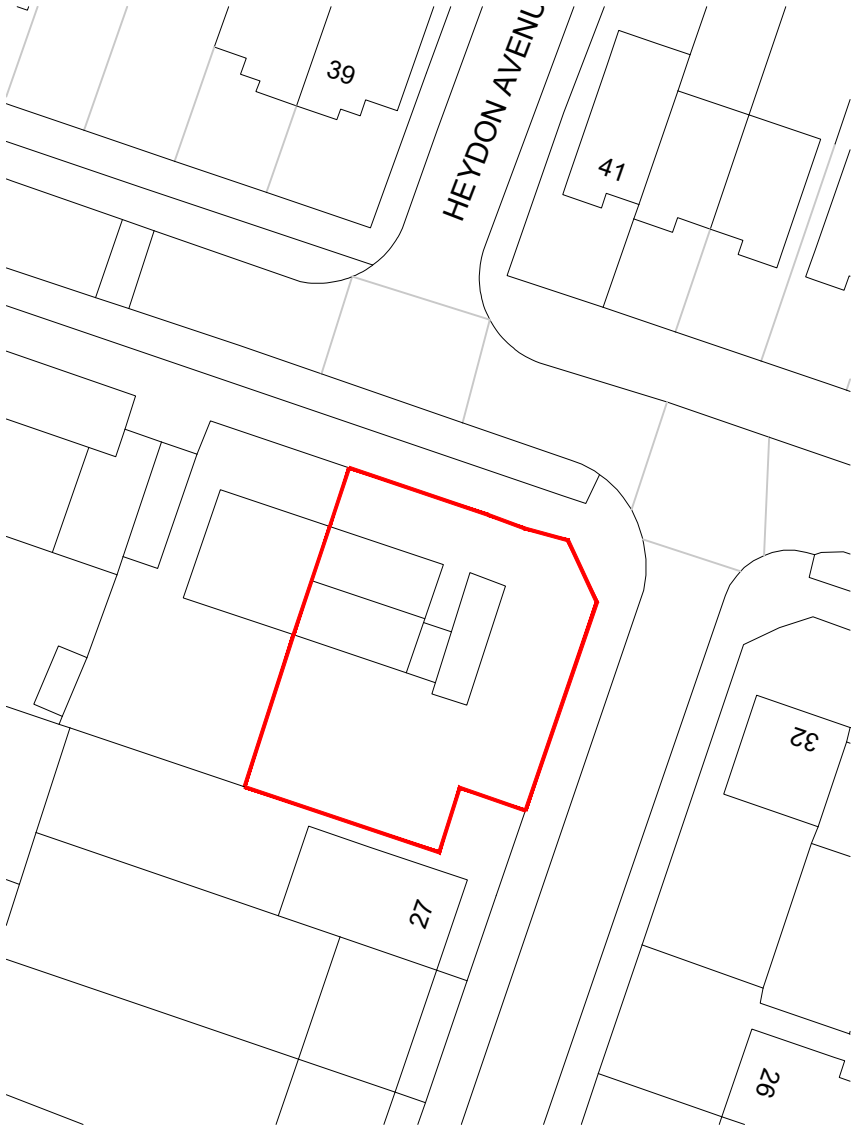


Existing Site Plan
Scale 1:500

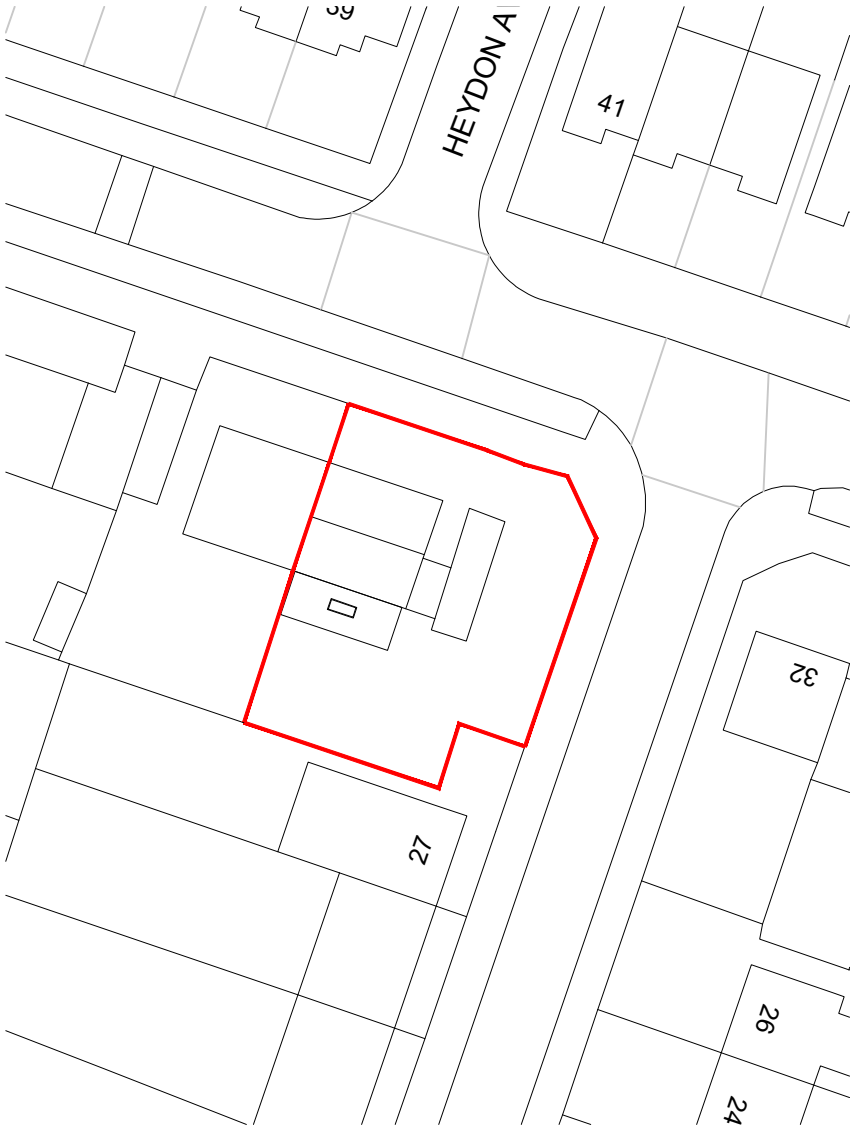


Proposed Site Plan
Scale 1:500

 

○ Site Boundary

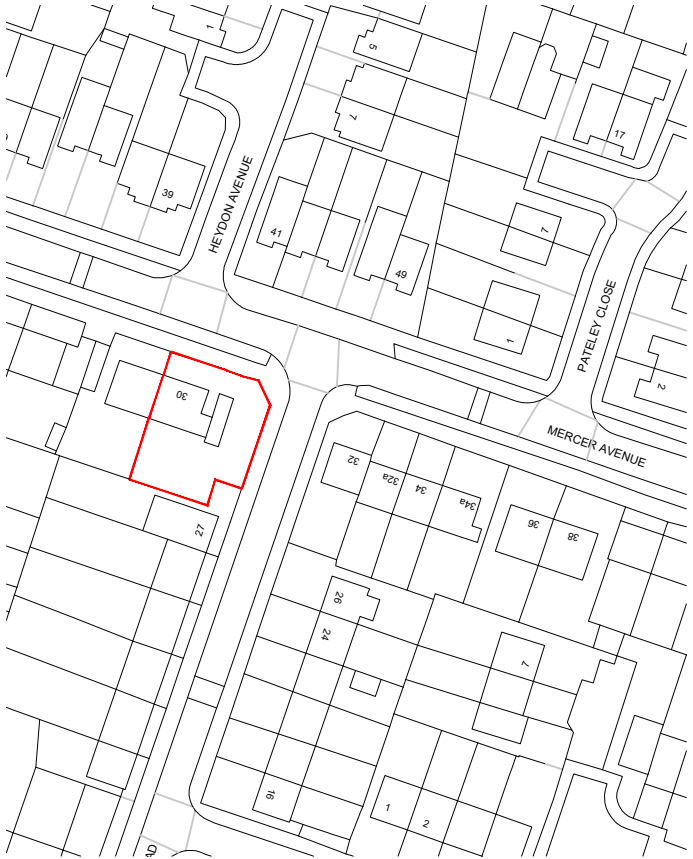

Location Plan
Scale 1:1250

 

Site.	MERCER AVENUE
Drawing Title	SITE PLAN. LOCATION PLAN
Dwg. no	001
Date	FEBRUARY 2026
Scale	VARIES @A3
Rev	