



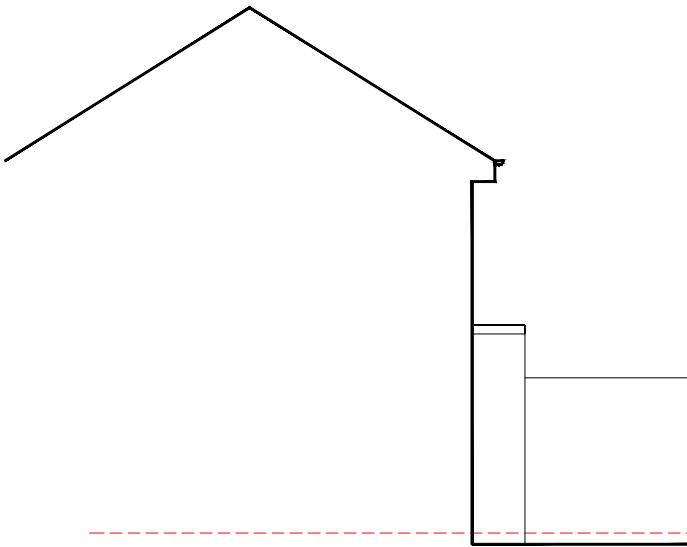

Existing Side Elevation
Scale 1:100



Existing Rear Elevation
Scale 1:100

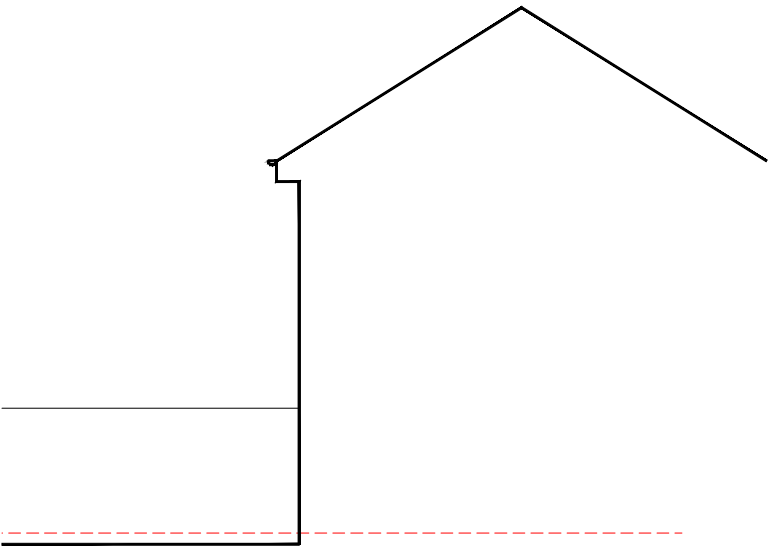

Existing Side Elevation
Scale 1:100

Scale Bar (metres)
0 1 2 5

Site.	MERCER AVENUE
Drawing Title	EXISTING ELEVATIONS
Dwg. no	003
Date	FEBRUARY 2026
Scale	1:100 @A3
Rev	