




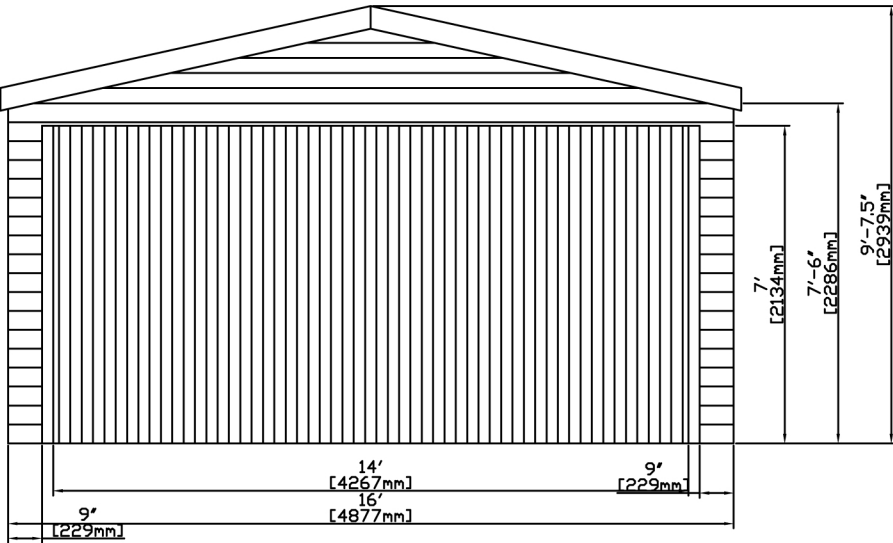


front elevation

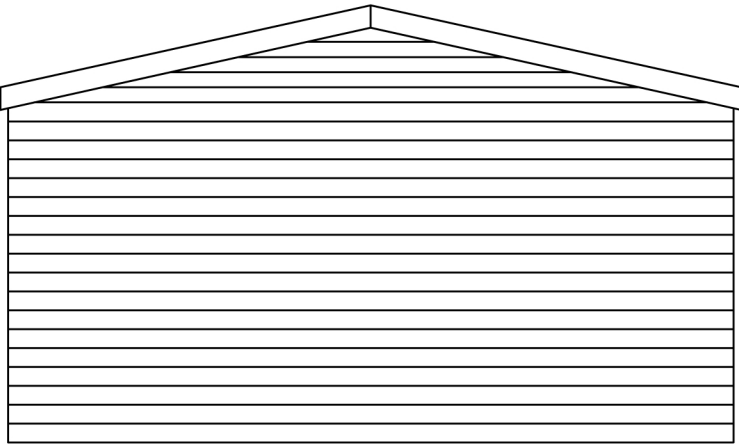

rear elevation

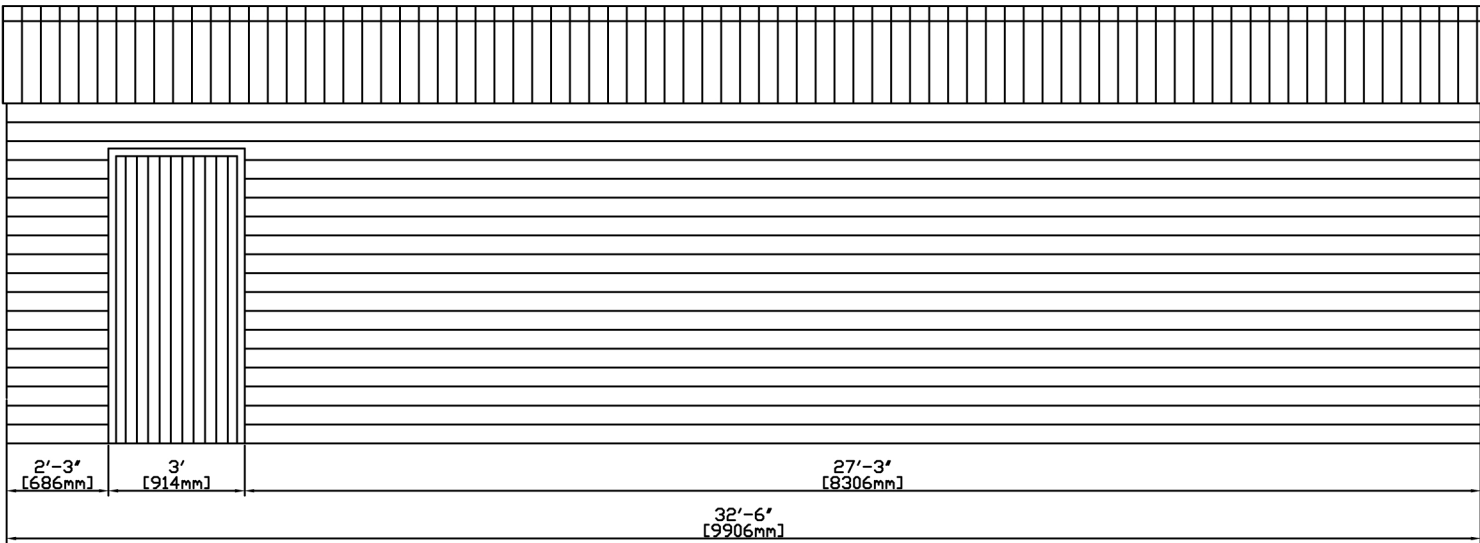

side elevation

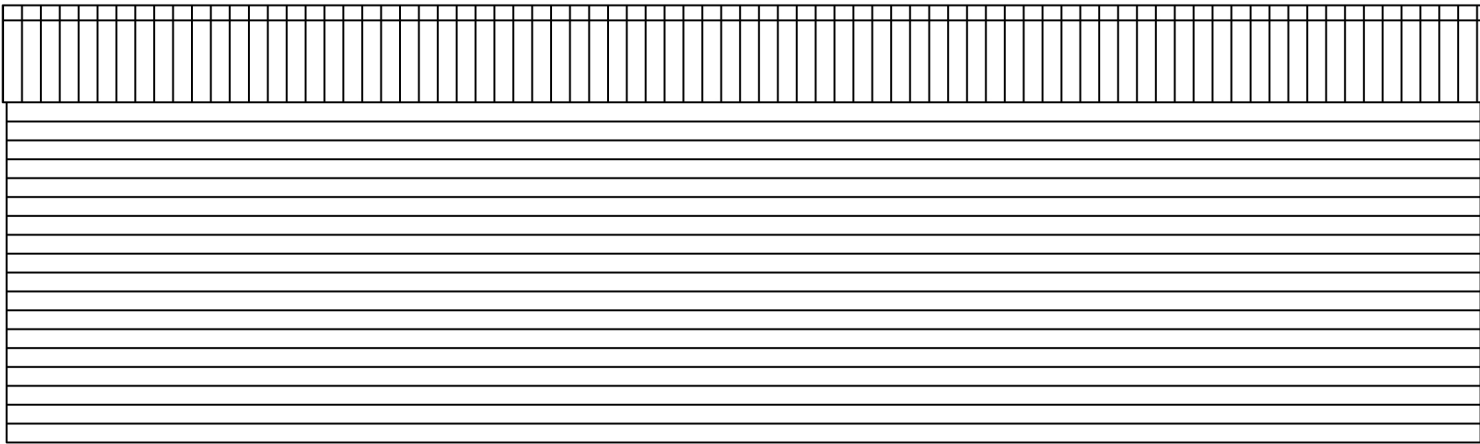

side elevation

note: exteral material to be timber clad in agricultural style
inkeeping with general agricultural context

915mm
scale bar



Lidget Compton Ltd
Alblon Drive, Lidget Lane Ind. Est.,
Thurnscoe, Rotherham S63 0BA
Tel: 01709 881844 / Fax: 01709 881015
Web: www.lidget.co.uk Email: sales@lidget.co.uk

Drawn by Simon Taylor
Questions/revisions to
simon.taylor@lidget.co.uk

Scale 1:50 Drawn: 25/08/22