



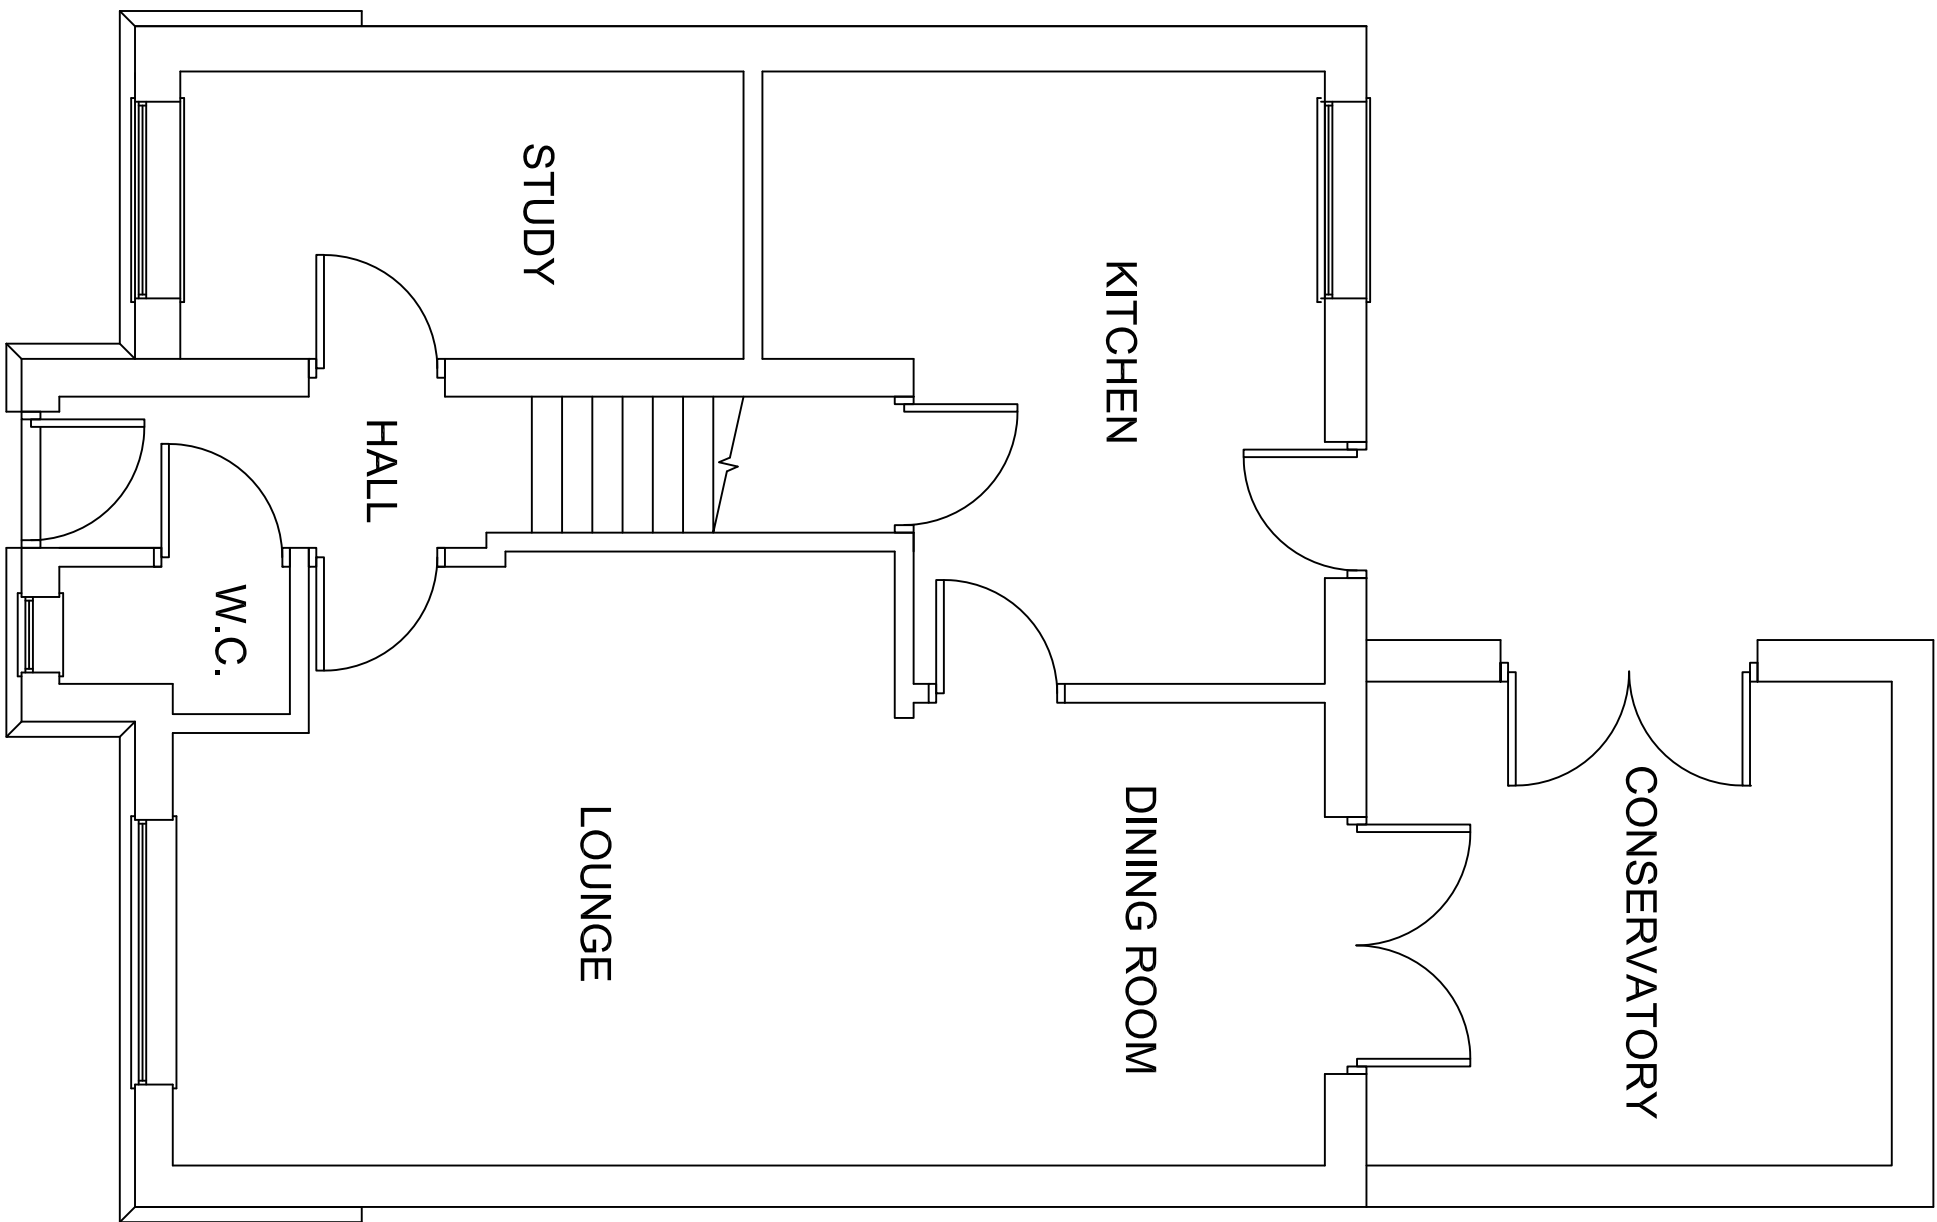

GROUND FLOOR

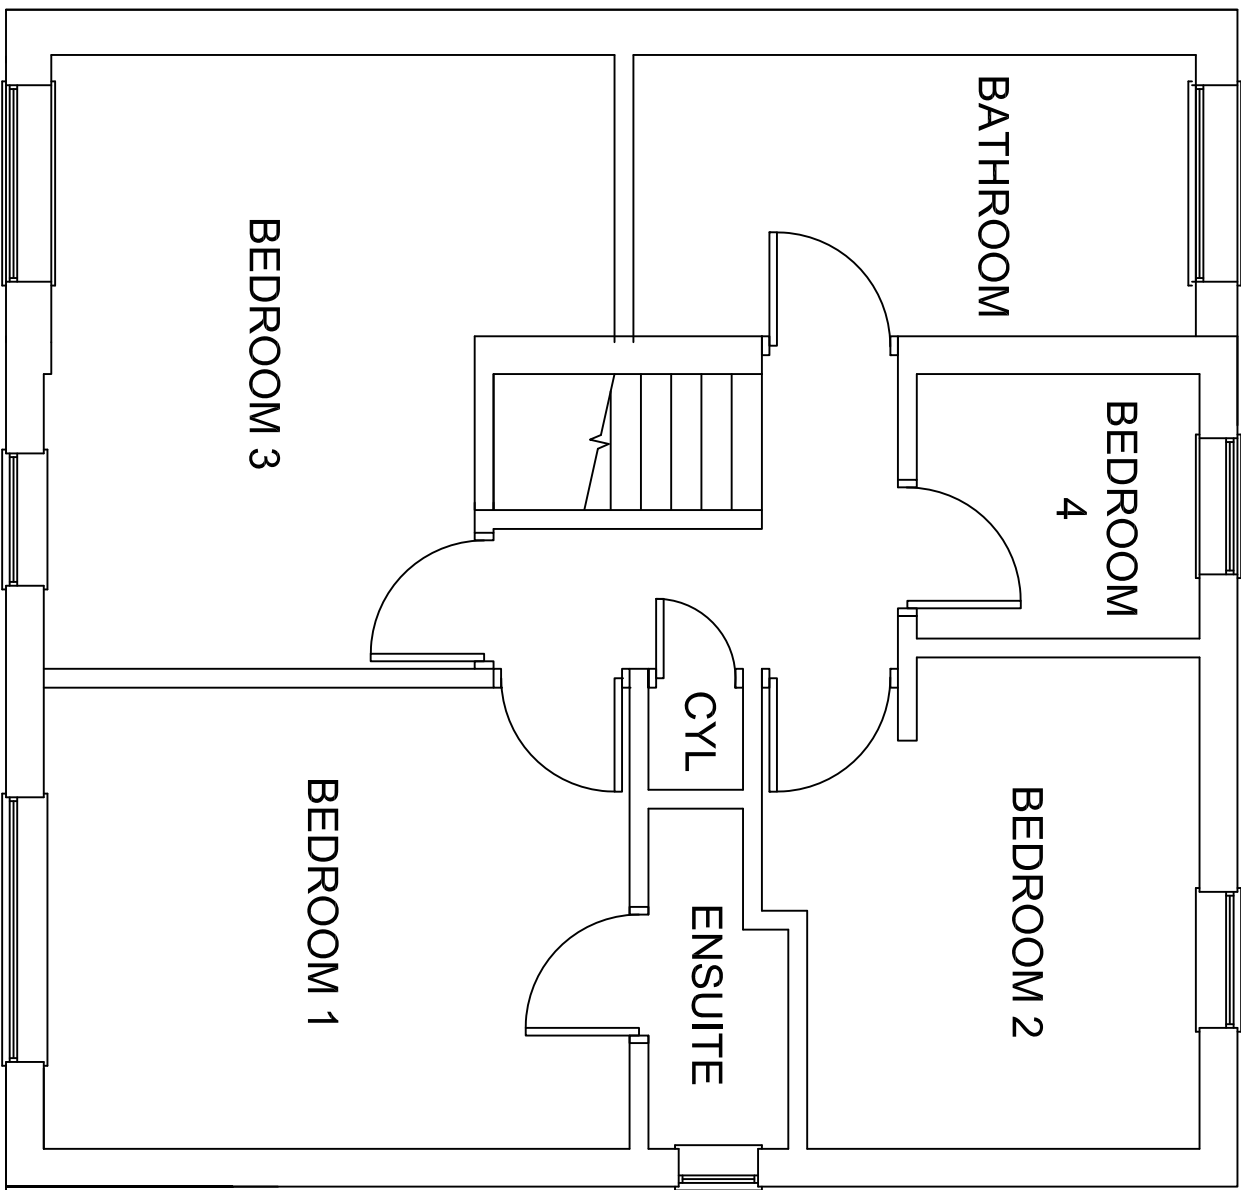

FIRST FLOOR

EXISTING FLOOR PLANS

TITLE	NAME:	UNITS:	DATE:
PROPOSED SINGLE STOREY REAR EXTENSION	KEITH PENNANT	MM	
ISSUE 1 : ORIGINAL	ADDRESS: 16 WINTERLEY DRIVE, HALEWOOD, L26 9YH	SCALE: 1:50	