

1. ALL DIMENSIONS IN MM UNLESS OTHERWISE NOTED.

Demise:

The diagram shows two vertical lines. The left line is red and has a step-like shape, starting at a low level, stepping up, and then stepping down. The right line is blue and is a straight vertical line with three upward-pointing arrows, indicating a constant positive slope.



NGR E: 339110 N: 397393



Reproduced by permission of Ordnance Survey on behalf of
the Controller of Her Majesty's Stationery Office



GOOGLE MAPS - HYPERLINK

GOOGLE STREET VIEW - HYPERLINK



GOOGLE MAPS - HYPERLINK

GOOGLE STREET VIEW - HYPERLINK

SITE PHOTOGRAPH



EE Limited
1 Braham Street
London
United Kingdom
E1 8EE



LONGMOOR LANE SW

1722042

LONGMOOR LANE
FAZAKERLEY
LIVERPOOL
MERSEYSIDE
L10 1LF

002 SITE LOCATION PLAN


CUSTOMER COMPLAINTS

PLANNING

EE Cell ID:

EE Cell ID:


1722042 NA 39457 N/A M002

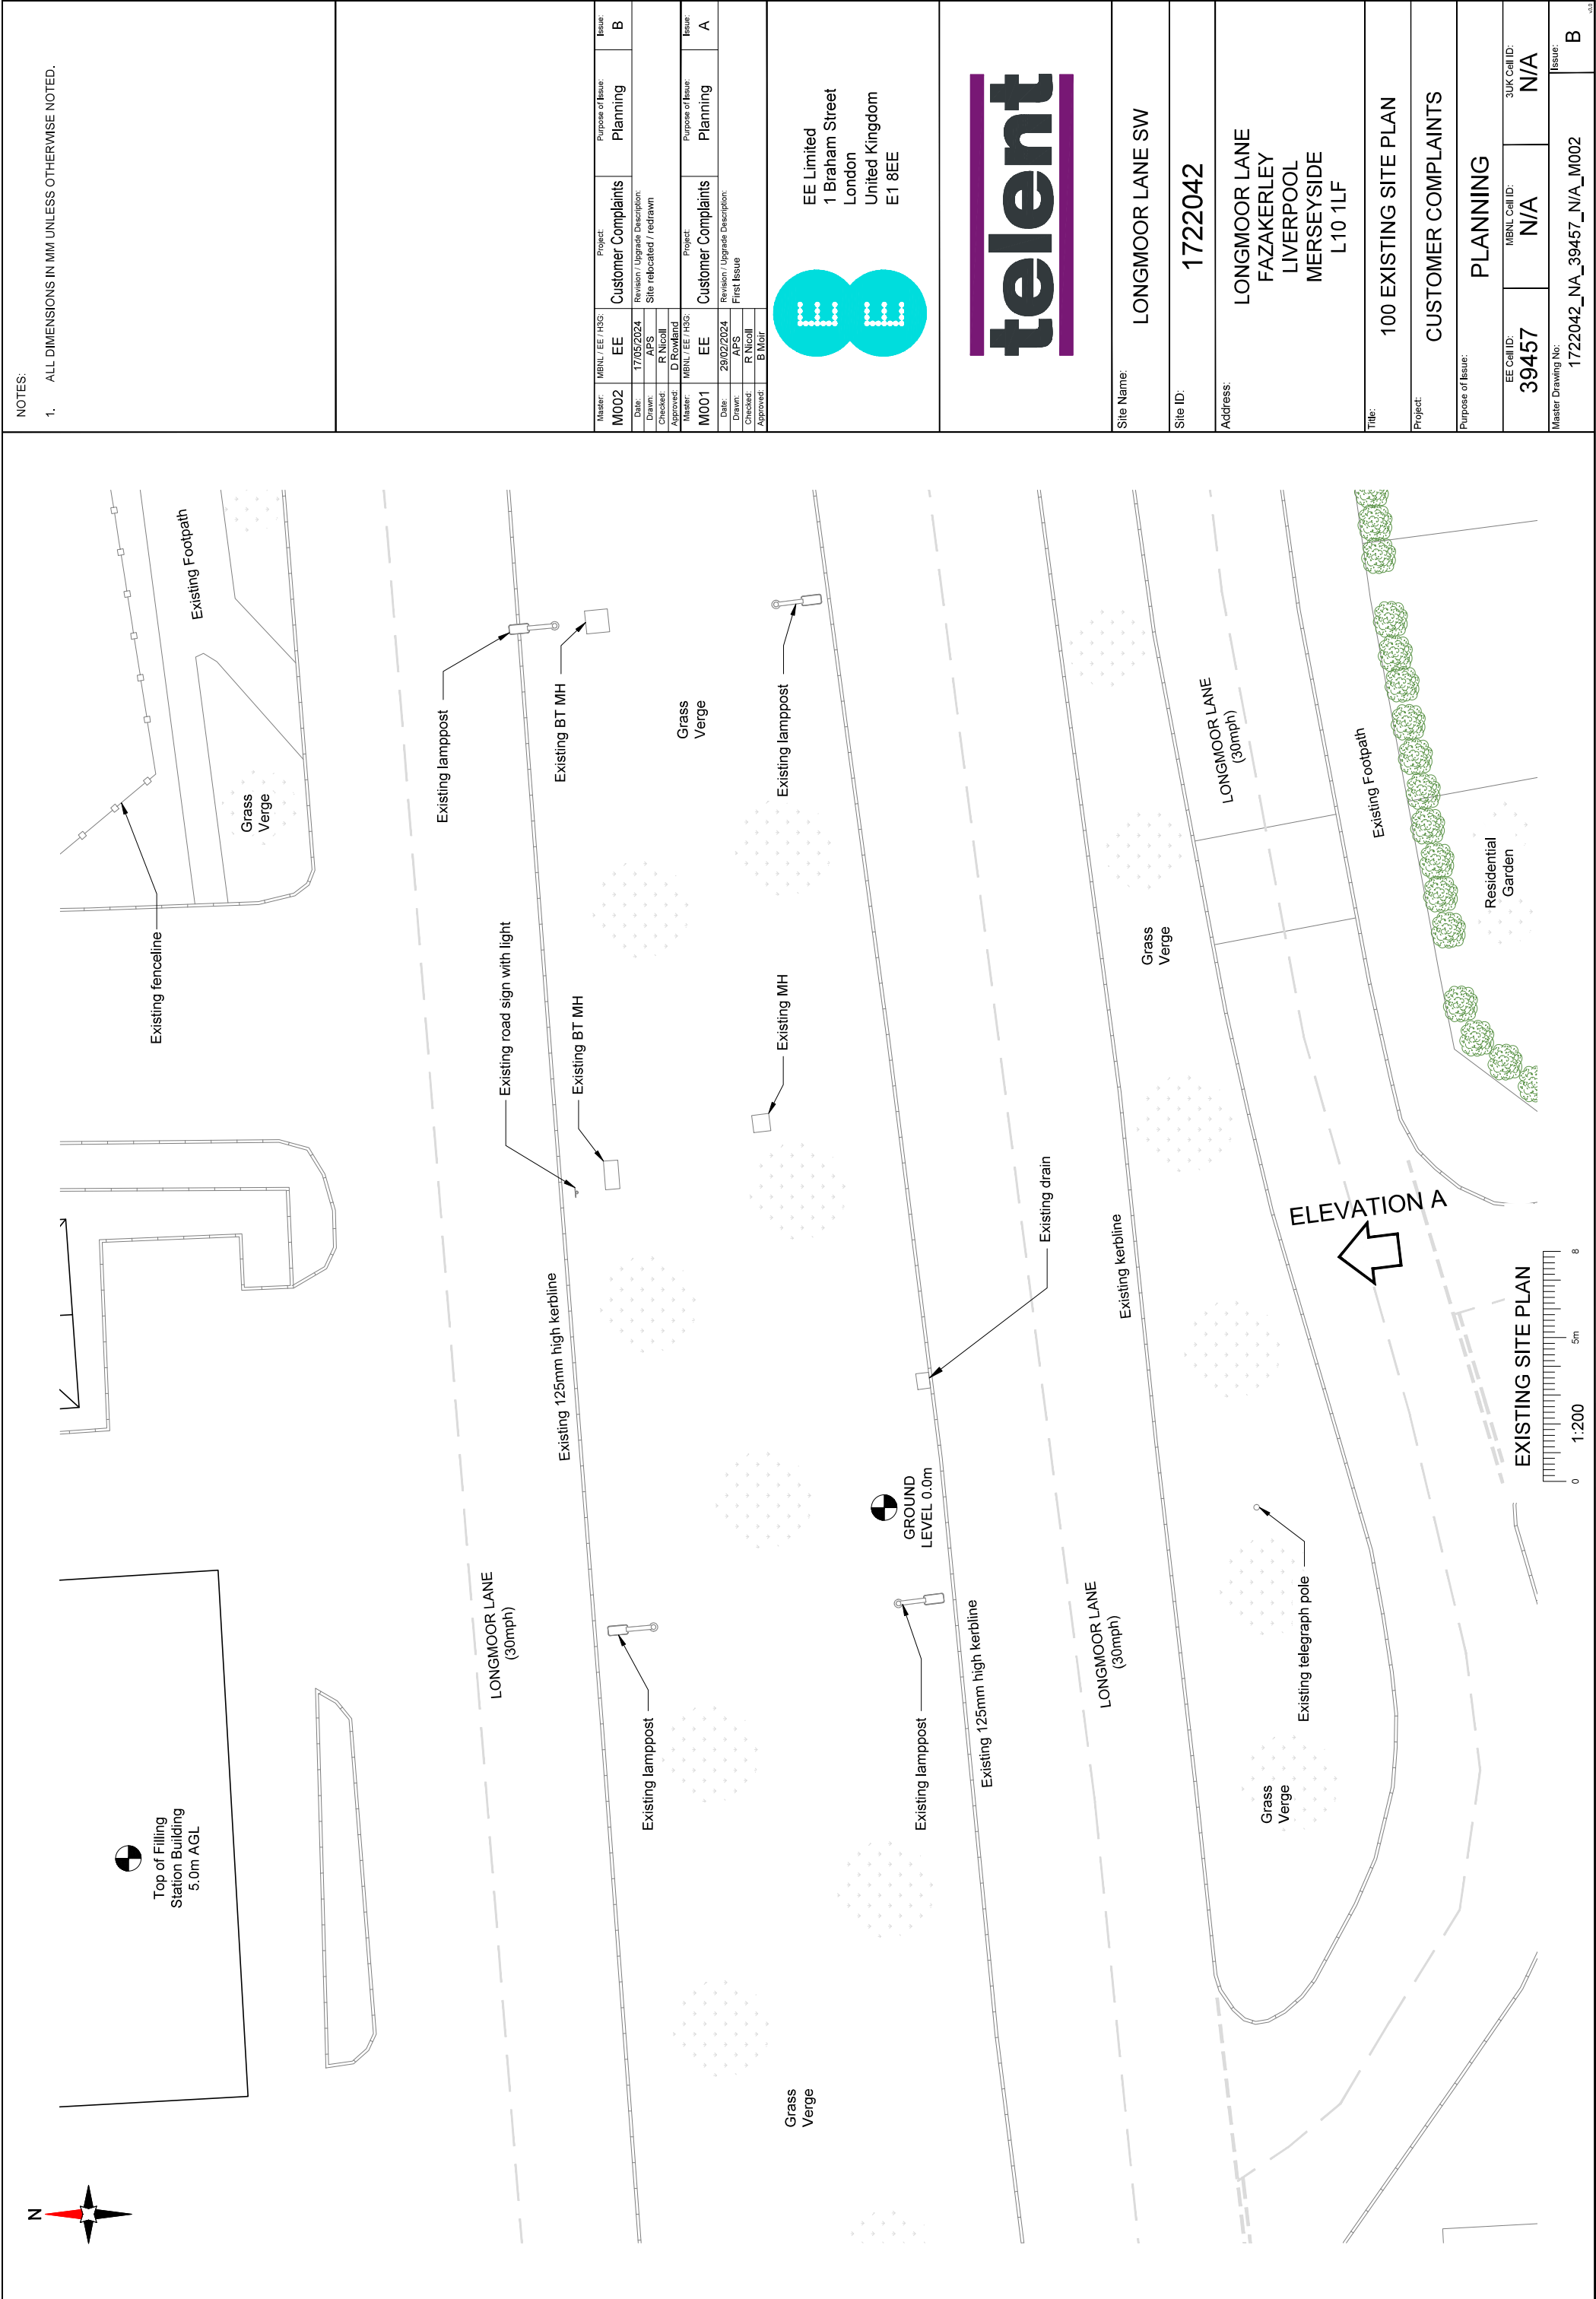

NOTES:

1. ALL DIMENSIONS IN MM UNLESS OTHERWISE NOTED.


Master:	MBNL / EE / HSG:	Project:	Purpose of Issue:	Issue:
M002	EE	Customer Complaints	Planning	B
Date:	17/05/2024	Revision / Upgrade Description:		
Drawn:	APS	Site relocated / redrawn		
Checked:	R Nicoll			
Approved:	D Rowland			
Master:	MBNL / EE / HSG:	Project:	Purpose of Issue:	Issue:
M001	EE	Customer Complaints	Planning	A
Date:	29/02/2024	Revision / Upgrade Description:		
Drawn:	APS	First Issue		
Checked:	R Nicoll			
Approved:	B Mair			

 

EE Limited
1 Braham Street
London
United Kingdom
E1 8EE




Site Name:	LONGMOOR LANE SW		
Site ID:	1722042		
Address:	LONGMOOR LANE FAZAKERLEY LIVERPOOL MERSEYSIDE L10 1LF		
Title:	100 EXISTING SITE PLAN		
Project:	CUSTOMER COMPLAINTS		
Purpose of Issue:	PLANNING		
EE Call ID:	MBNL Call ID:	3UK Call ID:	
39457	N/A	N/A	
Master Drawing No:	1722042_NA_39457_N/A_M002		Issue:
			B

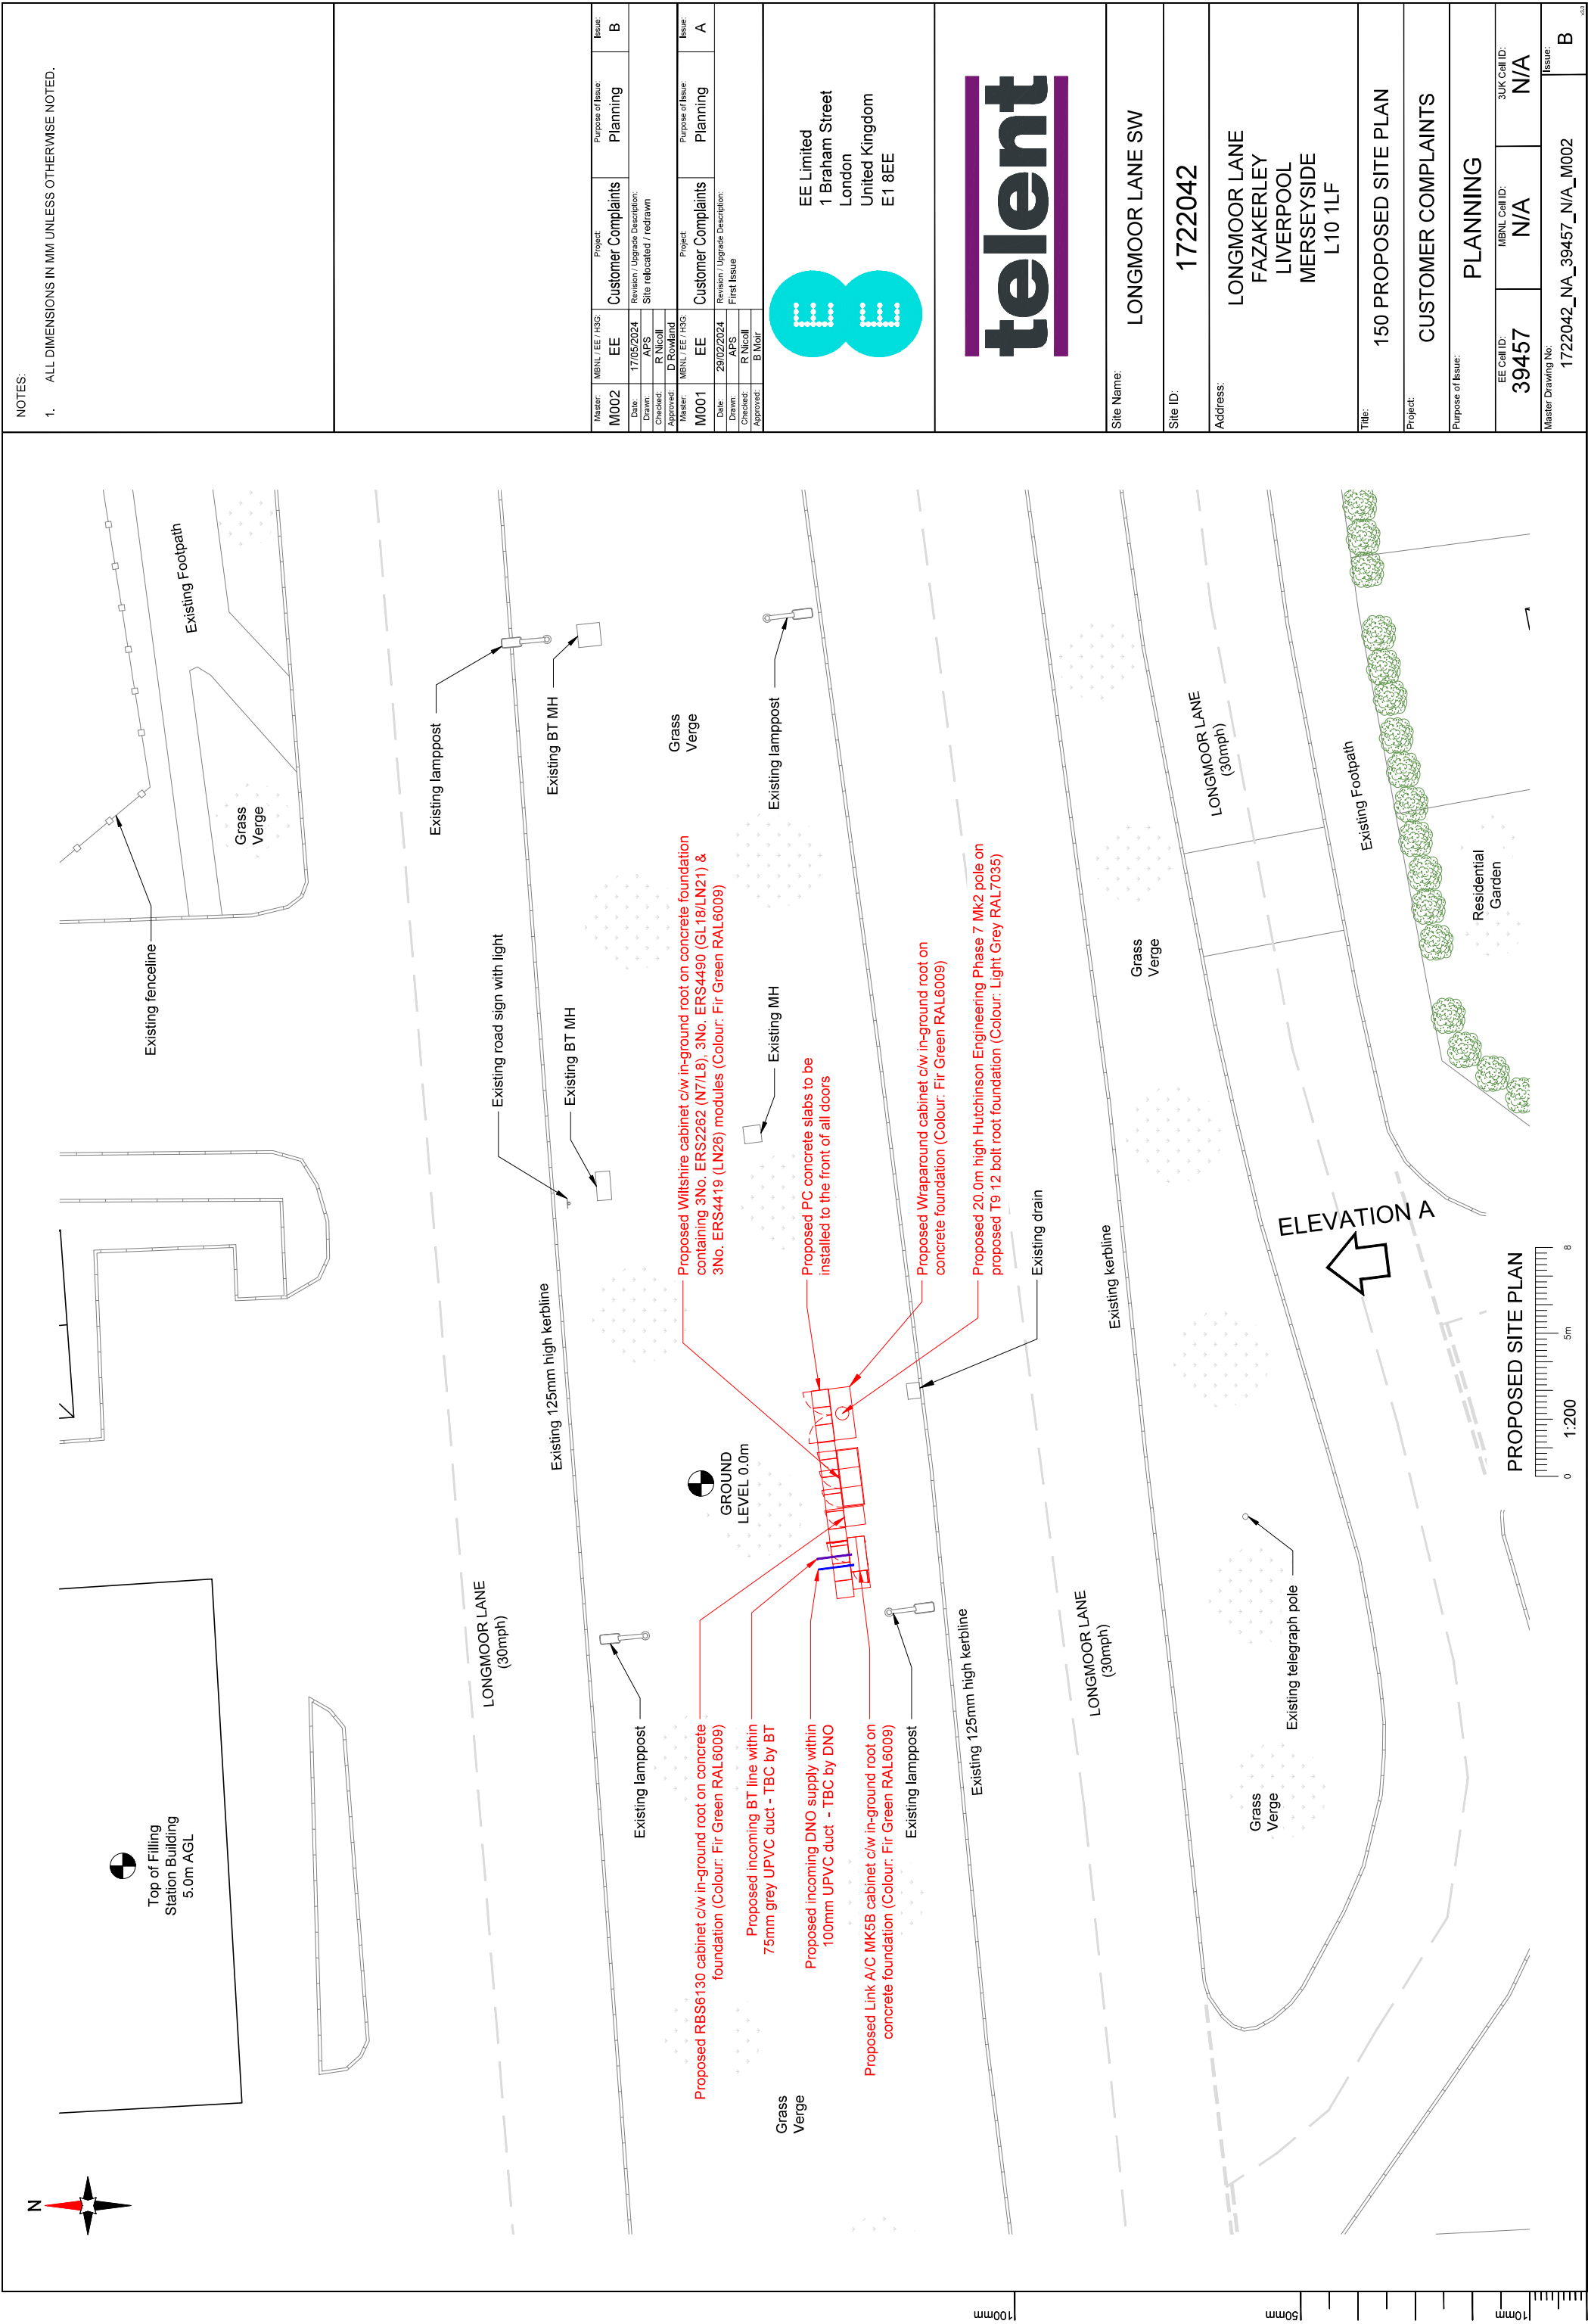

NOTES:

1. ALL DIMENSIONS IN MM UNLESS OTHERWISE NOTED.

Master:	MBNL / EE / HSG:	Project:	Purpose of Issue:	Issue:
M002	EE	Customer Complaints	Planning	B
Revision / Upgrade Description:				
Date:	17/05/2024	Site relocated / redrawn		
Drawn:	APS			
Checked:	R Nicoll			
Approved:	D Rowland			
Master:	MBNL / EE / HSG:	Project:	Purpose of Issue:	Issue:
M001	EE	Customer Complaints	Planning	A
Revision / Upgrade Description:				
Date:	29/02/2024	First Issue		
Drawn:	APS			
Checked:	R Nicoll			
Approved:	B Moir			

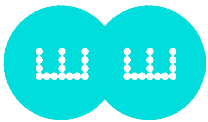

EE Limited
1 Braham Street
London
United Kingdom
E1 8EE




Site Name:	LONGMOOR LANE SW		
Site ID:	1722042		
Address:	LONGMOOR LANE FAZAKERLEY LIVERPOOL MERSEYSIDE L10 1LF		
Title:	150 PROPOSED SITE PLAN		
Project:	CUSTOMER COMPLAINTS		
Purpose of Issue:	PLANNING		
EE Call ID:	MBNL Call ID:	3UK Call ID:	Issue:
39457	N/A	N/A	
Master Drawing No:	1722042_NA_39457_N/A_M002		B

NOTES:

1. ALL DIMENSIONS IN MM UNLESS OTHERWISE NOTED.

Master:	MBNL / EE / HSG:	Project:	Purpose of Issue:	Issue:
M002	EE	Customer Complaints	Planning	B
Date:	17/05/2024	Revision / Upgrade Description:		
Drawn:	APS	Site relocated / redrawn		
Checked:	R Nicoll			
Approved:	D Rowland			
Master:	MBNL / EE / HSG:	Project:	Purpose of Issue:	Issue:
M001	EE	Customer Complaints	Planning	A
Date:	29/02/2024	Revision / Upgrade Description:		
Drawn:	APS	First Issue		
Checked:	R Nicoll			
Approved:	B Moir			

 

EE Limited
1 Braham Street
London
United Kingdom
E1 8EE



Site Name: LONGMOOR LANE SW

Site ID: 1722042

Address: LONGMOOR LANE
FAZAKERLEY
LIVERPOOL
MERSEYSIDE
L10 1LF


Title: 200 EXISTING SITE ELEVATION A

Project: CUSTOMER COMPLAINTS

Purpose of Issue: PLANNING


EE Call ID:	MBNL Call ID:	3UK Call ID:
39457	N/A	N/A

Master Drawing No:	Issue:
1722042_NA_39457_N/A_M002	B

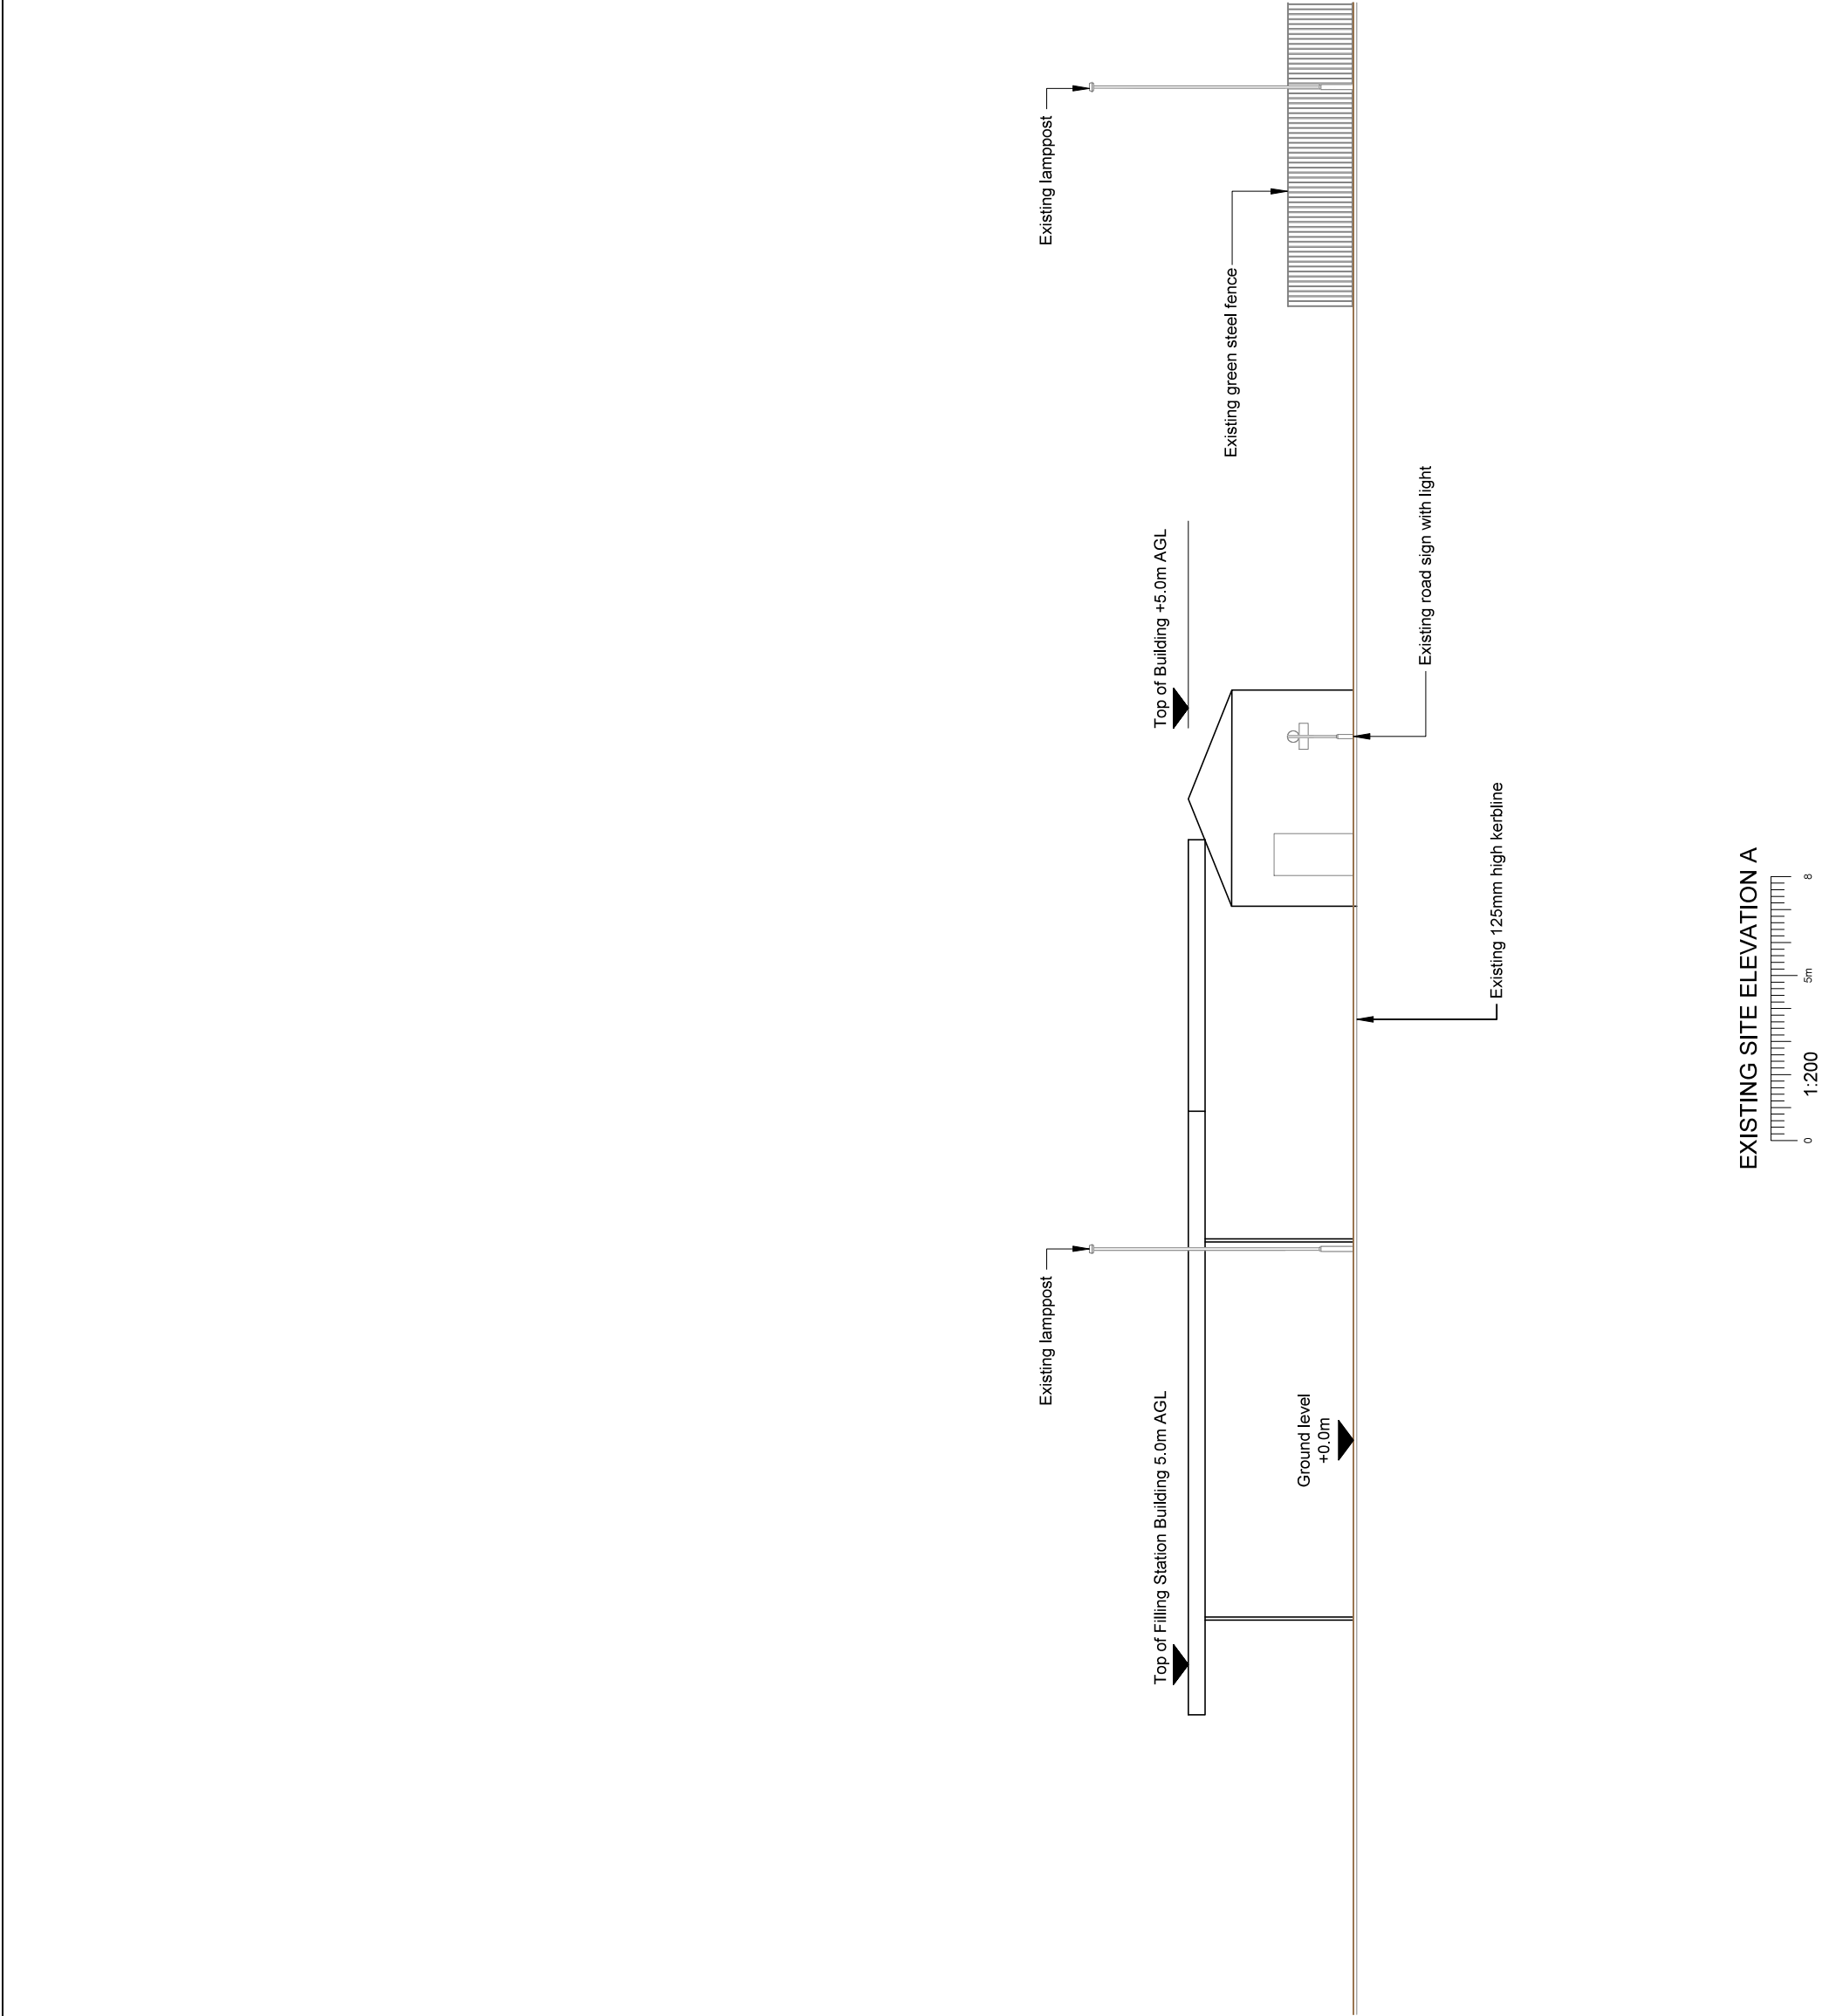

EXISTING SITE ELEVATION A



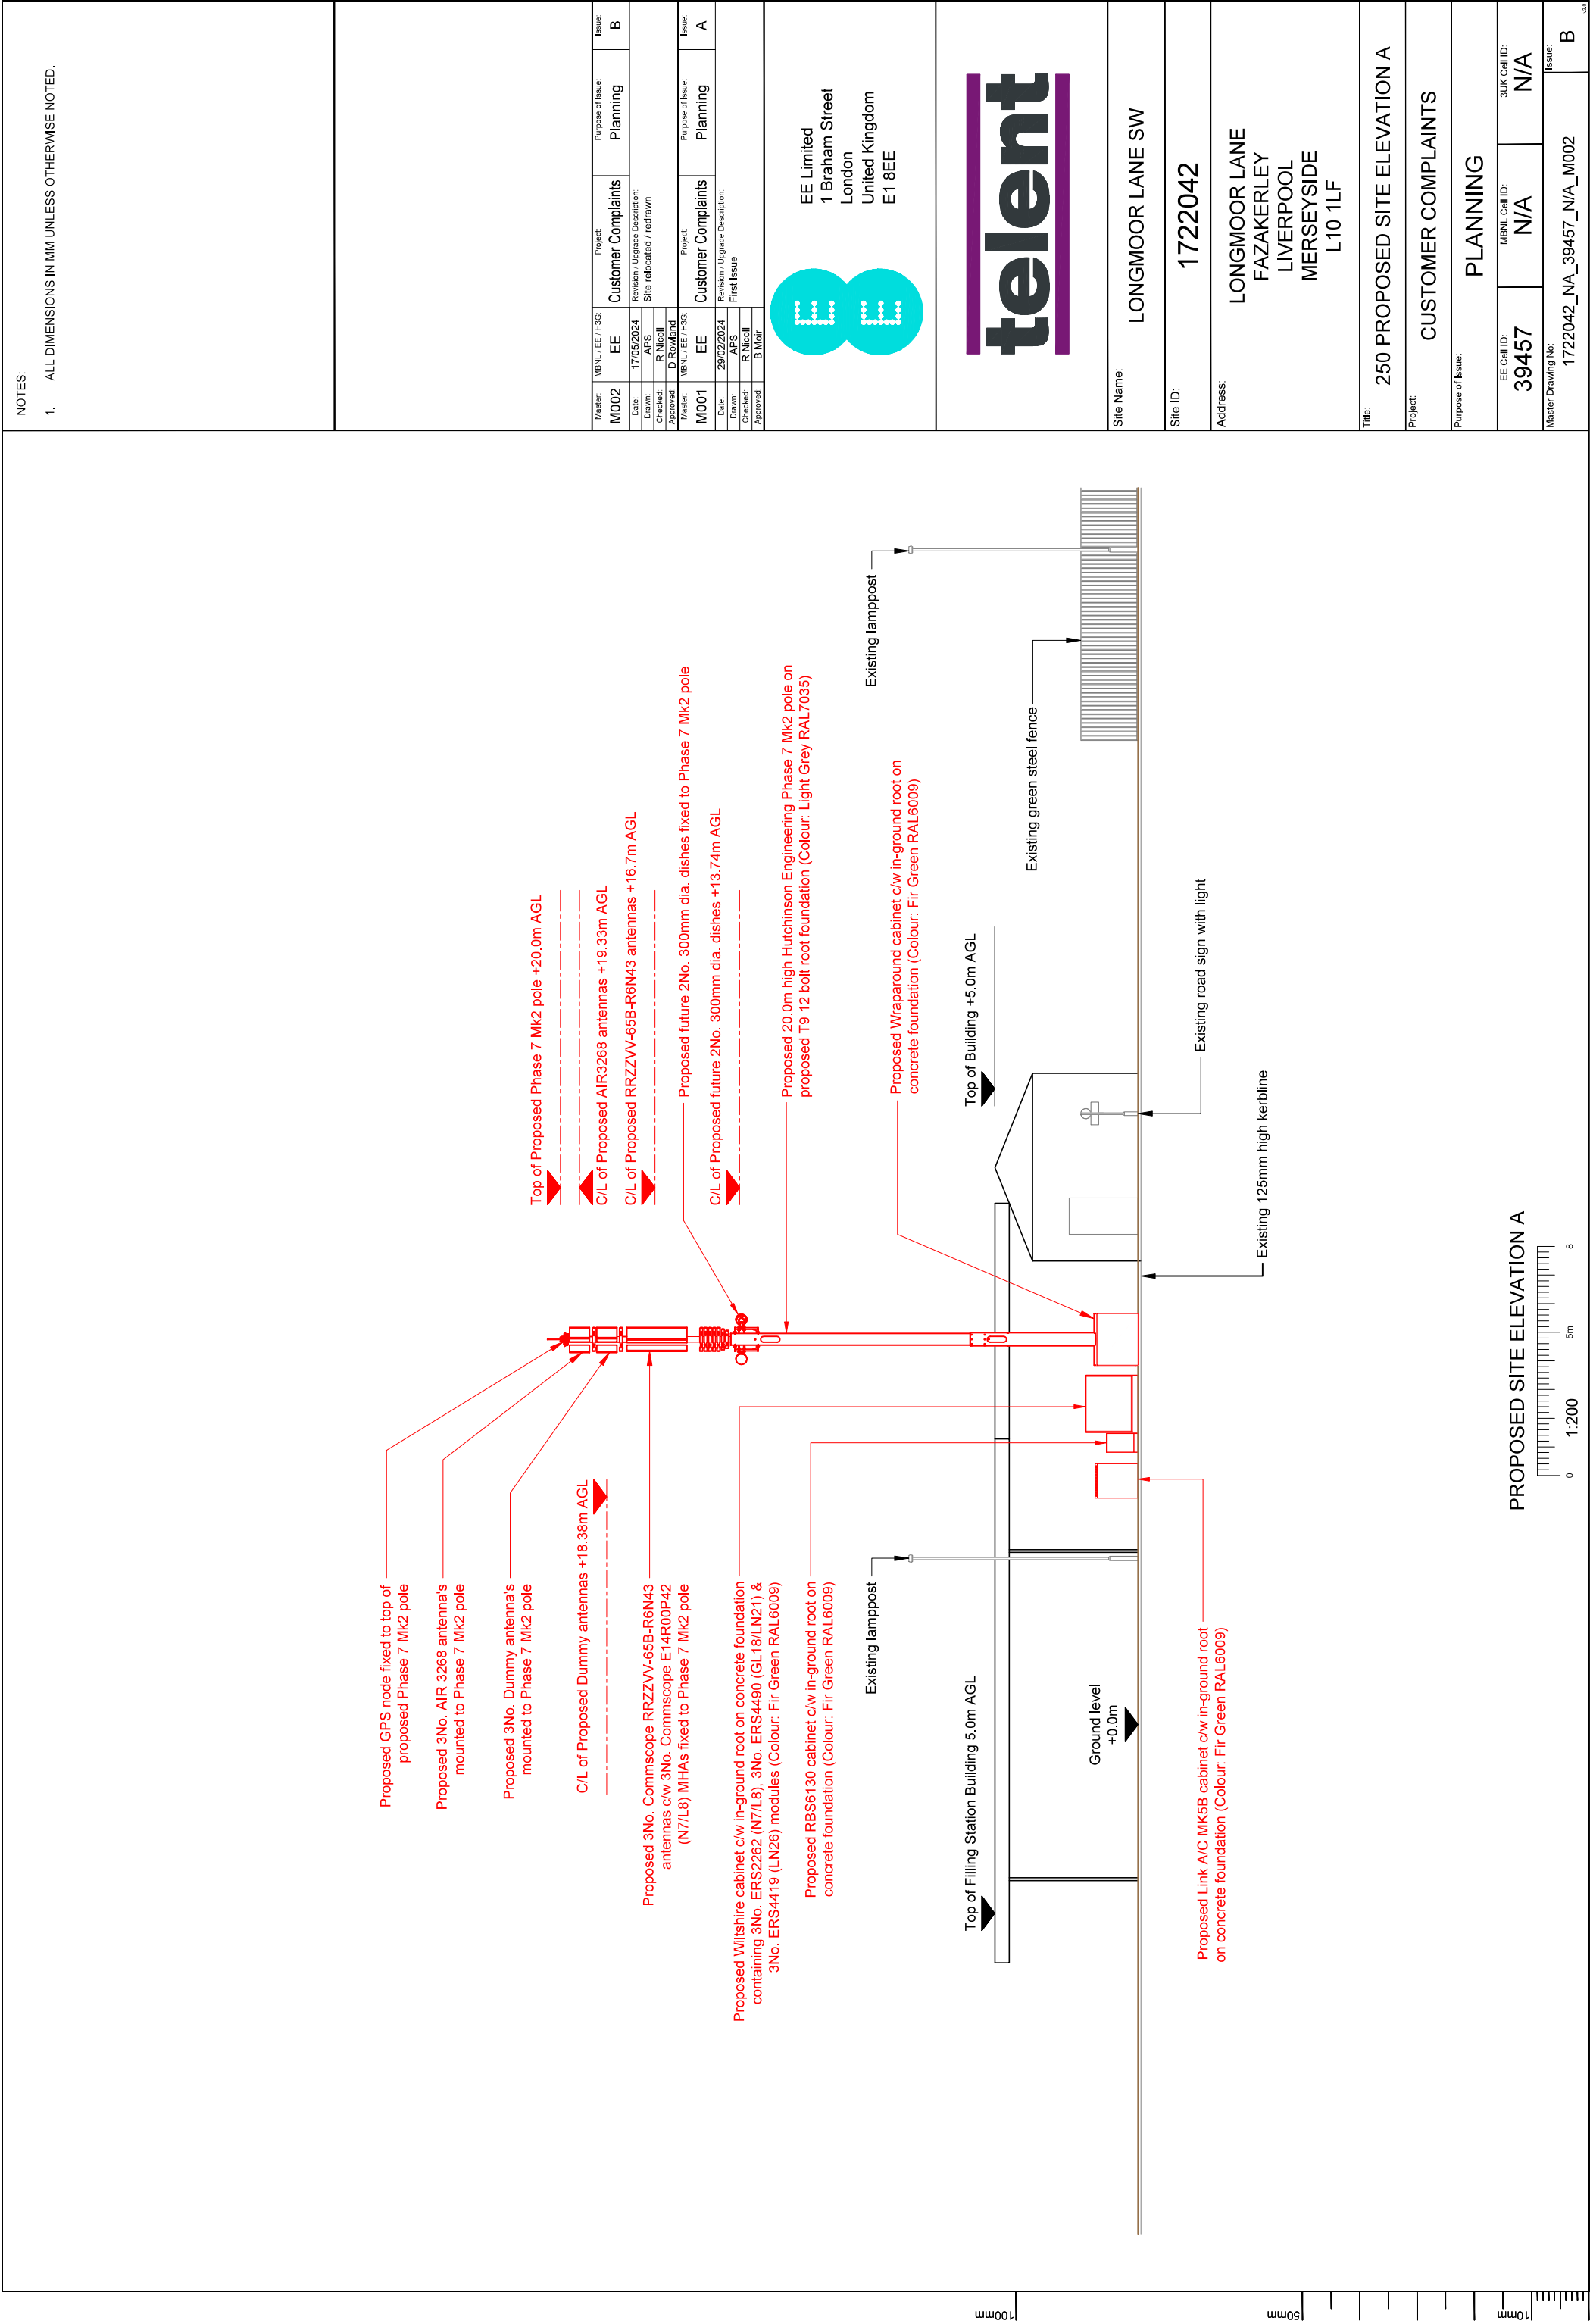

NOTES:

1.

ALL DIMENSIONS IN MM UNLESS OTHERWISE NOTED.

Master M002 EE MBNL / EE / HSG; Customer Complaints Purpose of Issue Planning Issue B				
Date 17/05/2024 APS R Nicoll Approved D Rowland				
Master M001 EE MBNL / EE / HSG; Customer Complaints Purpose of Issue Planning Issue A				
Date 29/02/2024 APS R Nicoll Approved B Morr				
EE EE EE Limited 1 Braham Street London United Kingdom E1 8EE telent				
Site Name: LONGMOOR LANE SW				
Site ID: 1722042				
Address: LONGMOOR LANE FAZAKERLEY LIVERPOOL MERSEYSIDE L10 1LF				
Title: 250 PROPOSED SITE ELEVATION A				
Project: CUSTOMER COMPLAINTS				
Purpose of Issue: PLANNING				
EE Call ID: 39457		MBNL Call ID: N/A		3UK Call ID: N/A
Master Drawing No: 1722042_NA_39457_NA_M002				Issue: B