


PLANNING APPLICATION

These drawings have been prepared for the purposes of submission to the Local Authority as part of a Planning Application or for cost estimation. They should not be used for any other purpose without the permission of Turners Designs.


Adjacent buildings, roads, etc scaled from O.S. plans. Trees indicated for illustrative purposes only.

Rev. No.	Revision	Date :

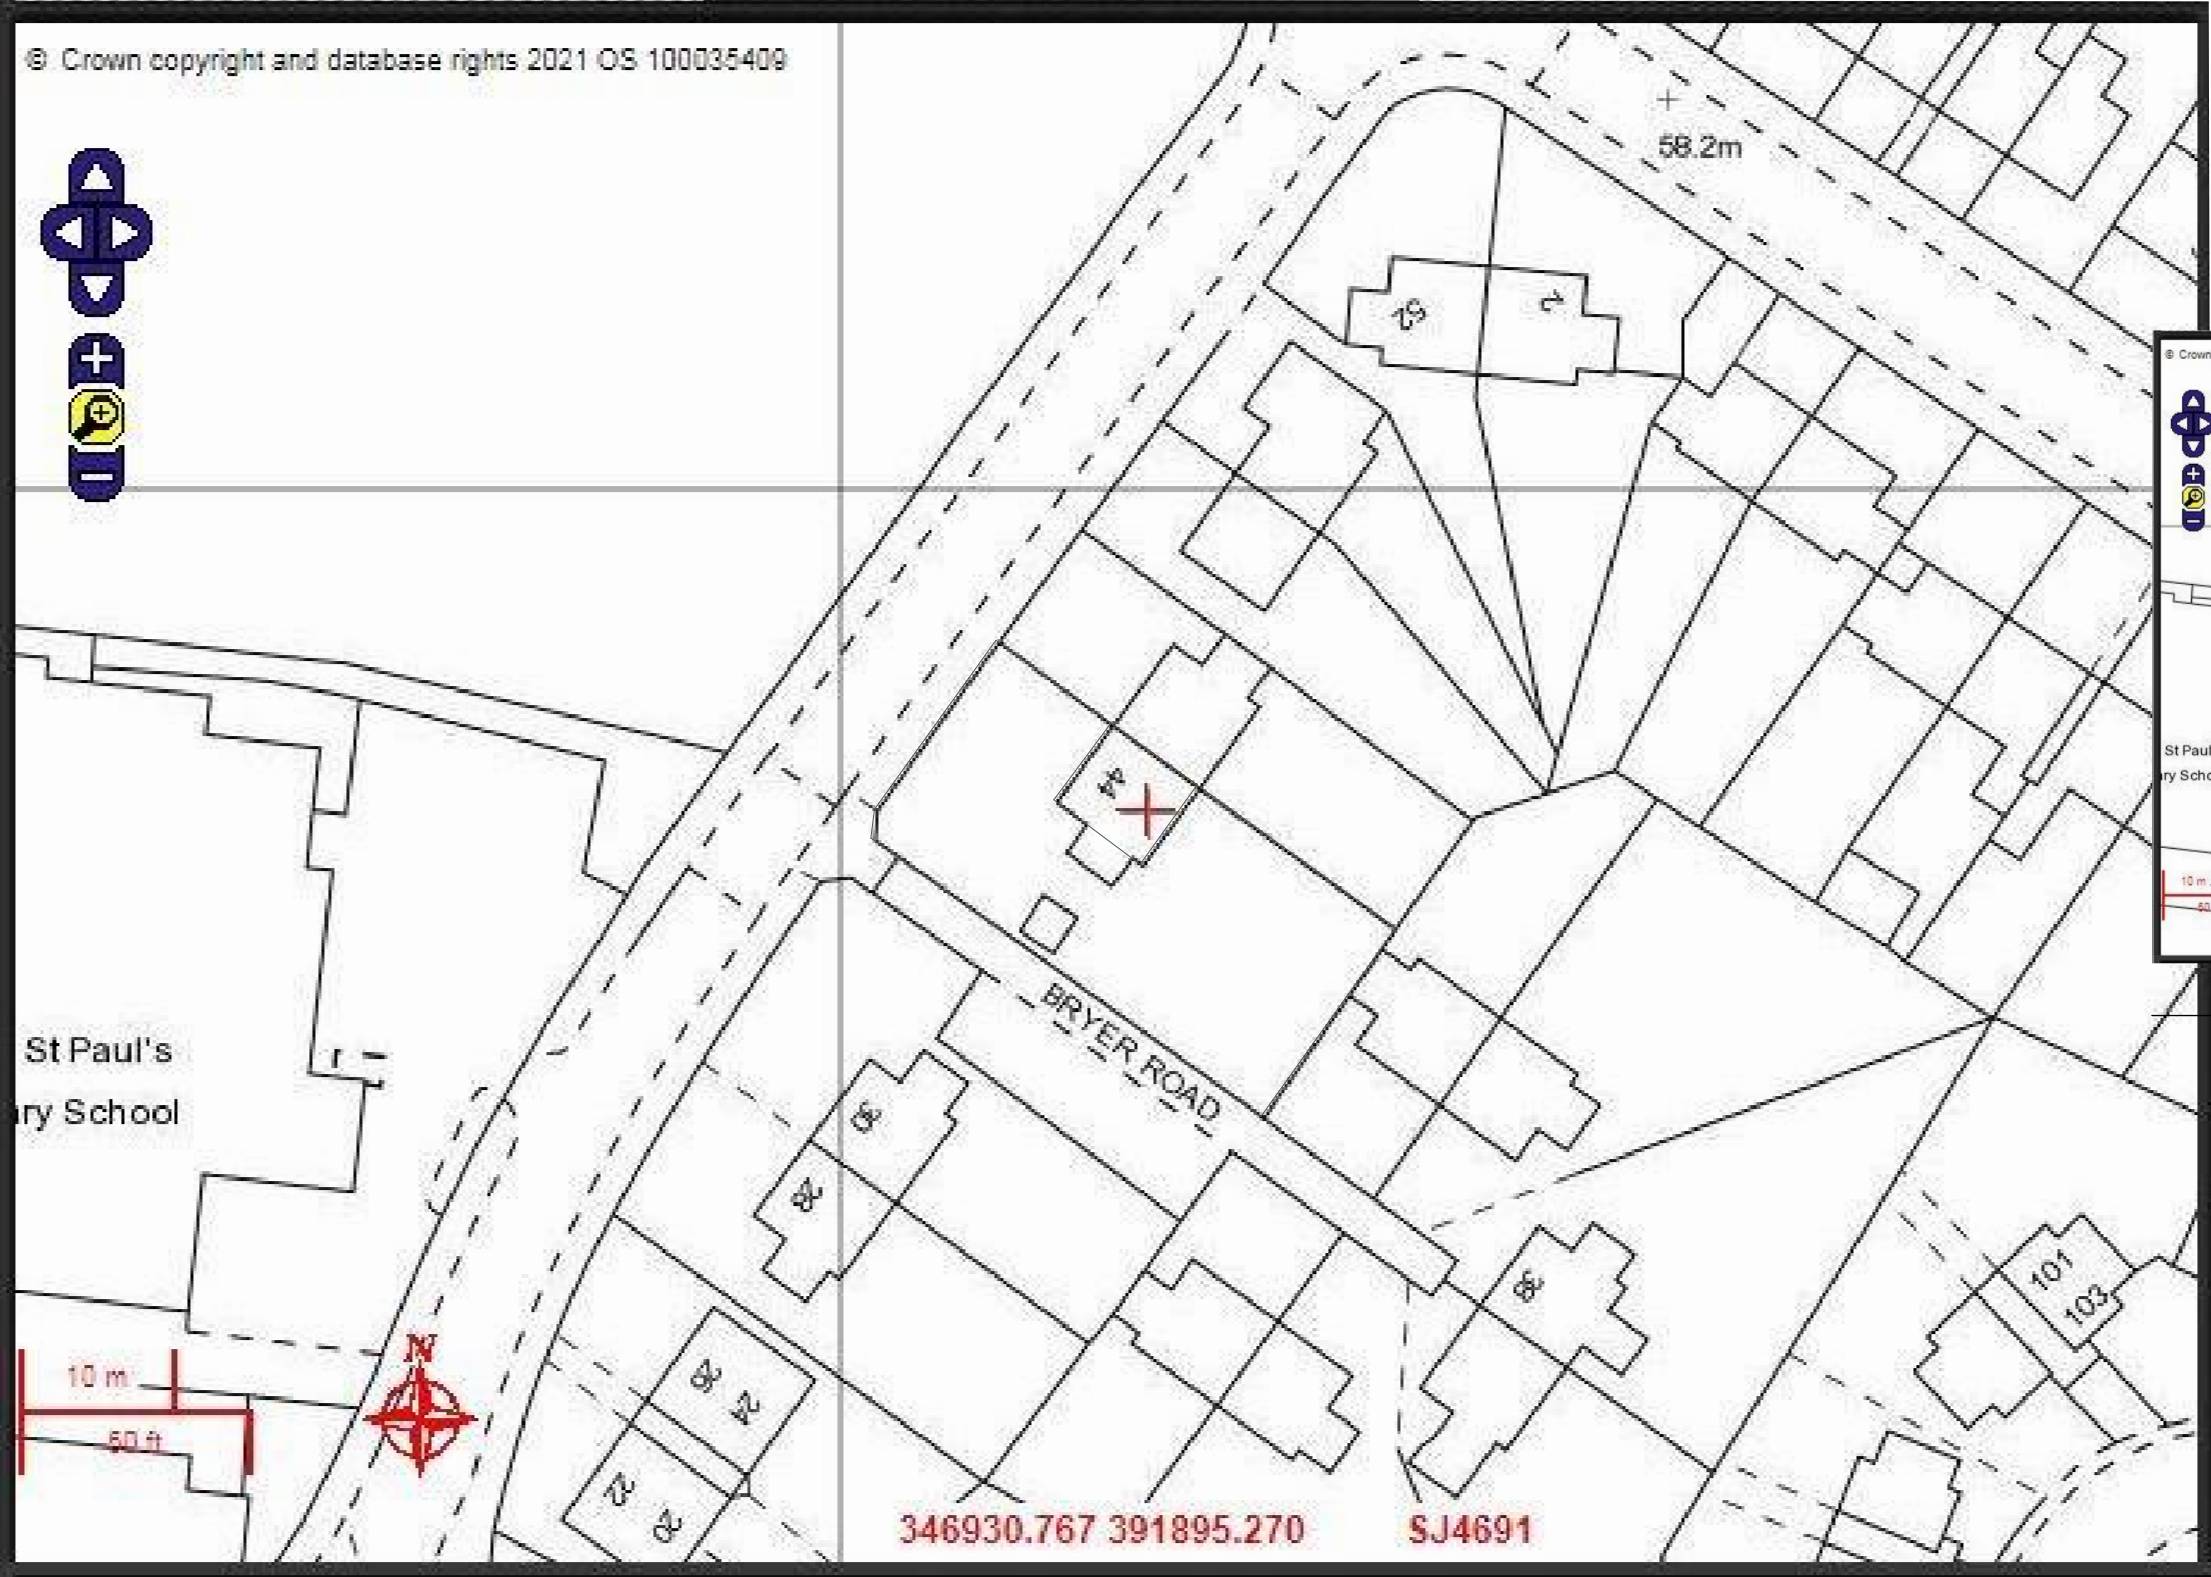

Location Plan

1:500

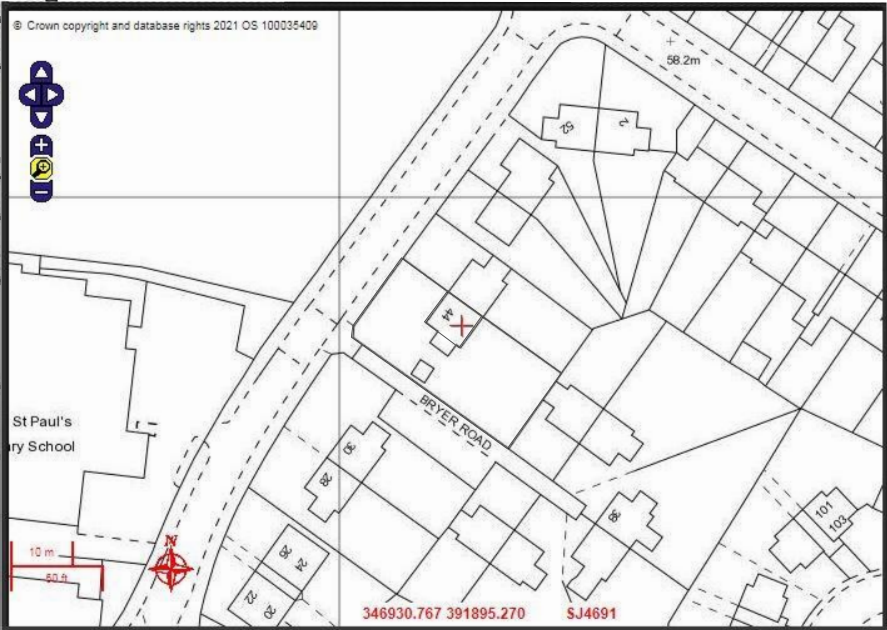


Location Plan


1:1250

Project :		
44 bryer Road Liverpool L35 5DW Carl		
Drawing Title:		
Location Plan		
Project No. :	Drawing No. :	Rev No. :
199	199/PL/001	
Scale :	Size :	Date :
As shown	A3	27/04/2021
Drawn By :		
PT		
This Drawing is Copyright © 2015		
137 Utting Avenue East, Norris Green, Liverpool, L11 5AB Tel : 07960299727 Email : info@turnersdesigns.com www.turnersdesigns.com		
DO NOT SCALE USE FIGURED DIMENSIONS ONLY ANY DISCREPANCIES TO BE NOTIFIED IMMEDIATELY		





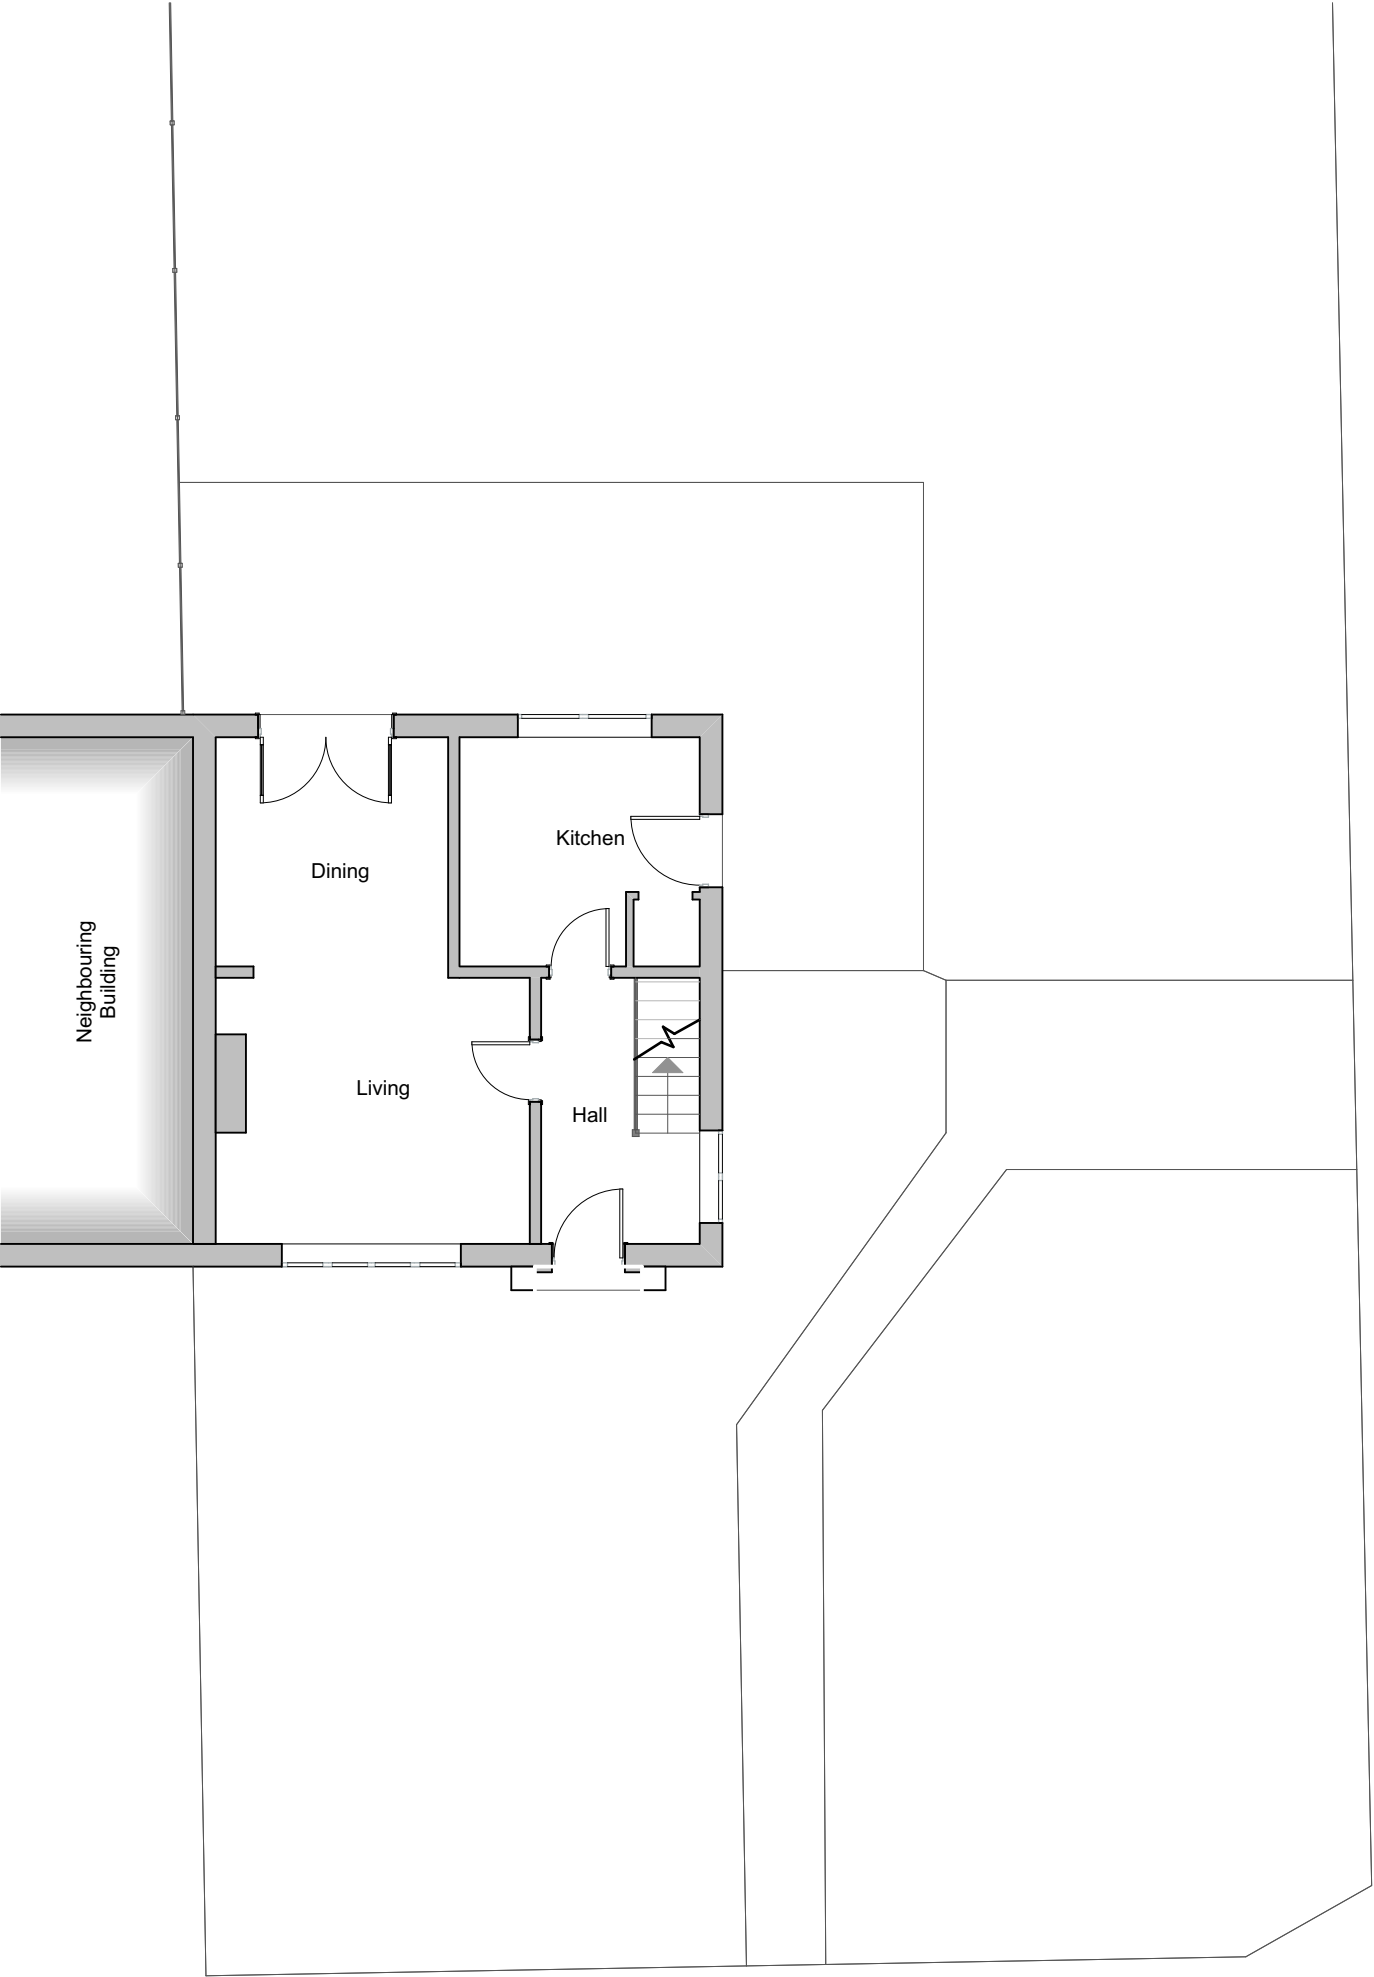

Ground Floor 1:100

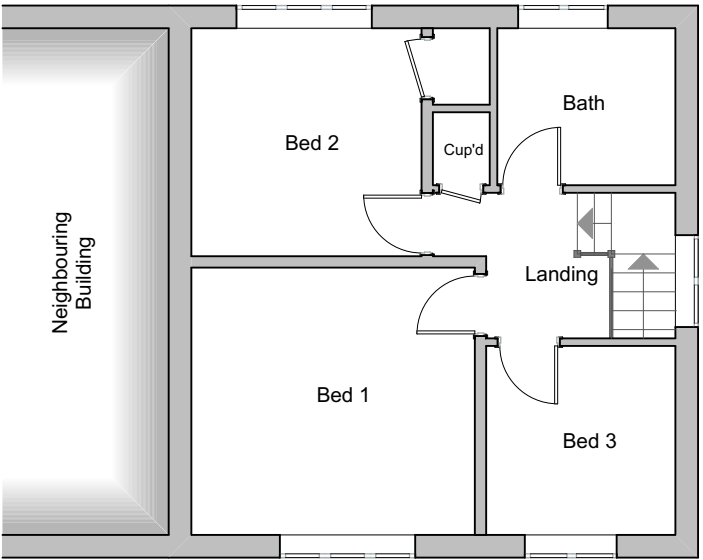

First Floor 1:100

 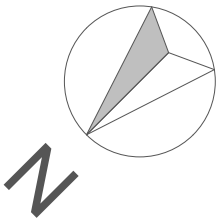

PLANNING APPLICATION

These drawings have been prepared for the purposes of submission to the Local Authority as part of a Planning Application or for cost estimation. They should not be used for any other purpose without the permission of Turners Designs.


Adjacent buildings, roads, etc scaled from O.S. plans. Trees indicated for illustrative purposes only.

Rev. No.	Revision	Date :

Project : 44 bryer Road Liverpool L35 5DW Carl		
Drawing Title: Plans as Existing		


Project No. : 199	Drawing No. : 199/PL/002	Rev No. :
Scale : As shown	Size : A3	Date : 27 / 04 / 2021
Drawn By : PT		
This Drawing is Copyright © 2015		
137 Utting Avenue East, Norris Green, Liverpool, L11 5AB Tel : 07960299727 Email : info@turnersdesigns.com www.turnersdesigns.com		
DO NOT SCALE USE FIGURED DIMENSIONS ONLY ANY DISCREPANCIES TO BE NOTIFIED IMMEDIATELY		



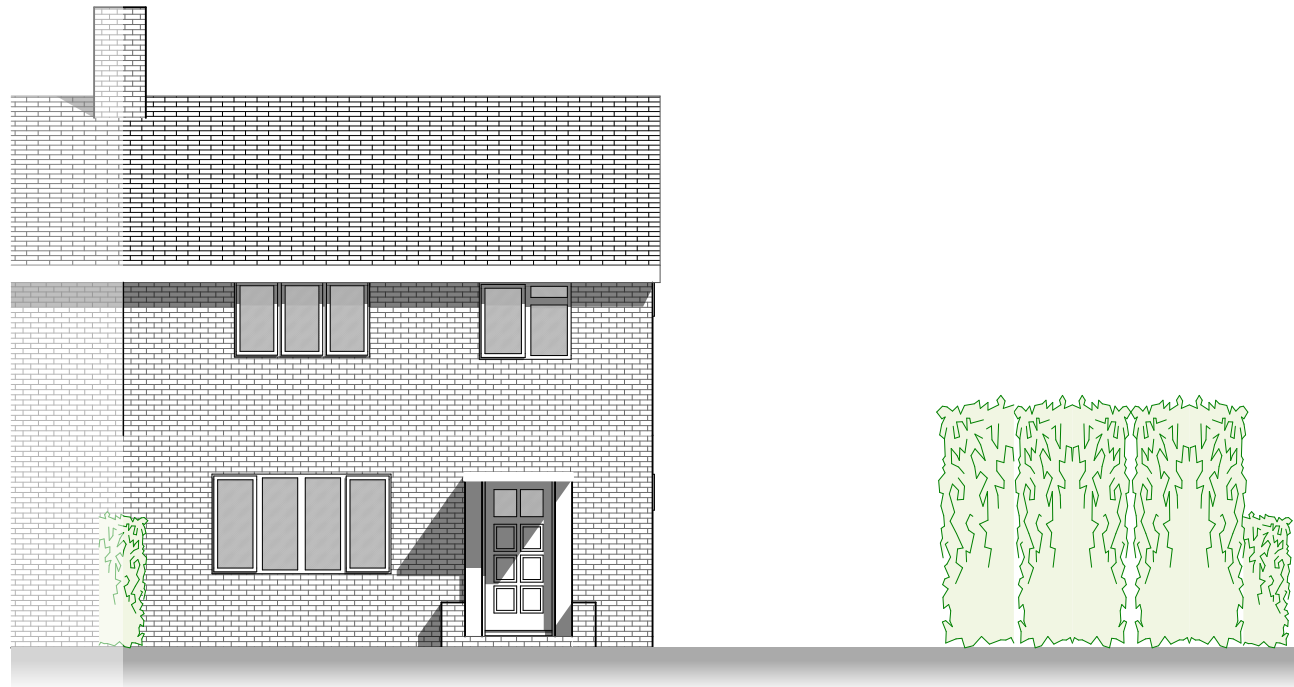


Front Elevation

1:100

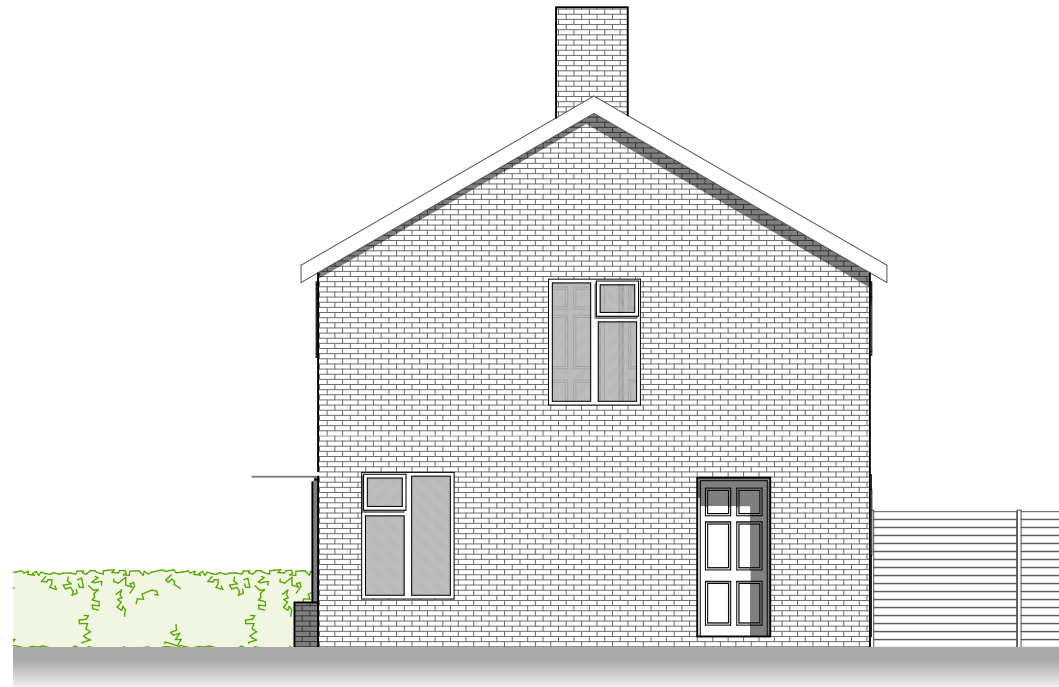


Side Elevation

1:100

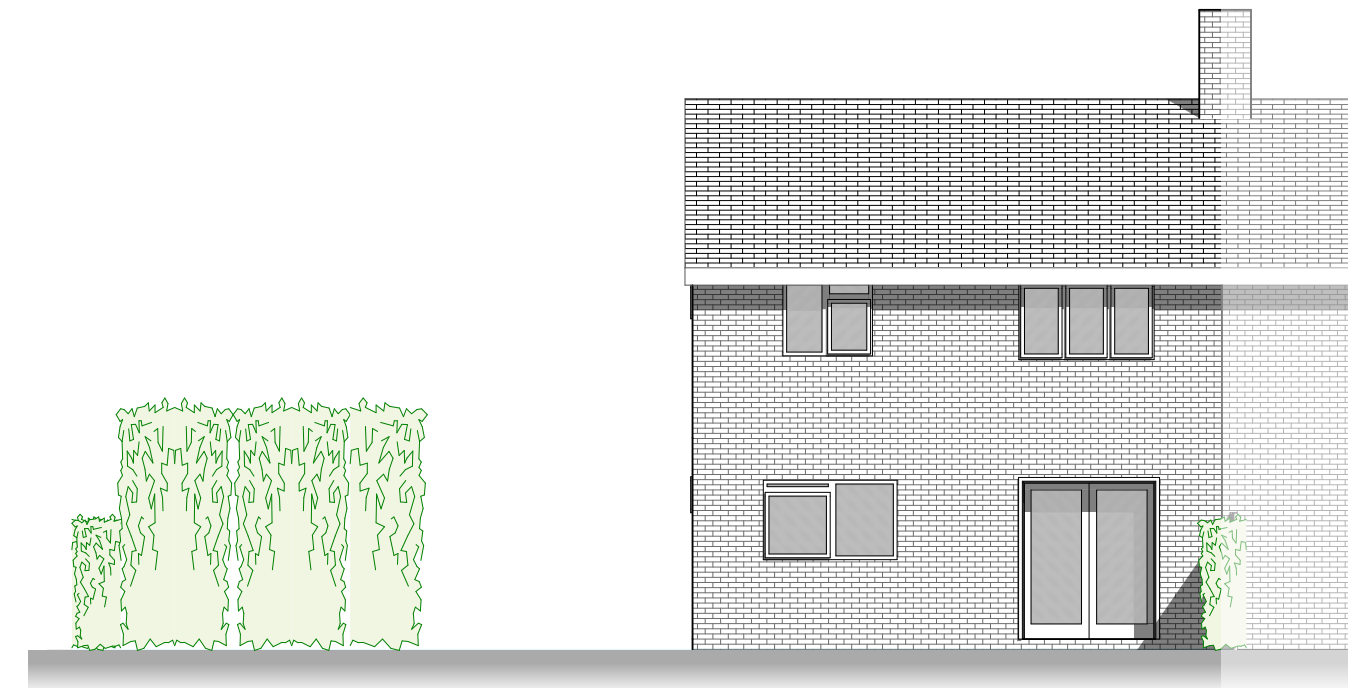


Rear Elevation

1:100

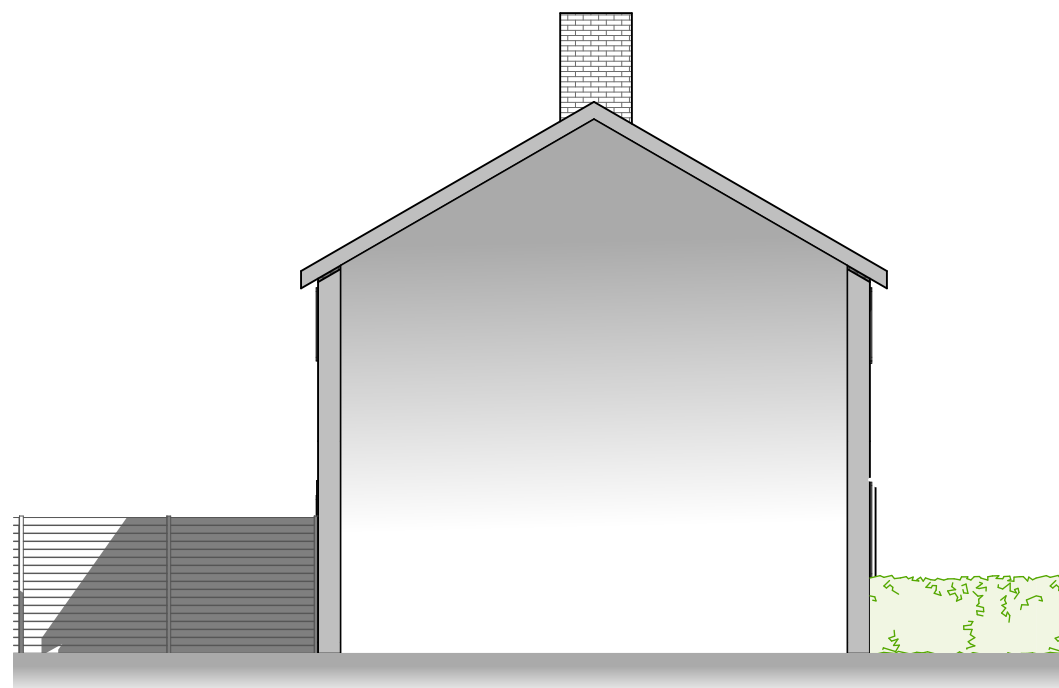

Cut Elevation

1:100

 

PLANNING APPLICATION

These drawings have been prepared for the purposes of submission to the Local Authority as part of a Planning Application or for cost estimation. They should not be used for any other purpose without the permission of Turners Designs.

Adjacent buildings, roads, etc scaled from O.S. plans. Trees indicated for illustrative purposes only.

Rev. No.	Revision	Date :

Project :
44 bryer Road
Liverpool
L35 5DW
Carl

Drawing Title:
Elevations as Existing

Project No. : 199	Drawing No. : 199/PL/003	Rev No. :
Scale : As shown	Size : A3	Date : 27/04/2021

Drawn By :
PT

This Drawing is Copyright © 2015
137 Utting Avenue East, Norris Green, Liverpool, L11 5AB
Tel : 07960299727
Email : info@turnersdesigns.com
www.turnersdesigns.com

DO NOT SCALE
USE FIGURED DIMENSIONS ONLY
ANY DISCREPANCIES TO BE NOTIFIED IMMEDIATELY




PLANNING APPLICATION


These drawings have been prepared for the purposes of submission to the Local Authority as part of a Planning Application or for cost estimation. They should not be used for any other purpose without the permission of Turners Designs.

Adjacent buildings, roads, etc scaled from O.S. plans. Trees indicated for illustrative purposes only.

Rev. No.	Revision	Date :

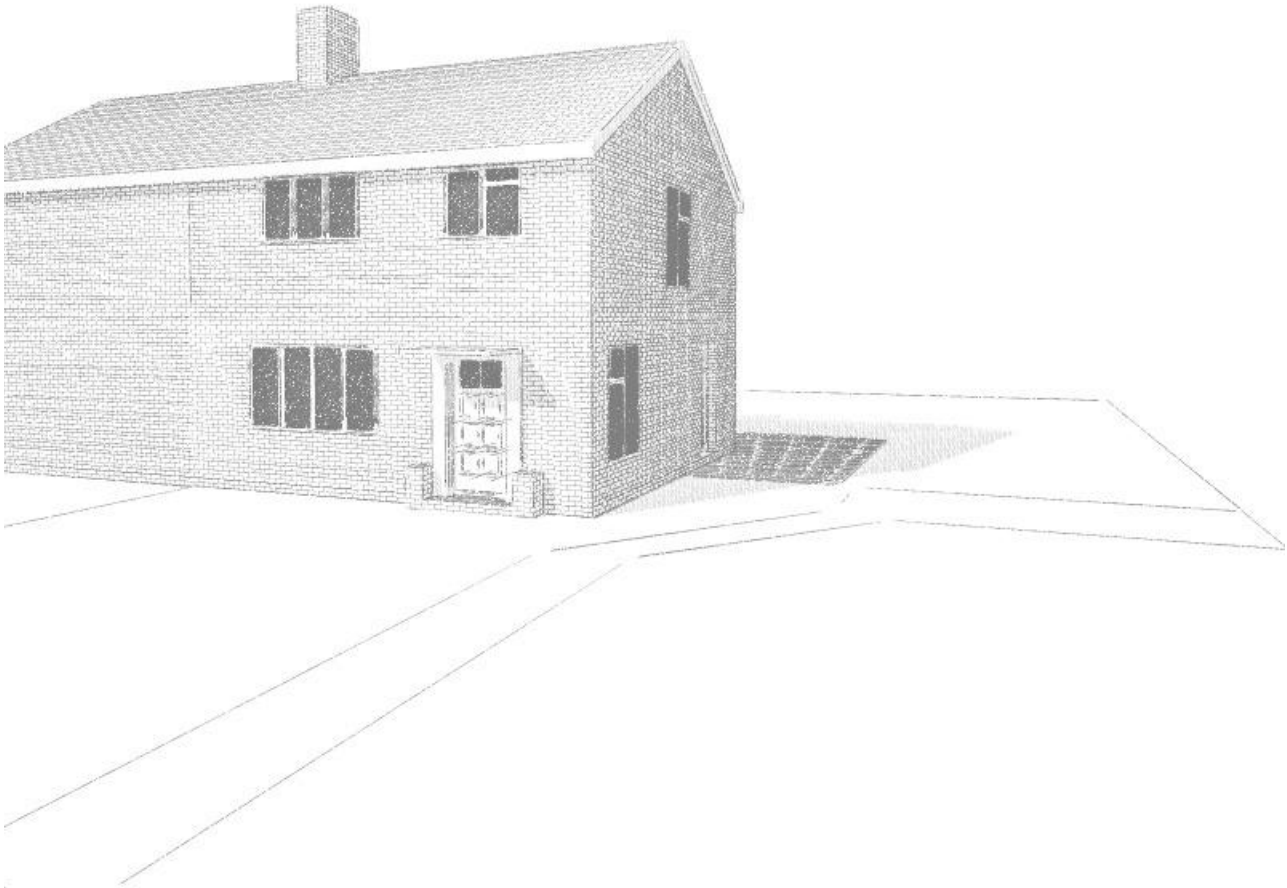

Front Perspective

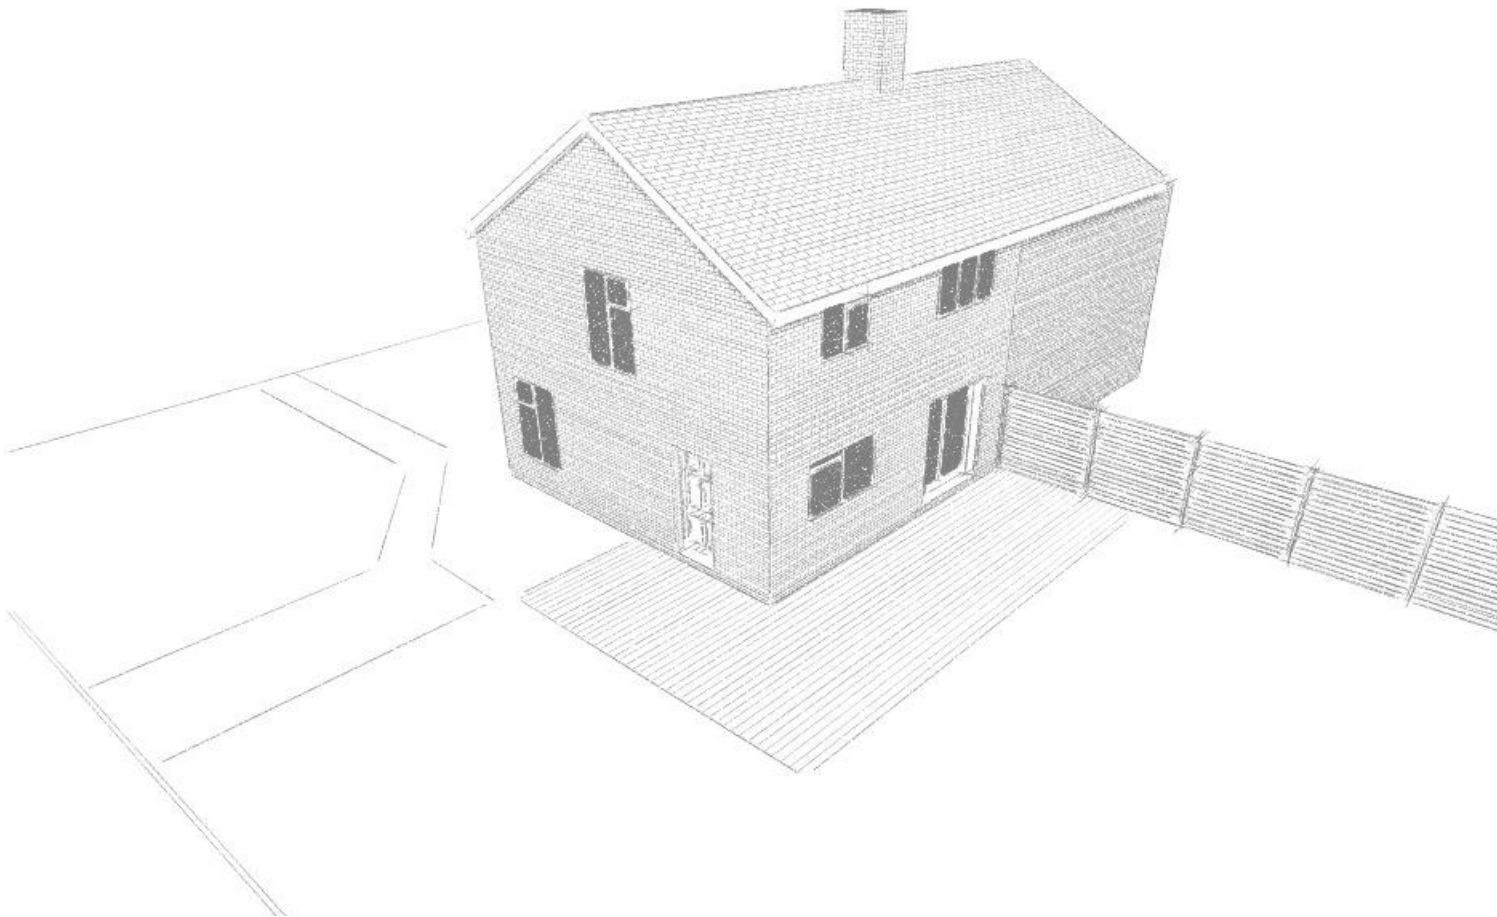

Rear Perspective

Project :		
44 bryer Road Liverpool L35 5DW Carl		
Drawing Title:		
Perspectives as existing		
Project No. :	Drawing No. :	Rev No. :
199	199/PL/004	
Scale :	Size :	Date :
As shown	A3	27/04/2021
Drawn By :		
PT		
This Drawing is Copyright © 2015		
137 Utting Avenue East, Norris Green, Liverpool, L11 5AB Tel : 07960299727 Email : info@turnersdesigns.com www.turnersdesigns.com		
DO NOT SCALE USE FIGURED DIMENSIONS ONLY ANY DISCREPANCIES TO BE NOTIFIED IMMEDIATELY		

